
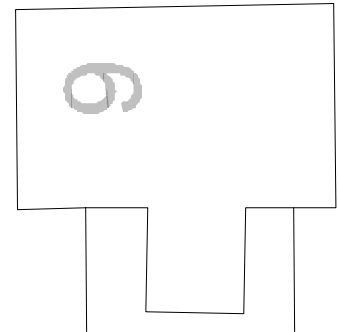


THE CABIN, HYDE LANE

Duty

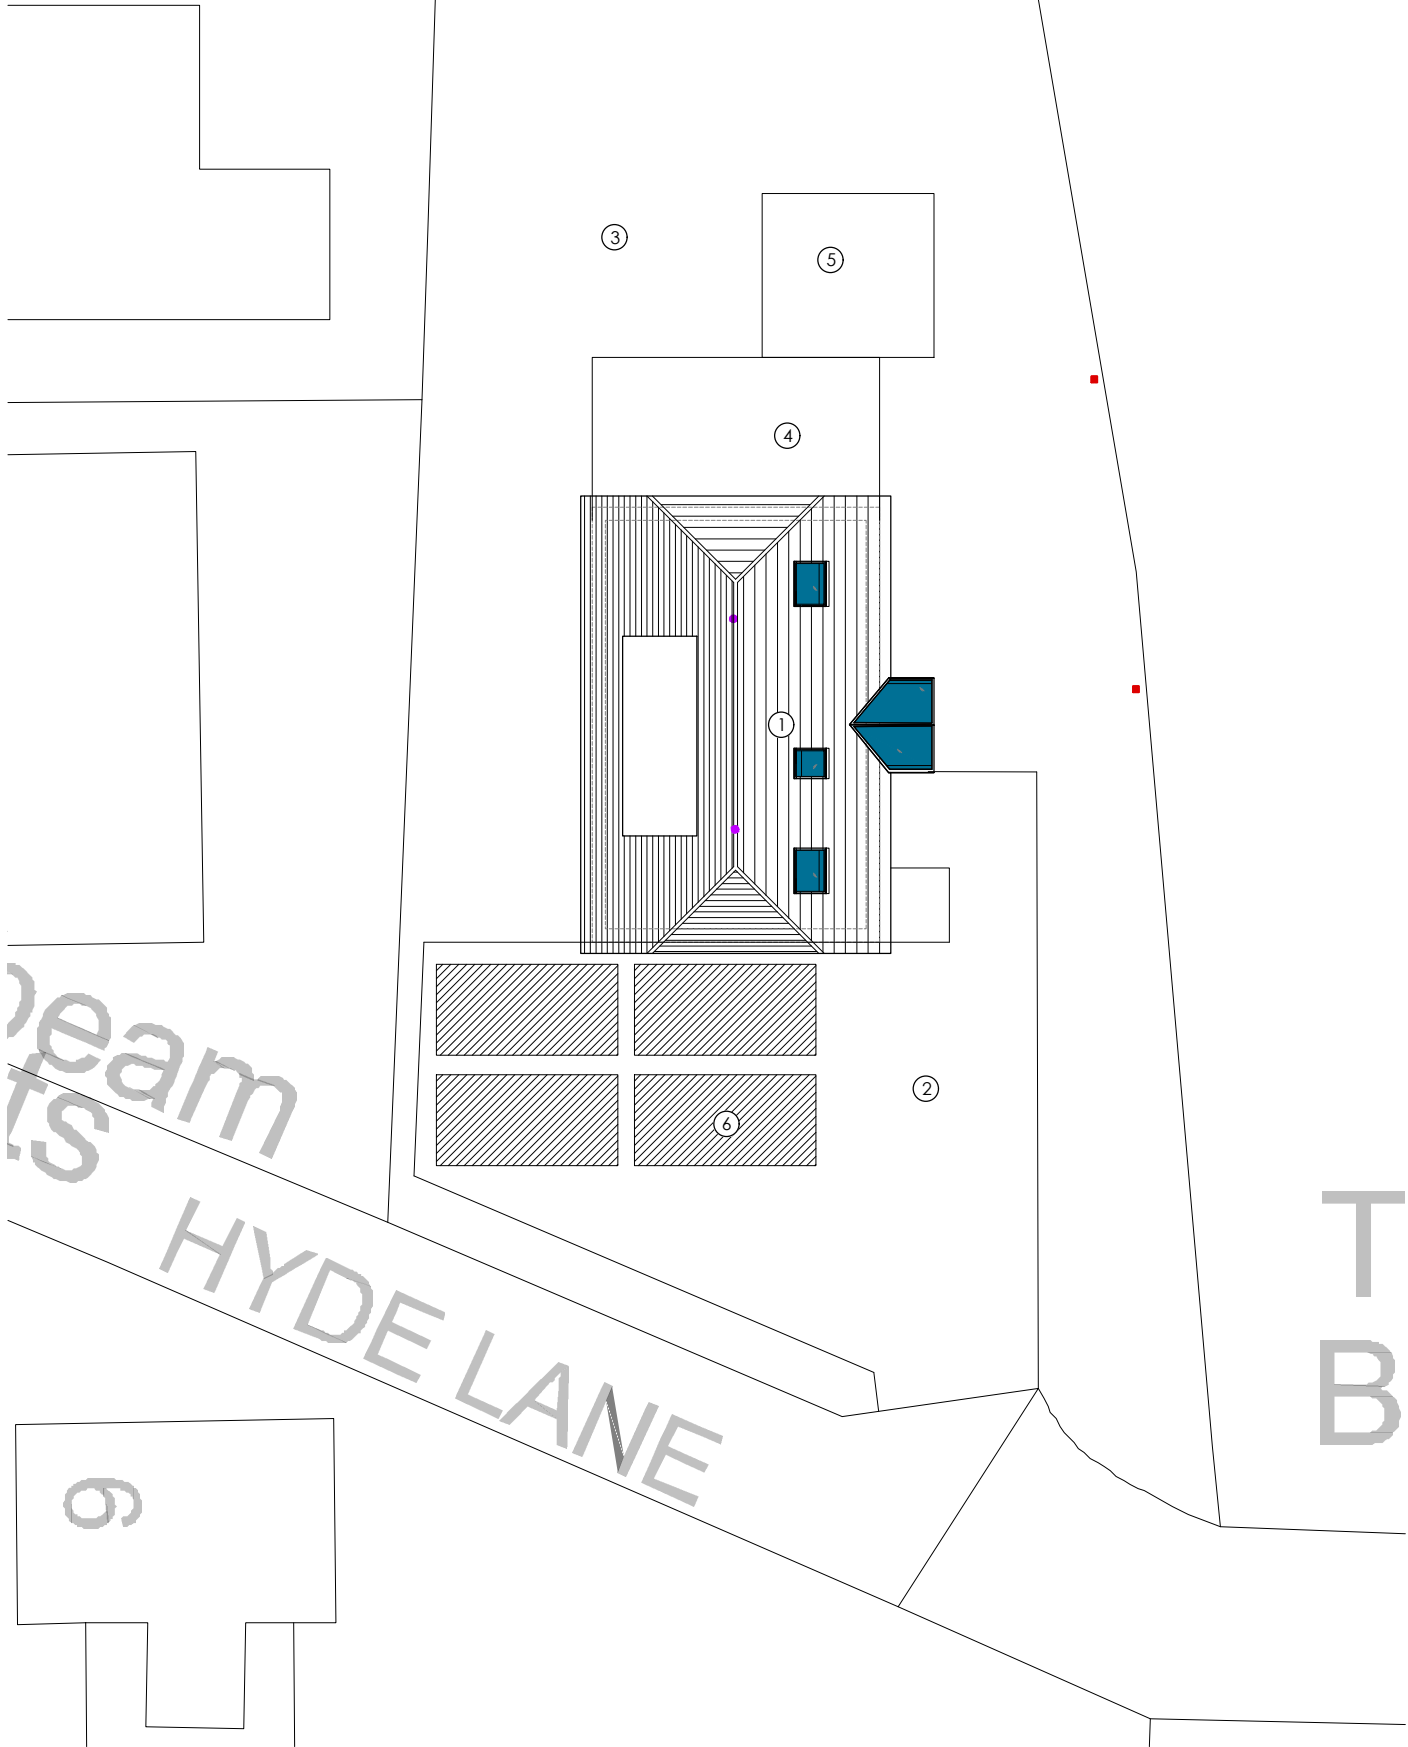

1 PROPOSED SITE PLAN

scale 1:200

SITE PLAN KEY	
1.	Replacement house
2.	Drive
3.	Garden
4.	Patio
5.	Existing workshop
6.	4No parking spaces

ECOLOGY KEY	
	Bird box
	Bat access tile
- Drawings to be read in conjunction with ecologists report and recommendations.	

0	1	2	3	4	5	6	7	8	9	10
DETAILS						DATE		REVISION		
Parking updated						06.12.25		A		