


This drawing is copyright of CLARK & MASLIN Ltd and may not be copied or reproduced without permission.

Figured dimensions are to be taken in preference to scaled dimensions.


Large scale drawings to have preference to small scale drawings.

Dimensions for fixed-in items are to be checked on site prior to manufacture.


REV	DETAIL OF REVISION	BY	DATE
A	INSTALL STAIRCASE AND ROOFLIGHTS	DN	24/11/25

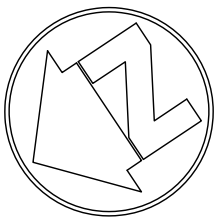


NORTH WEST ELEVATION

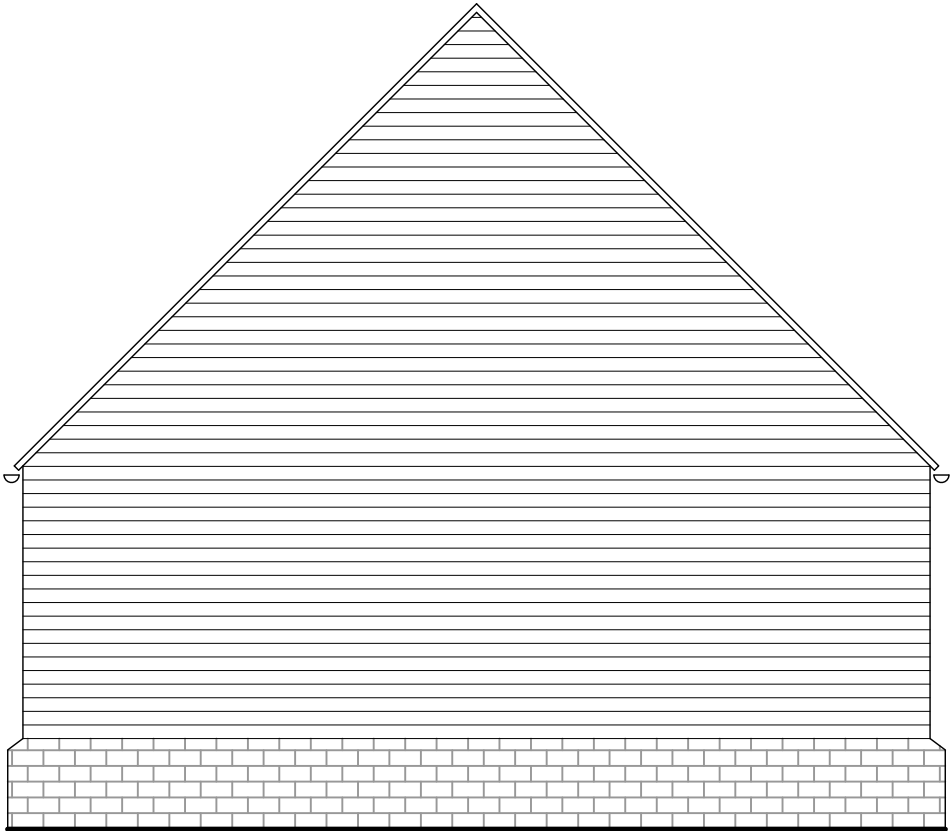


SOUTH WEST ELEVATION

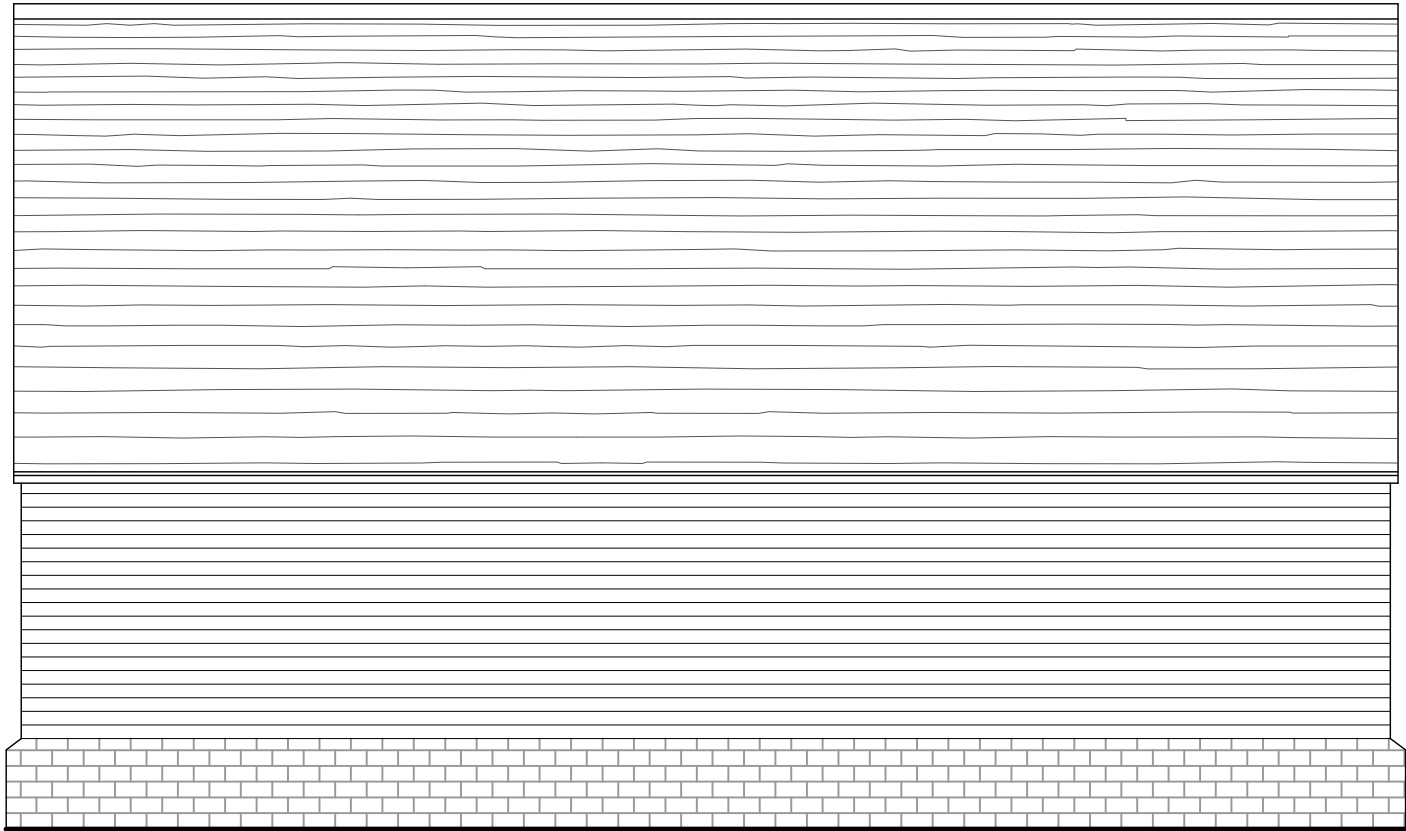


SOUTH EAST ELEVATION

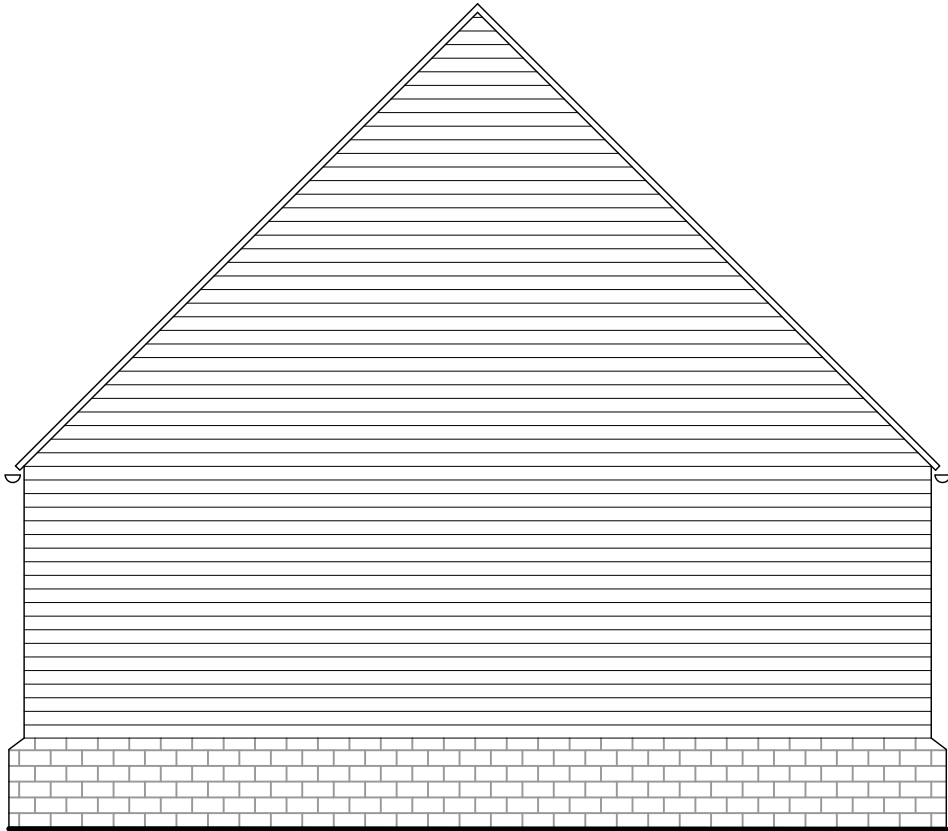

NORTH EAST ELEVATION

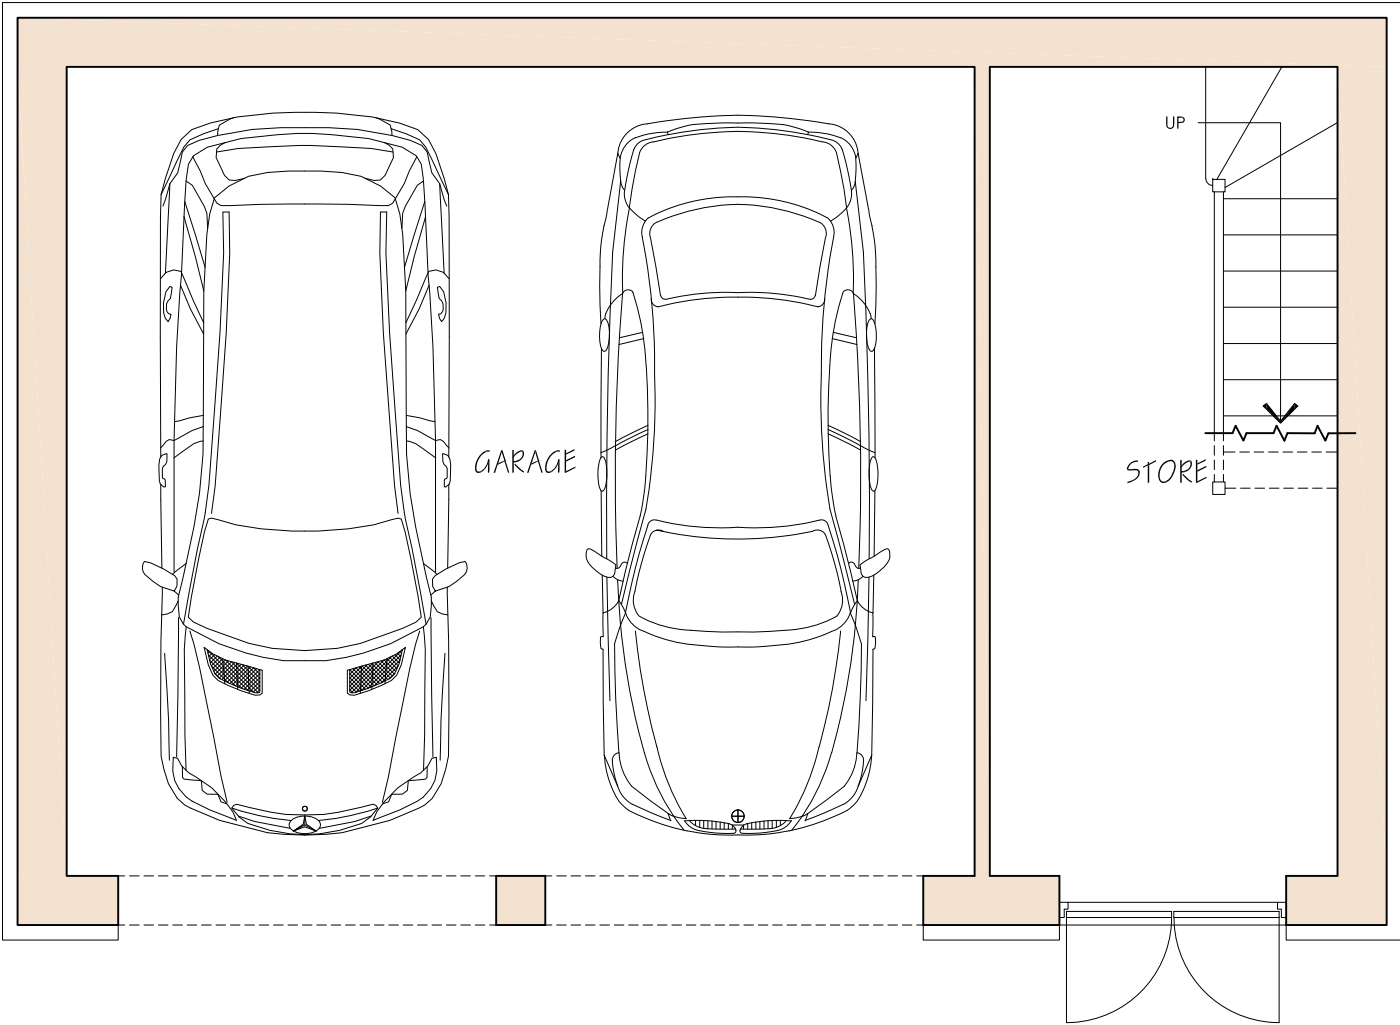

GROUND FLOOR PLAN

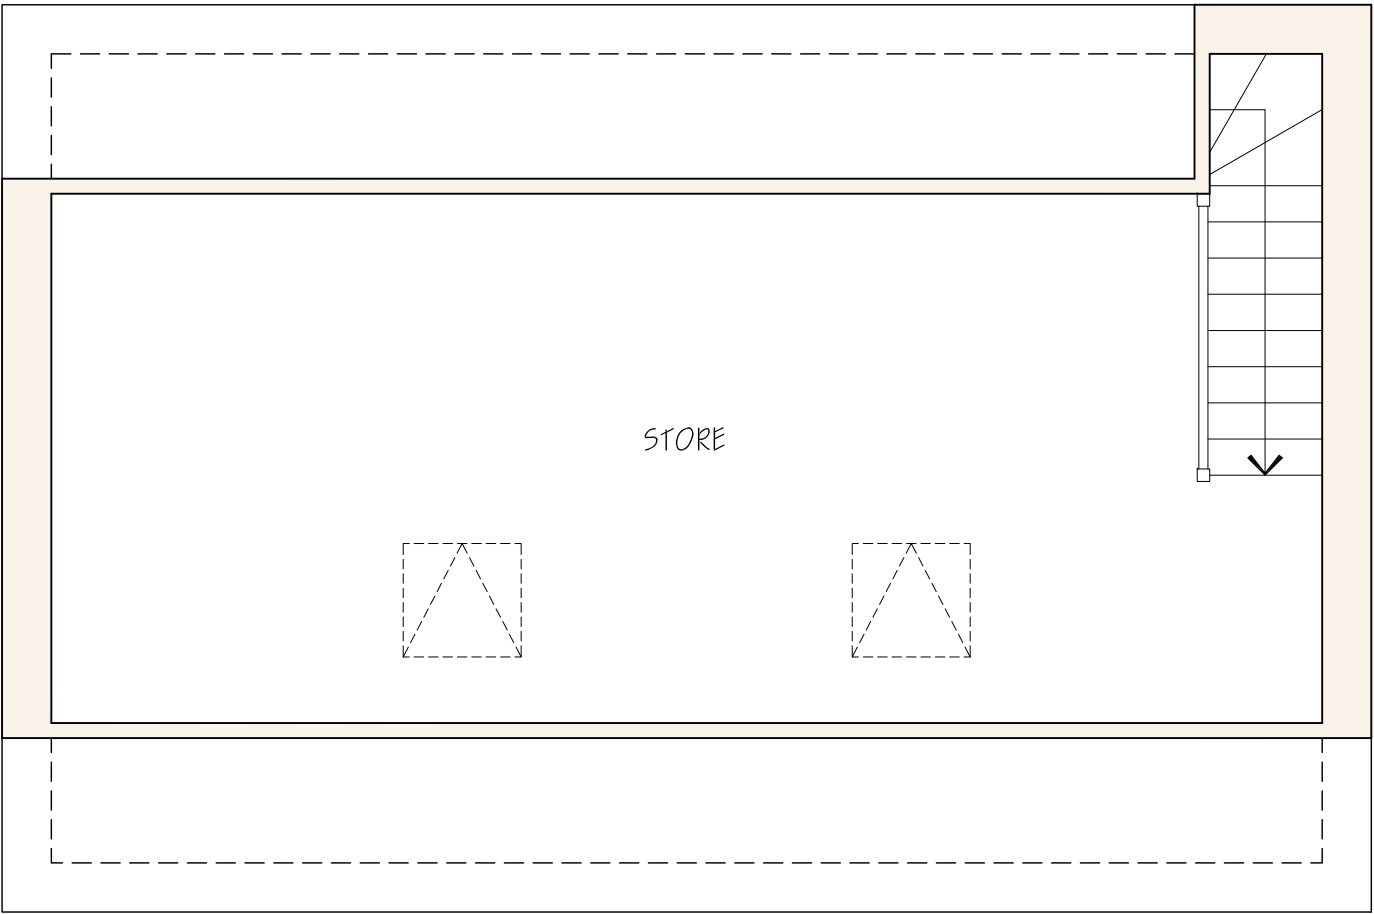

FIRST FLOOR PLAN

PLANNING DRAWING

CLARK & MASLIN

Unit 5, Charlton Business Park
Crudwell Road, Malmesbury
Wiltshire, SN16 9RU
Telephone: 01666 822911
www.clarkandmaslin.co.uk

Planning Architecture Conservation

Client

MR & MRS H. MASON

Project

PROPOSED EXTENSION, CAR PORT AND ALTERATIONS AT 7 DAUNTSEY, CHIPPENHAM, SN15 4JH

Description

PROPOSED CAR PORT

Scale	PO Size	Drawn	Date
1:50	A1	DN	NOV '25

Drawing No	Revision
5846/52	A