
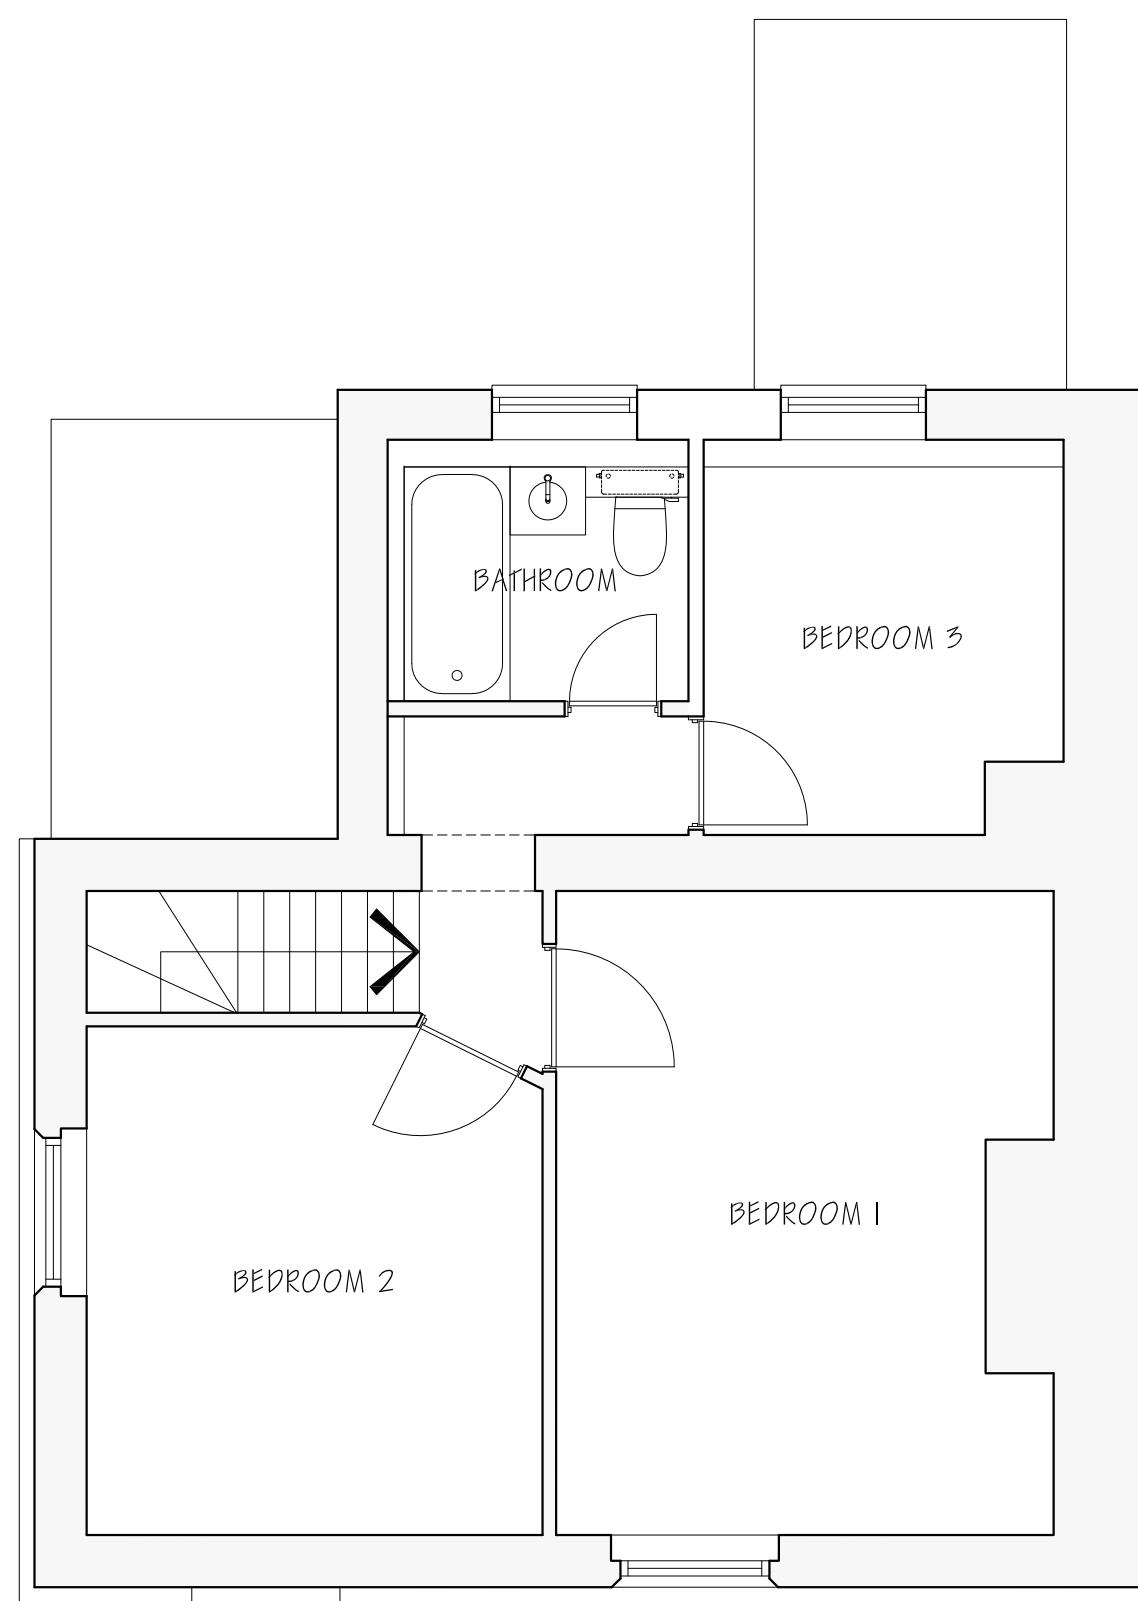
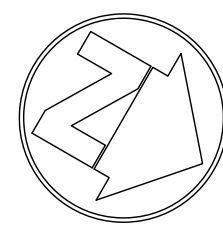
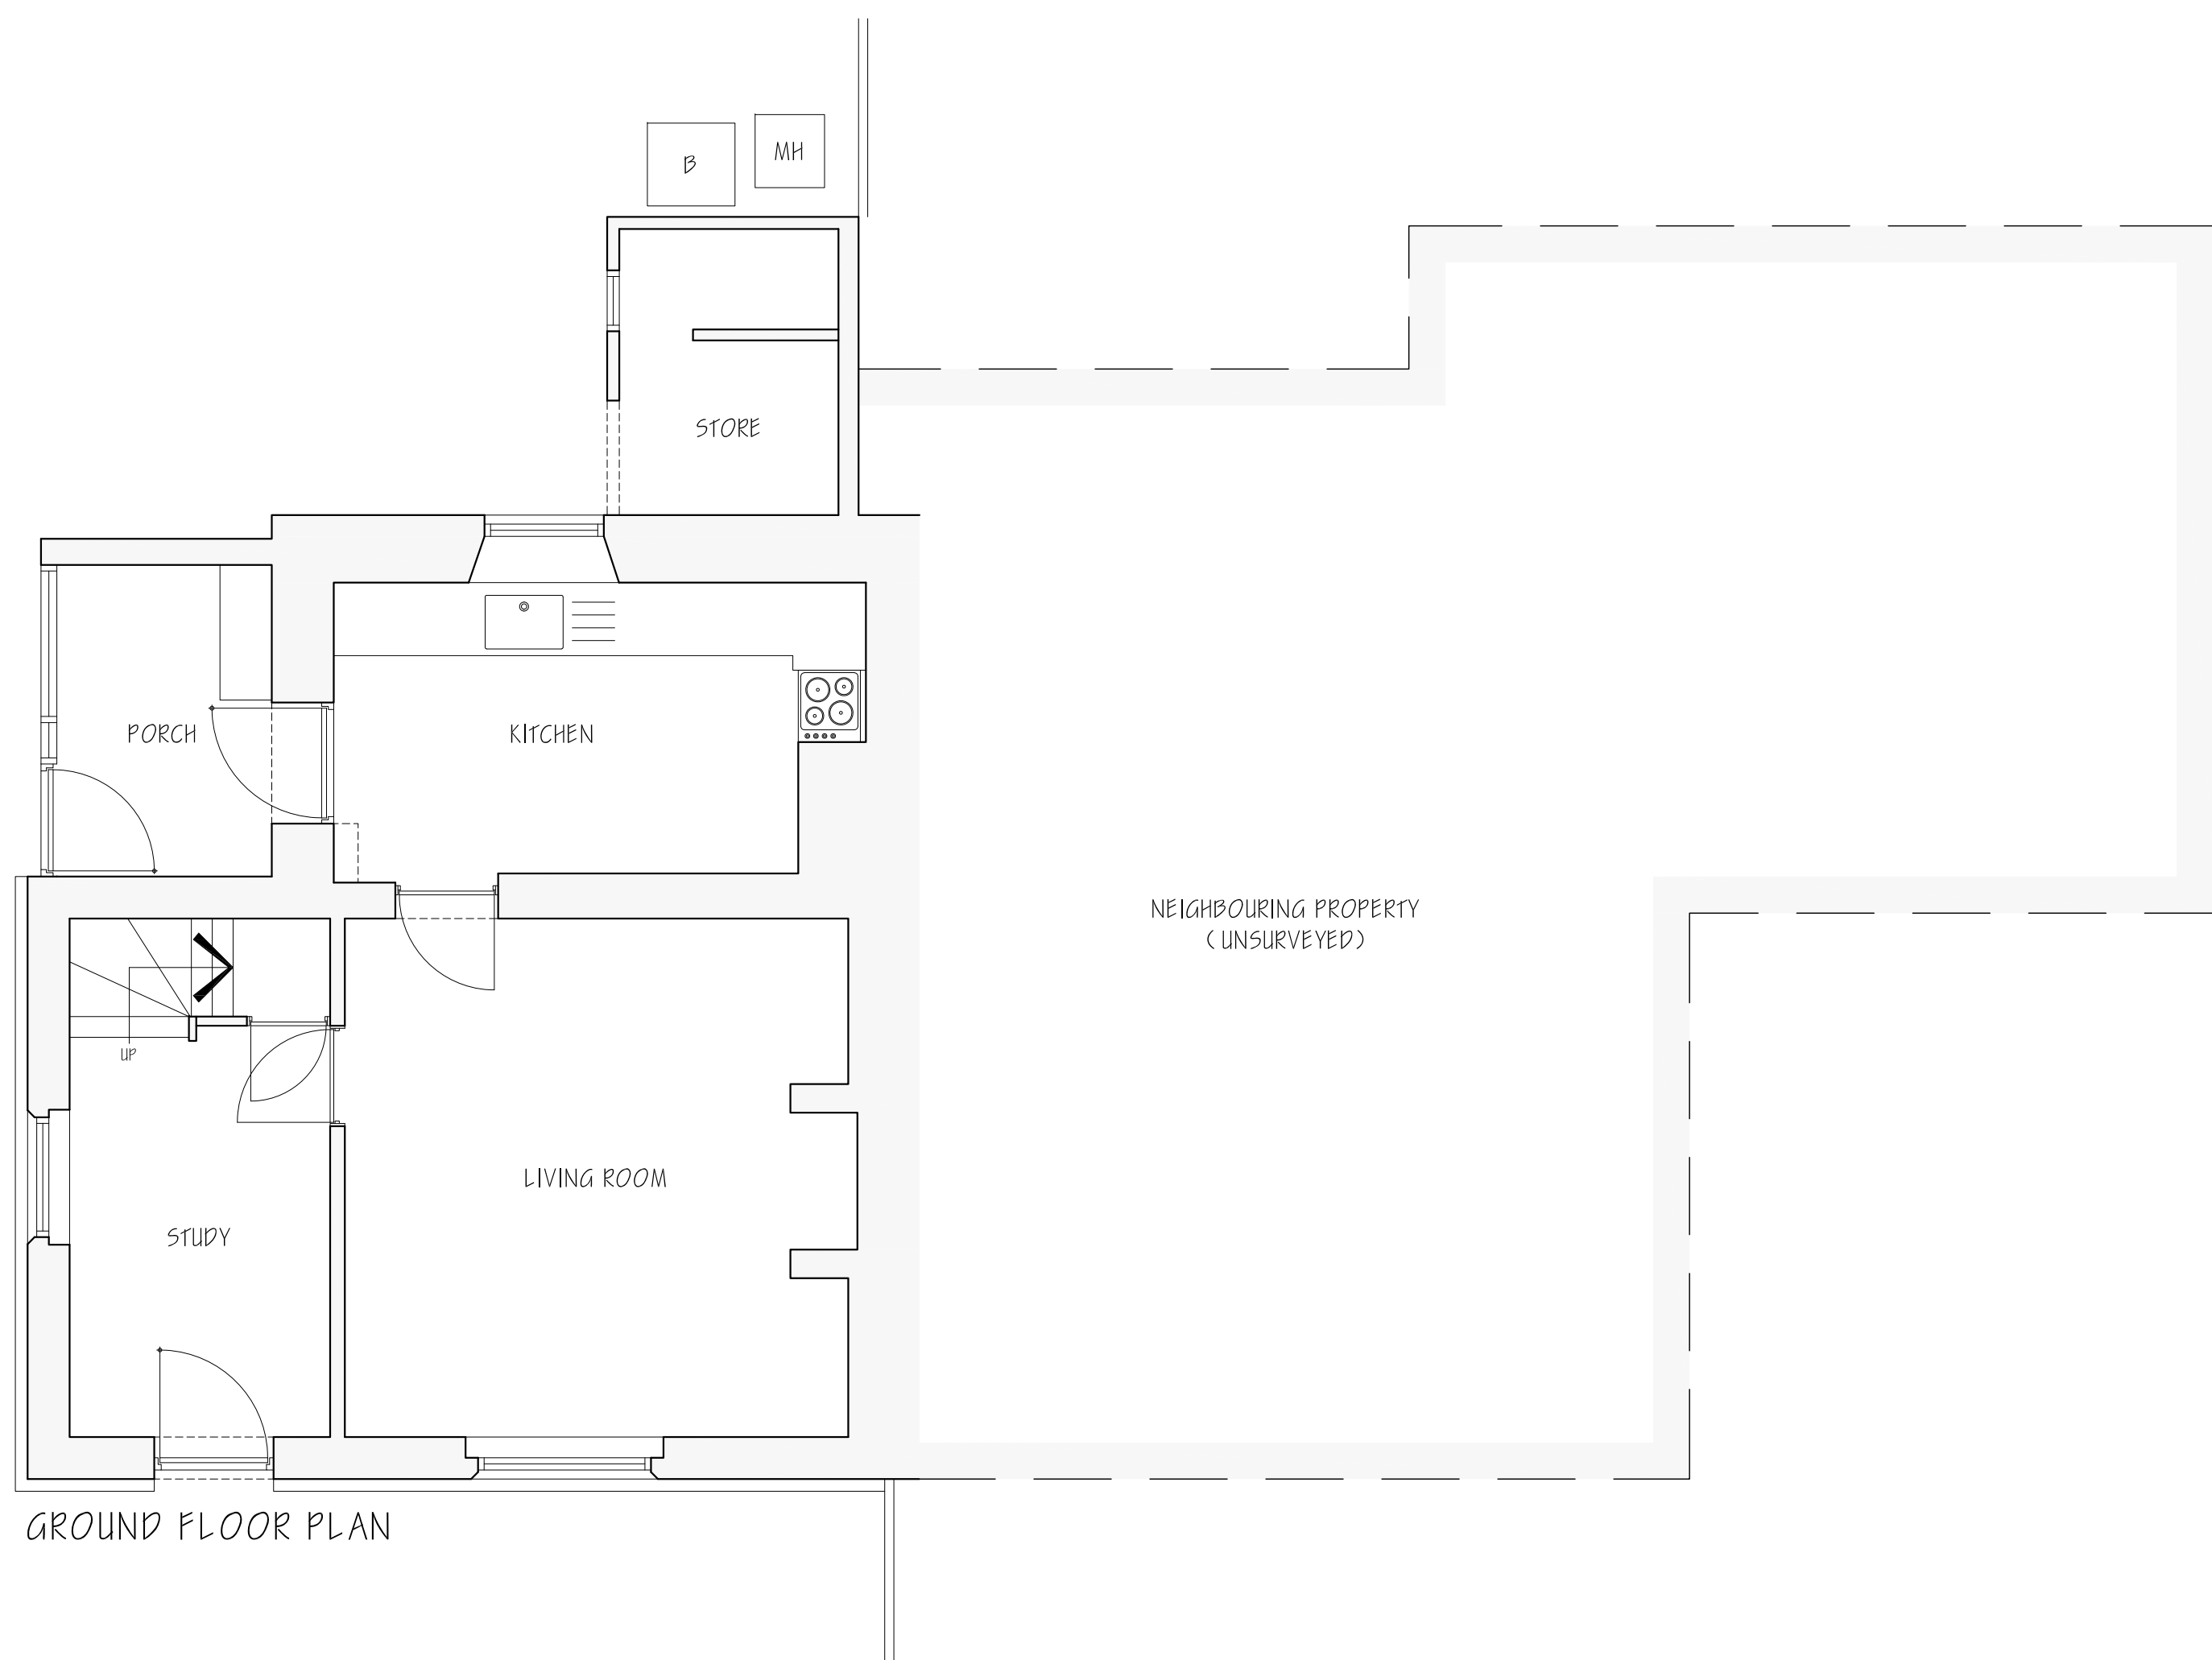
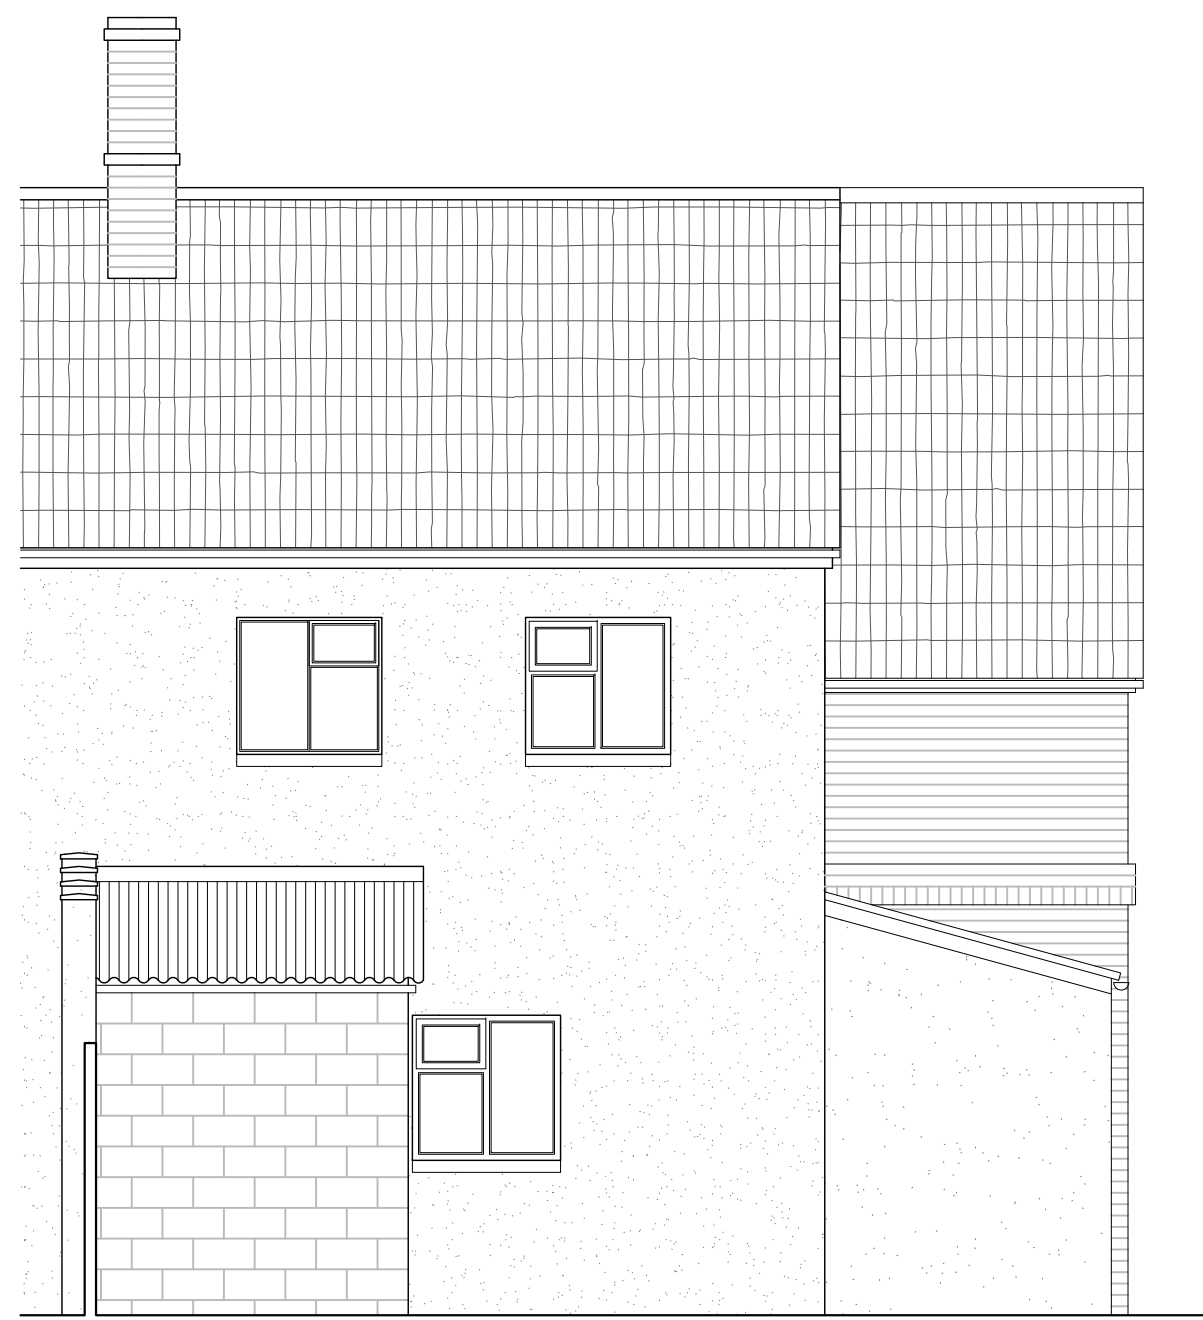


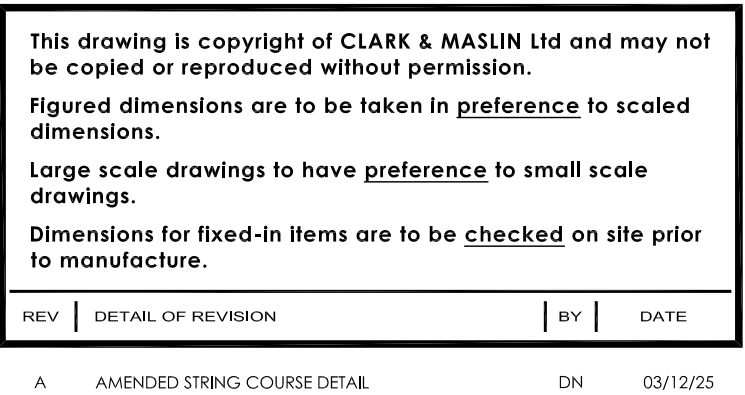

SURVEY DRAWING

	CLARK & MASLIN Unit 5, Charlton Business Park Cruddwell Road, Malmesbury Wiltshire, SN16 9RU Telephone: 01666 822911 www.clarkandmaslin.co.uk Planning Architecture Conservation		
Client MR & MRS H. MASON			
Project PROPOSED EXTENSION, CAR PORT AND ALTERATIONS AT 7 DAUNTSEY, CHIPPENHAM, SN15 4JH			
Description EXISTING FLOOR PLANS AND ELEVATIONS			
Scale 1:50	PG Size A1	Drawn DN	Date NOV '25
Drawing No 5846/01		Revision A	