

This drawing is copyright of CLARK & MASLIN Ltd and may not be copied or reproduced without permission.

Figured dimensions are to be taken in preference to scaled dimensions.


Large scale drawings to have preference to small scale drawings.

Dimensions for fixed-in items are to be checked on site prior to manufacture.

REV	DETAIL OF REVISION	BY	DATE
A	AMENDED TO CLIENTS REQUEST	DN	03/12/25
B	AMENDED TO CLIENTS REQUEST	DN	08/12/25
C	AMENDED TO CLIENTS REQUEST	DN	08/12/25




NORTH EAST ELEVATION

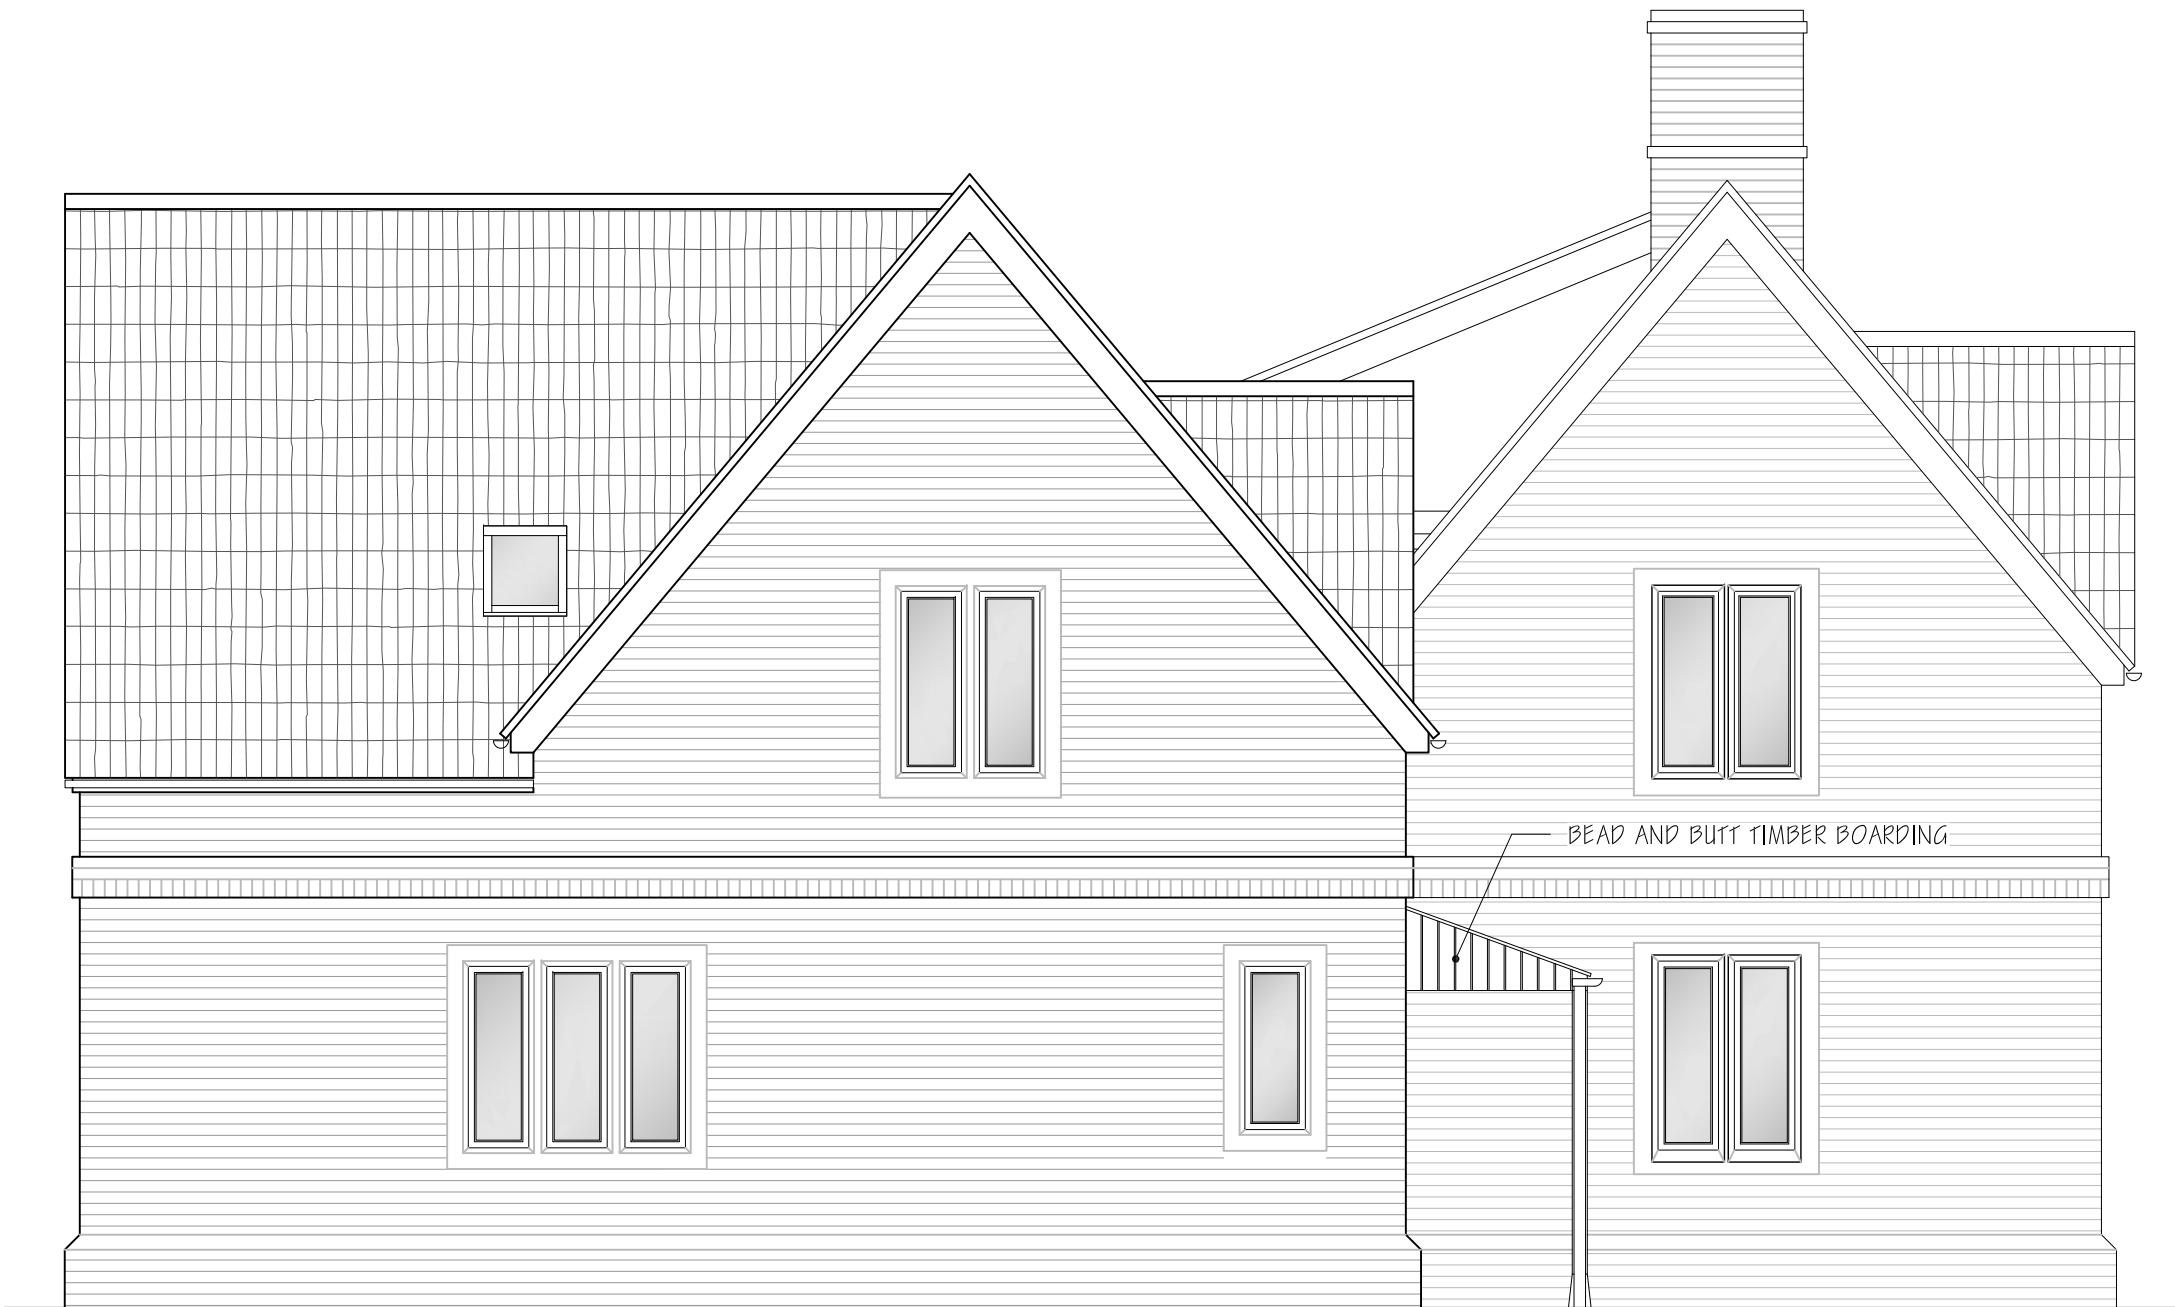


SOUTH EAST ELEVATION




SOUTH WEST ELEVATION

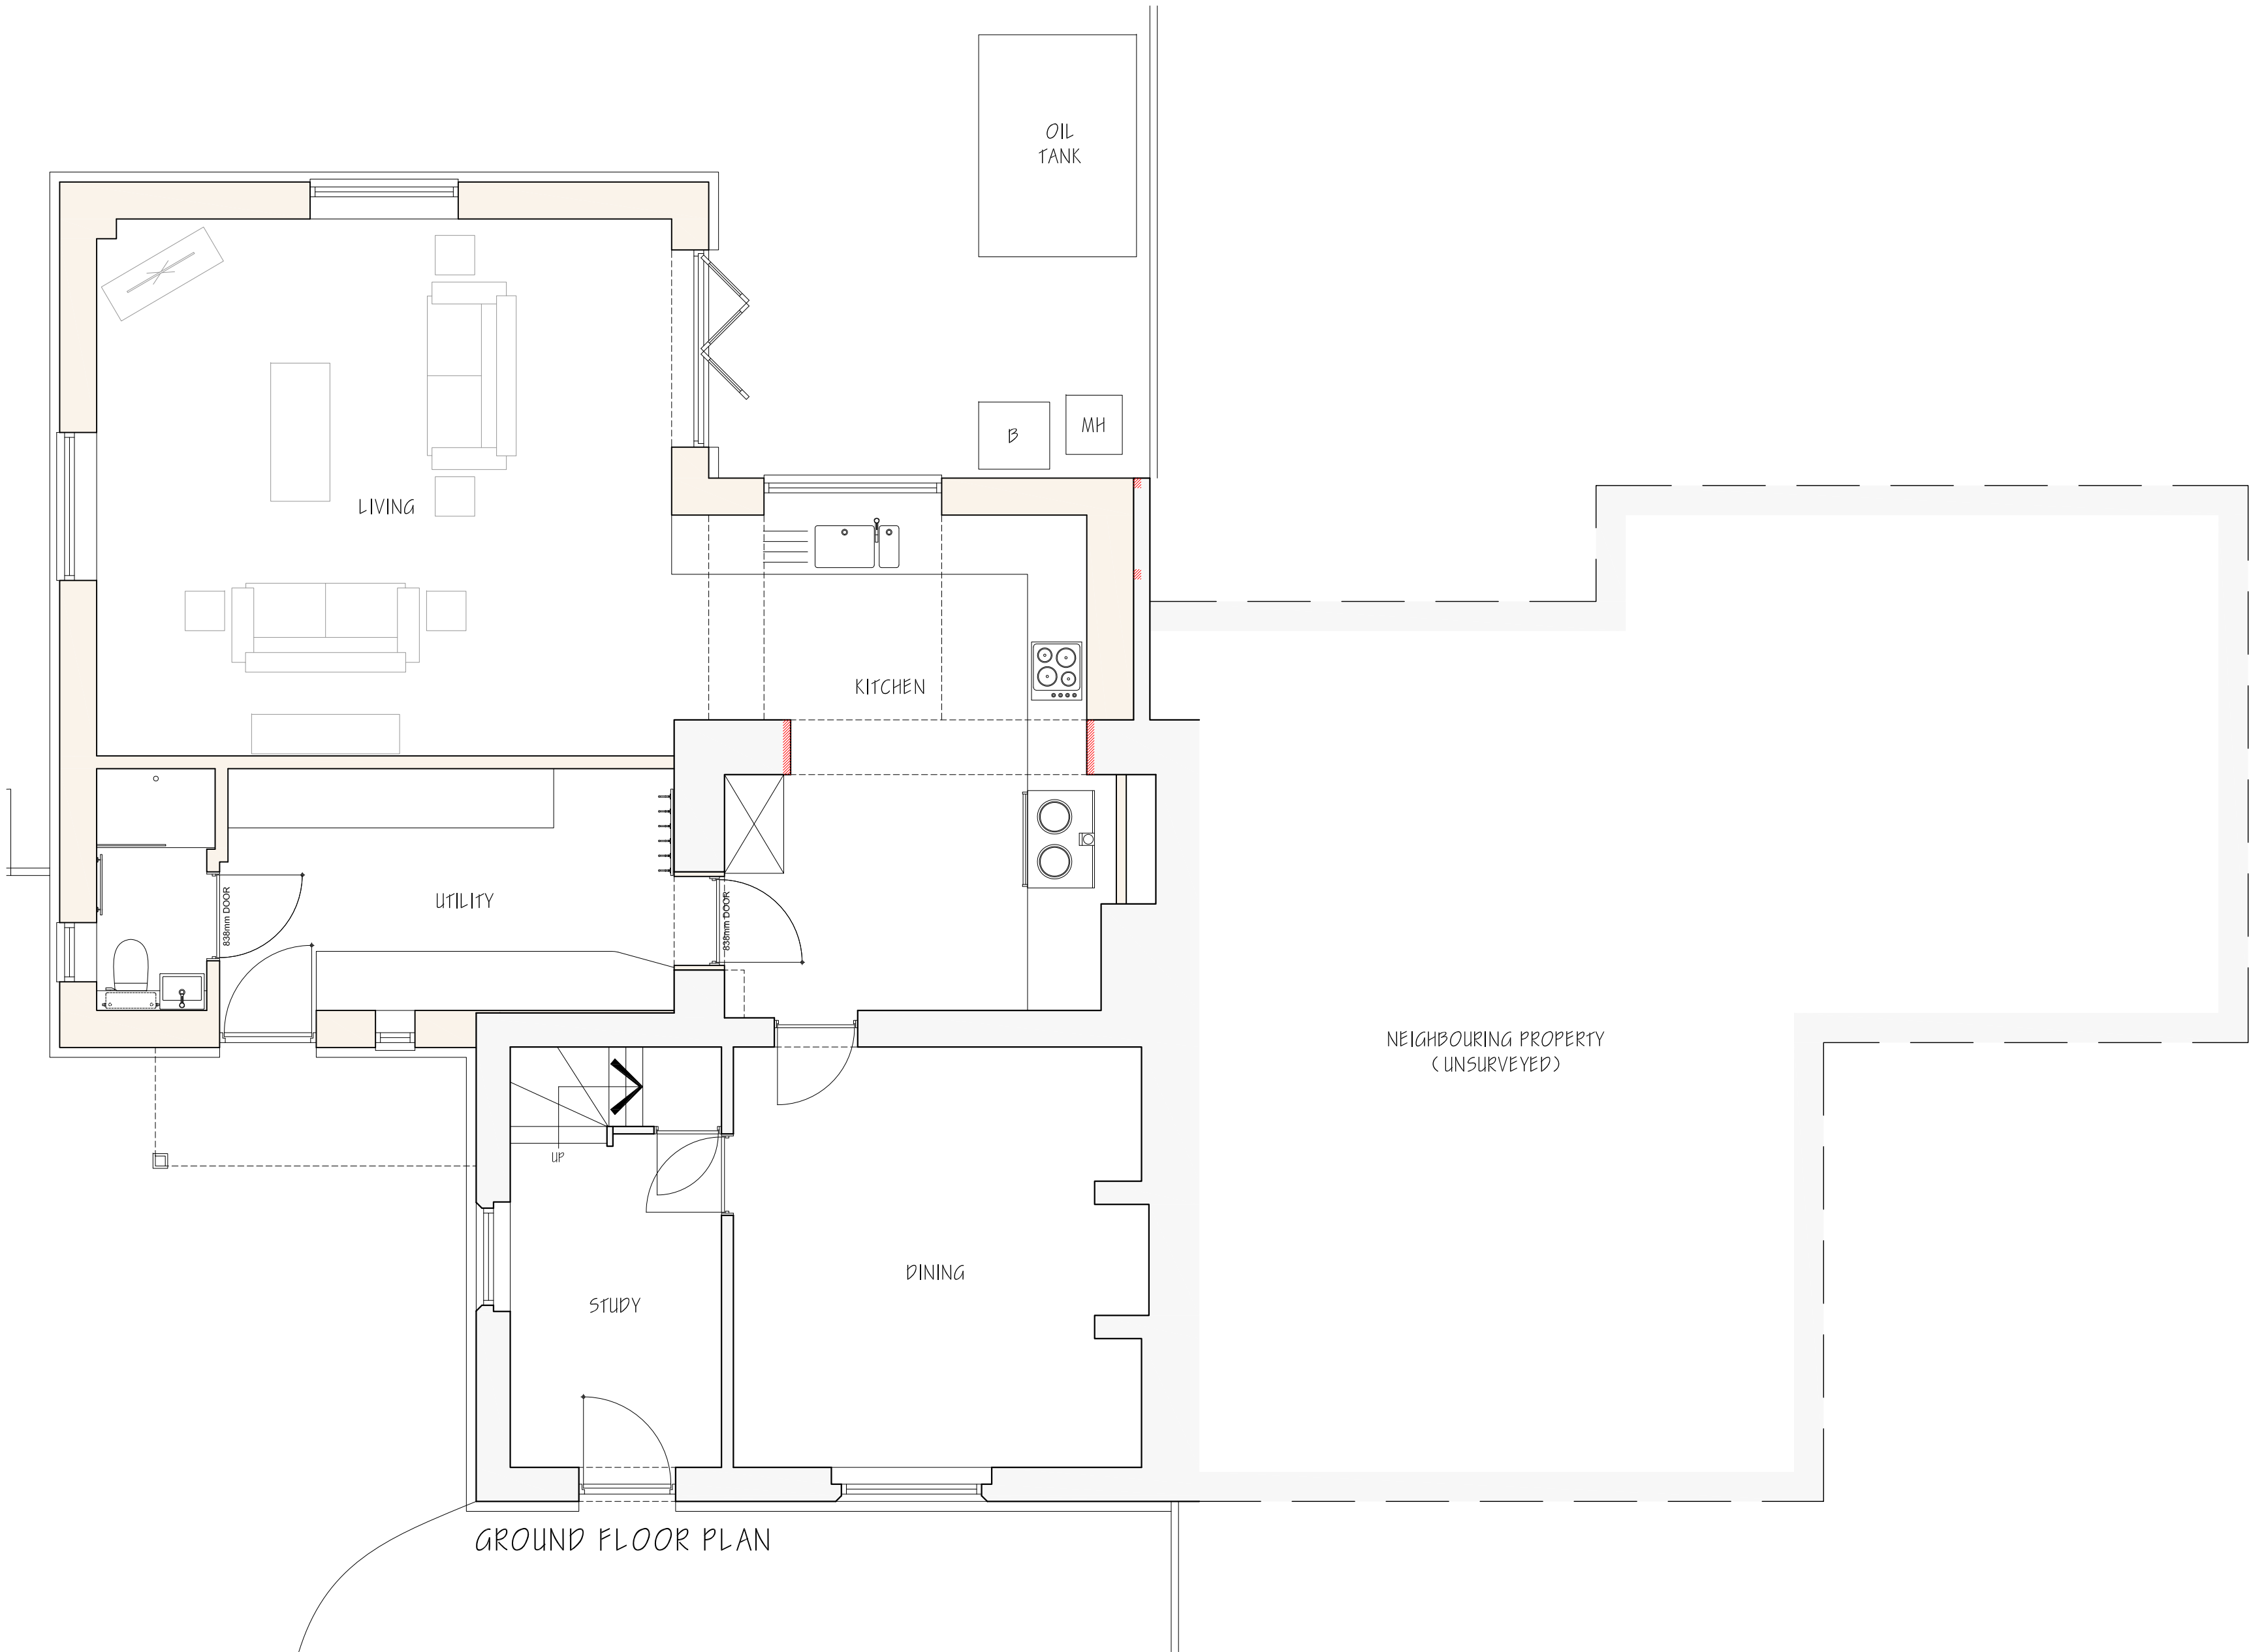

GROUND FLOOR PLAN

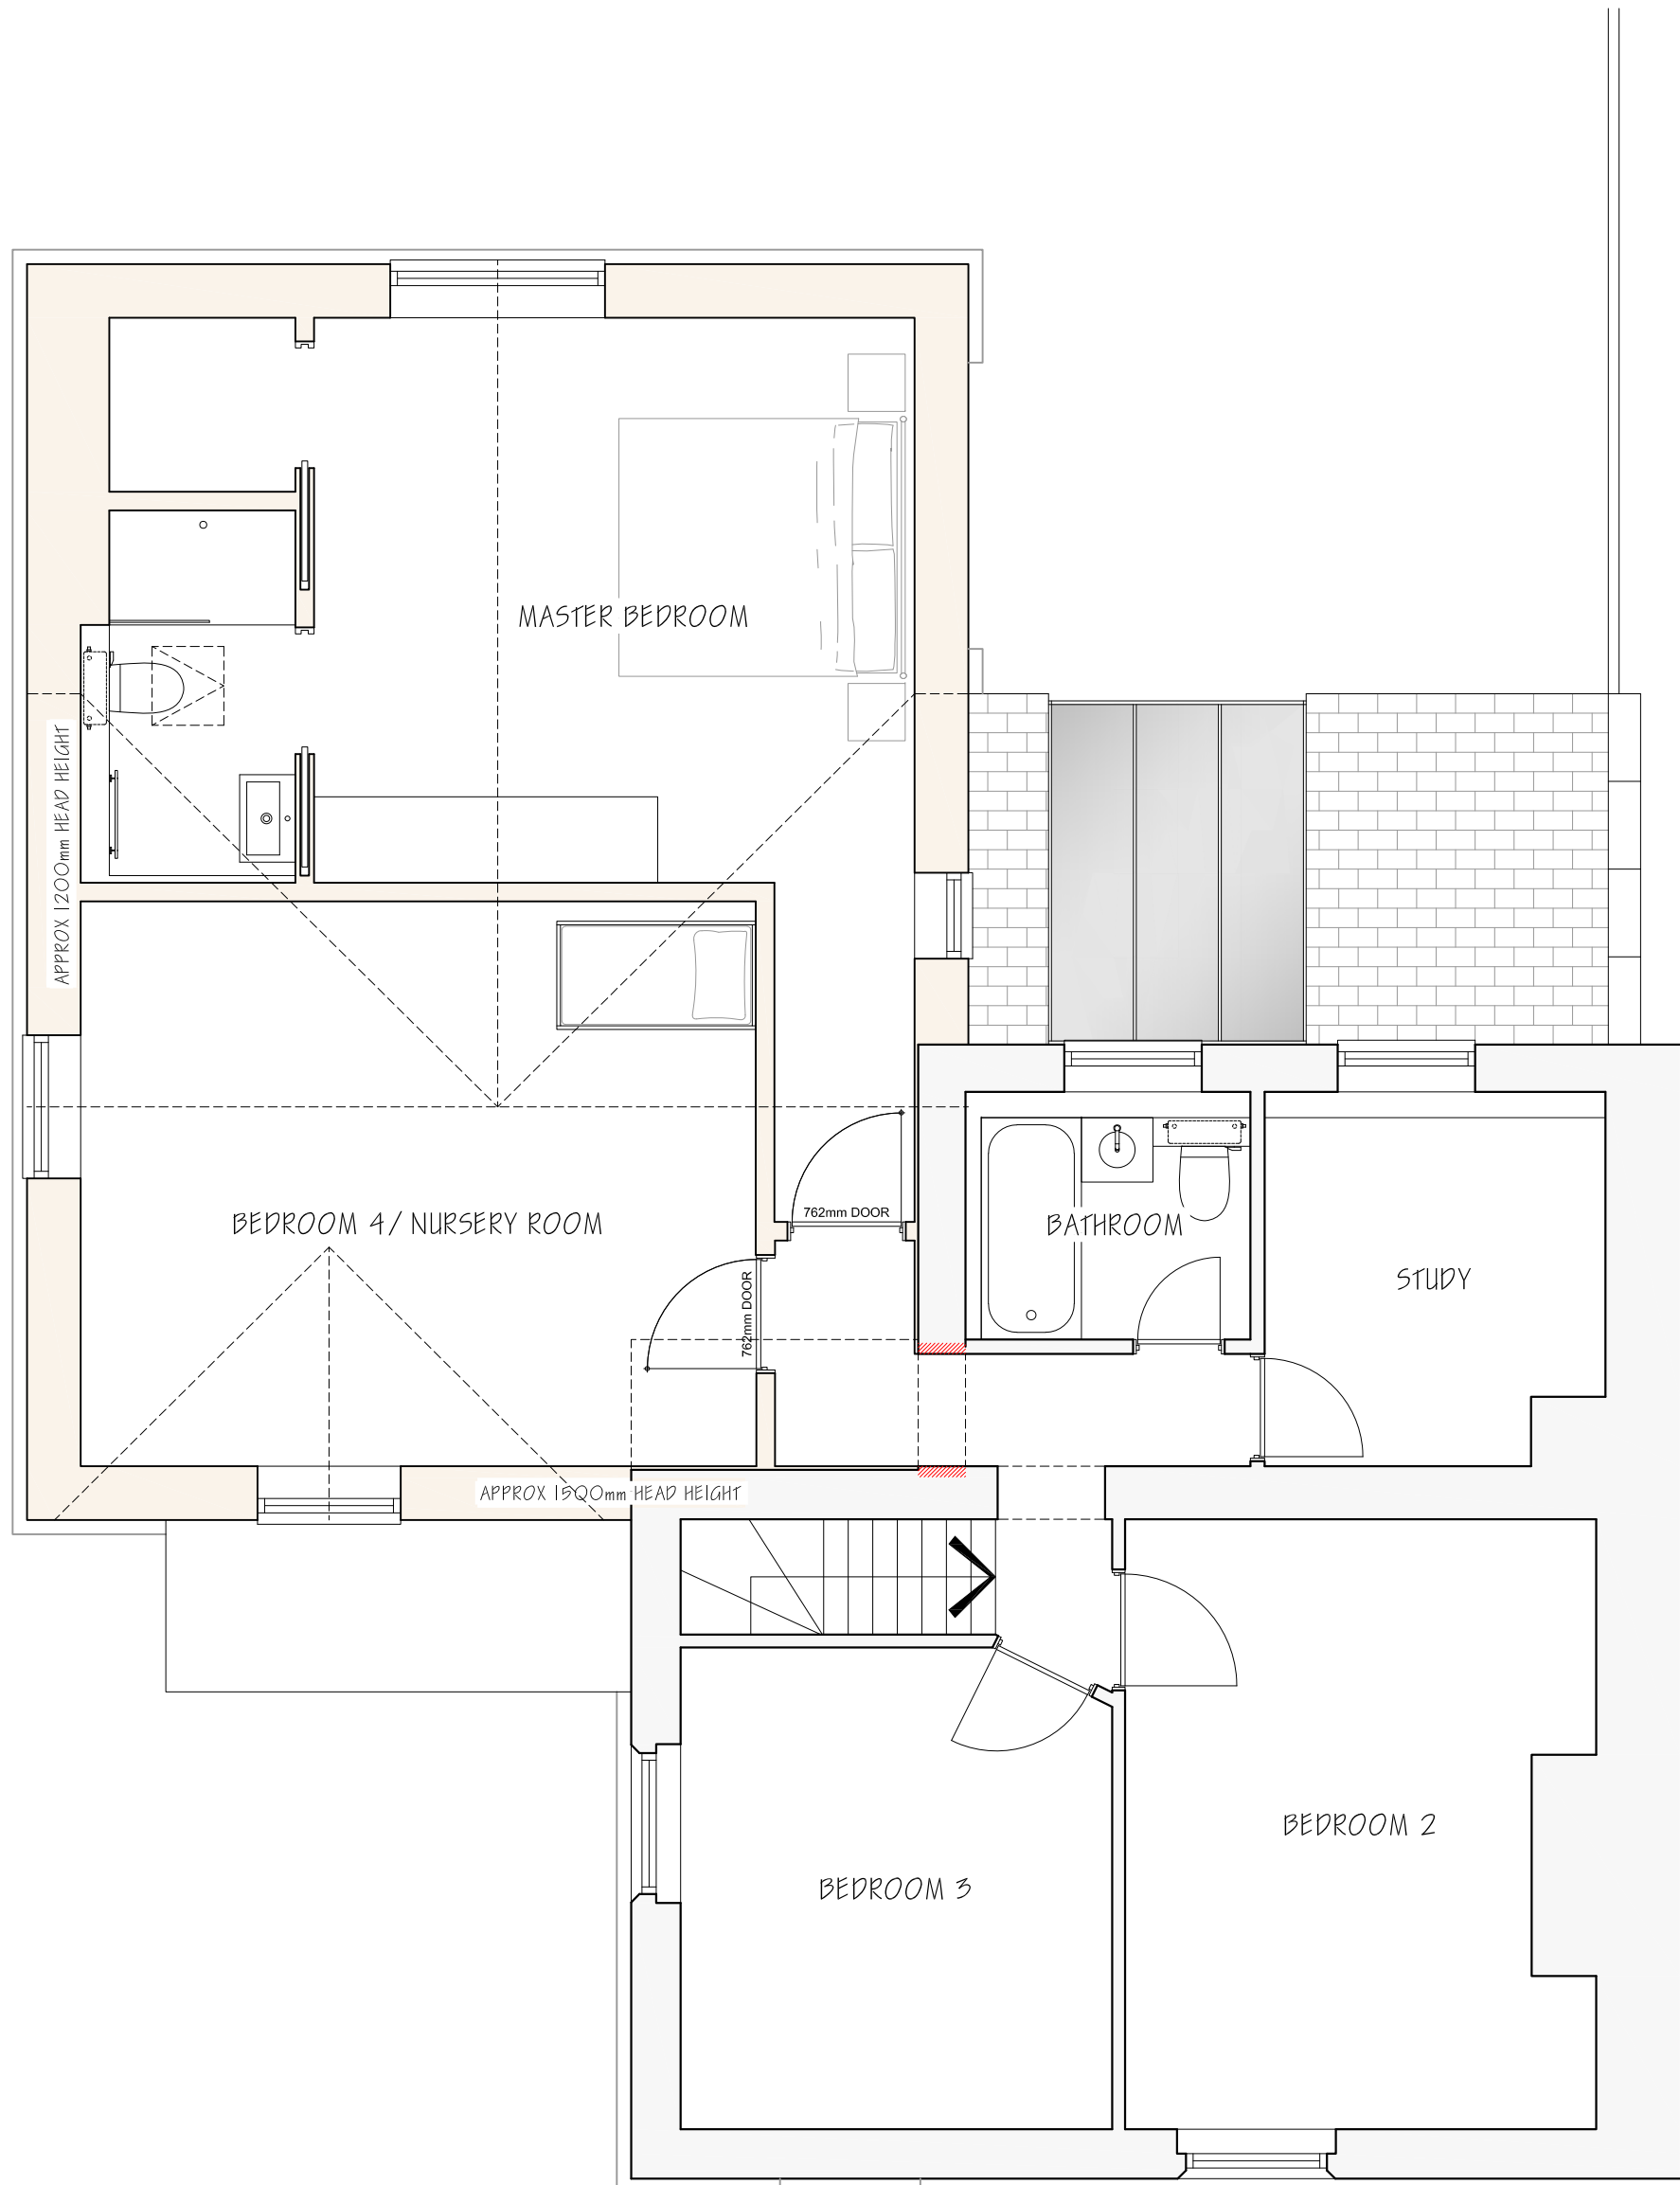

FIRST FLOOR PLAN

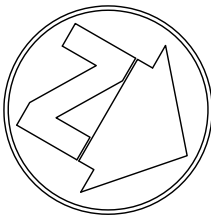

PLANNING DRAWING

CLARK & MASLIN
Unit 5, Charlton Business Park
Crudwell Road, Malmesbury
Wiltshire, SN16 9RU
Telephone: 01666 822911
www.clarkandmaslin.co.uk
Planning Architecture Conservation

Client:
MR & MRS H. MASON

Project:
PROPOSED EXTENSION, CAR PORT AND ALTERATIONS AT 7 DAUNTSEY, CHIPPENHAM, SN15 4JH

Description:
PROPOSED FLOOR PLANS AND ELEVATIONS

Scale: 1:50	PG Size: A1	Drawn: DN	Date: NOV '25
----------------	----------------	--------------	------------------

Drawing No: 5846/50	Revision: C
------------------------	----------------