




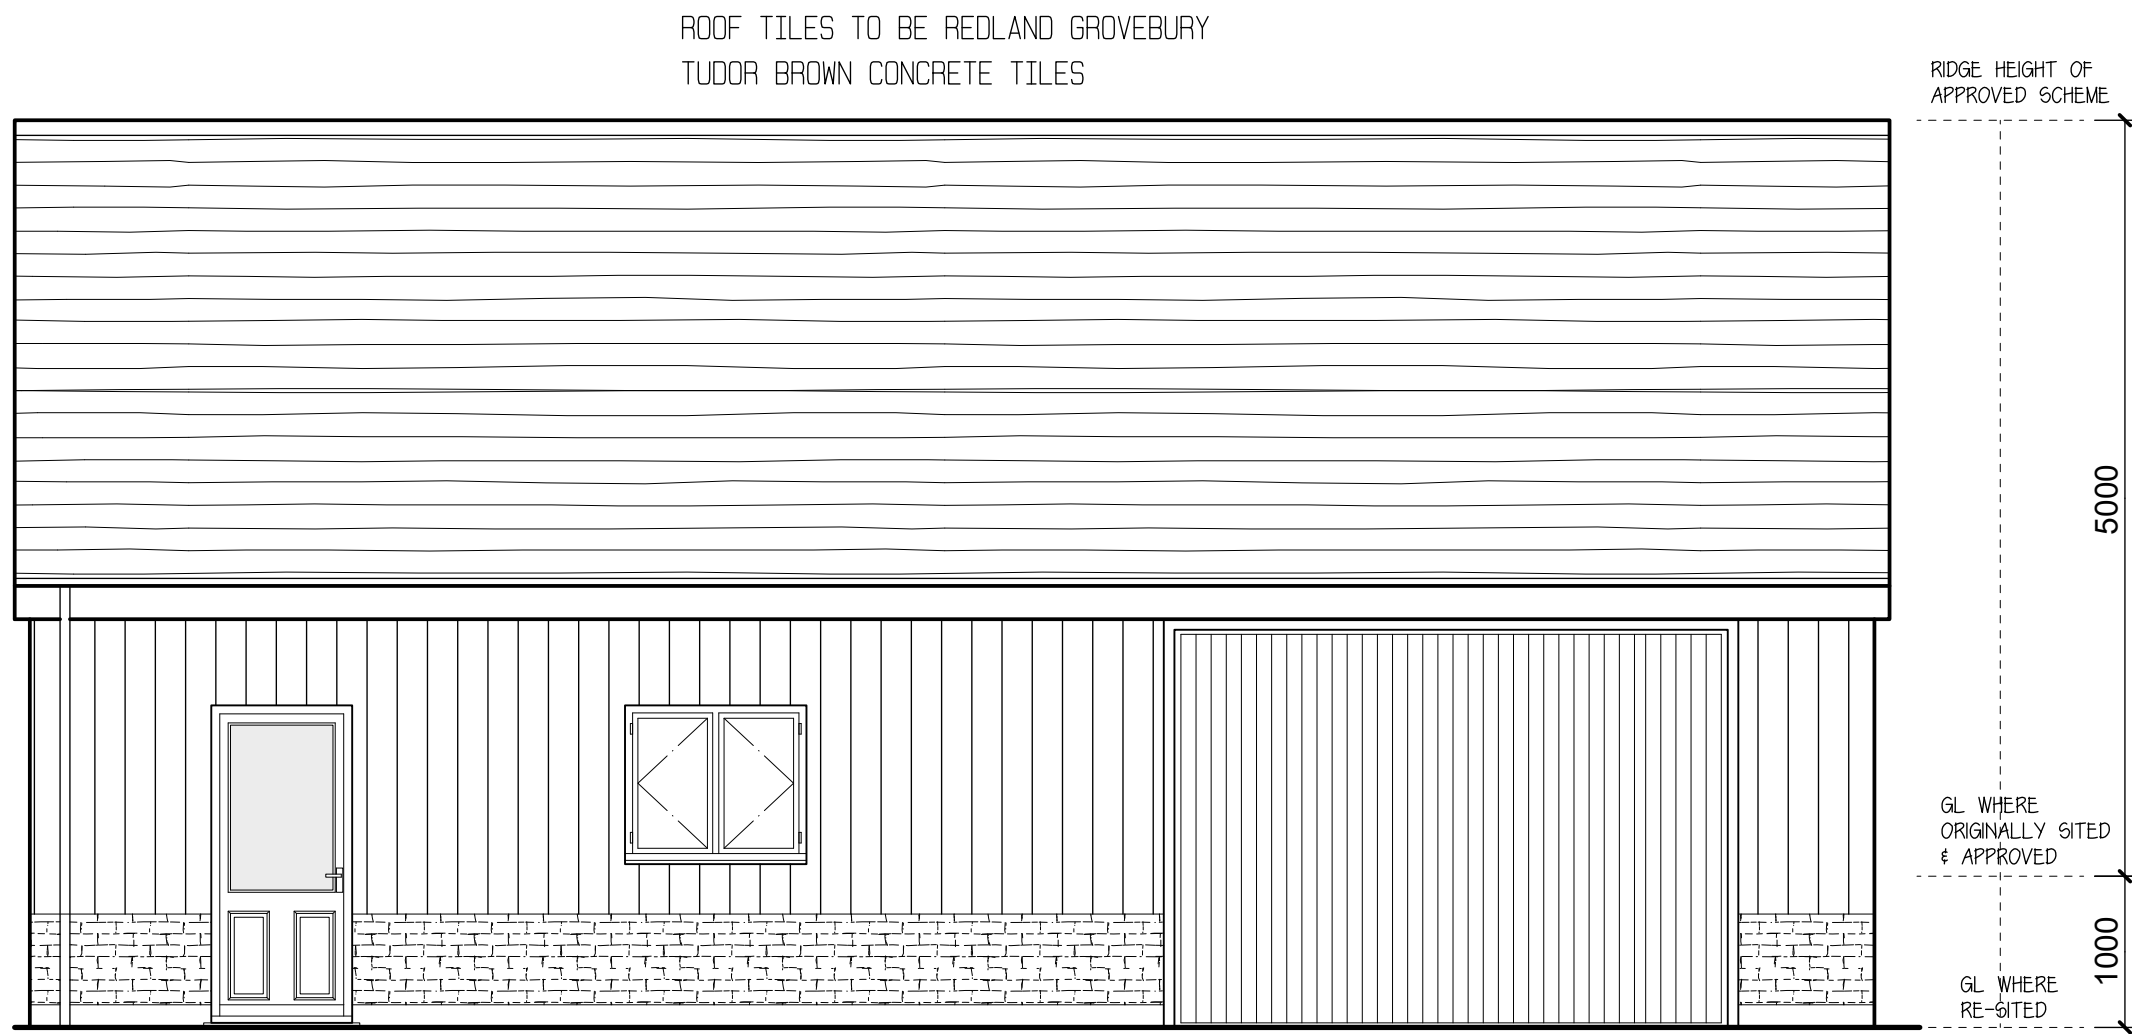


PROPOSED FRONT ELEVATION

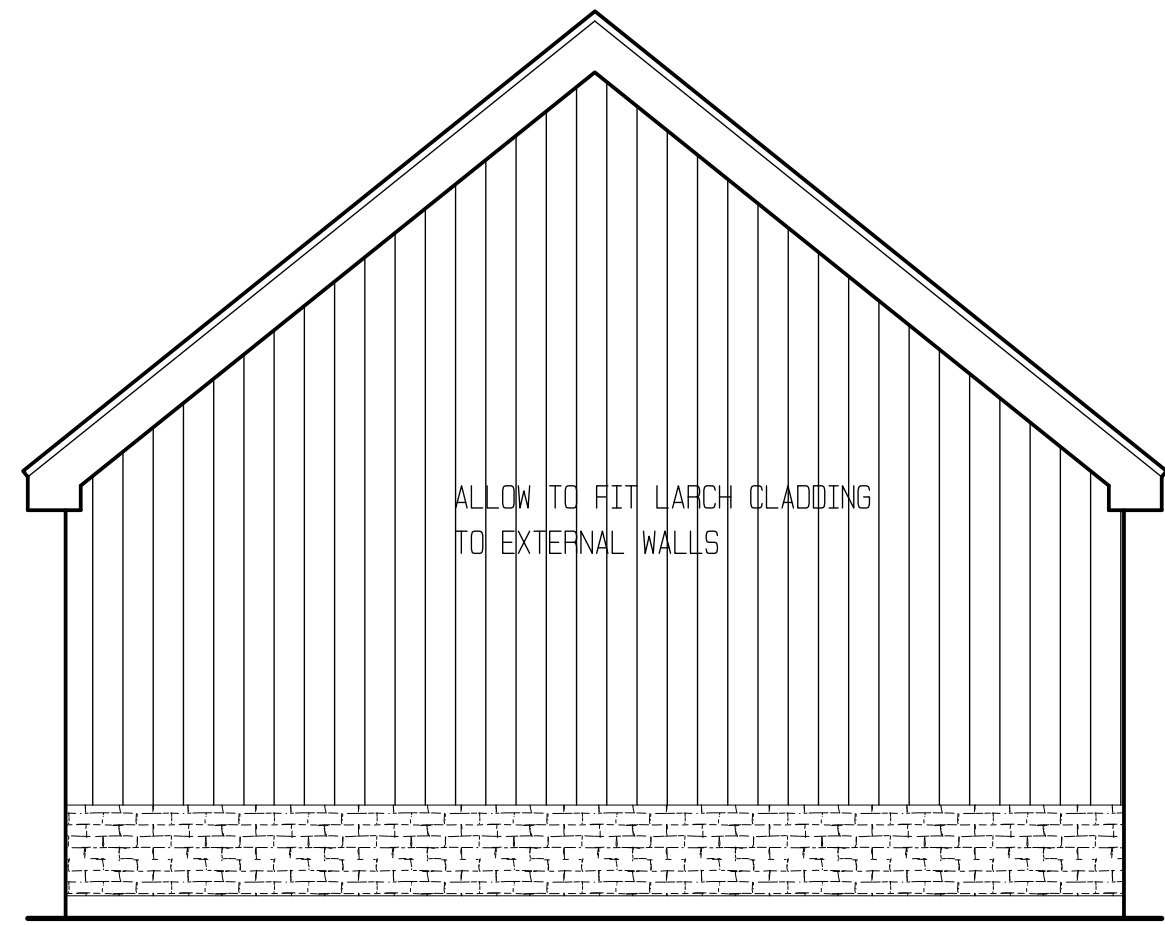


PROPOSED SIDE ELEVATION

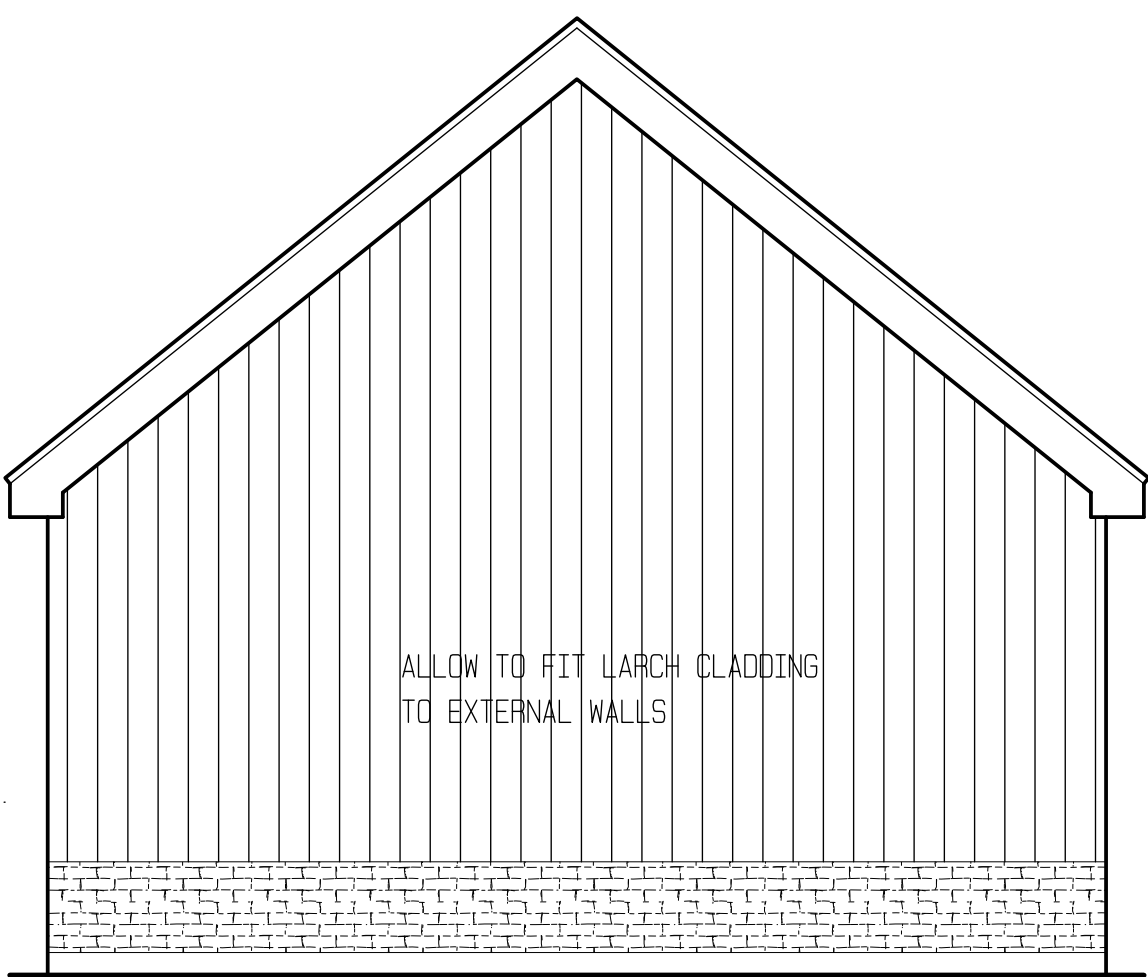

PROPOSED SIDE ELEVATION

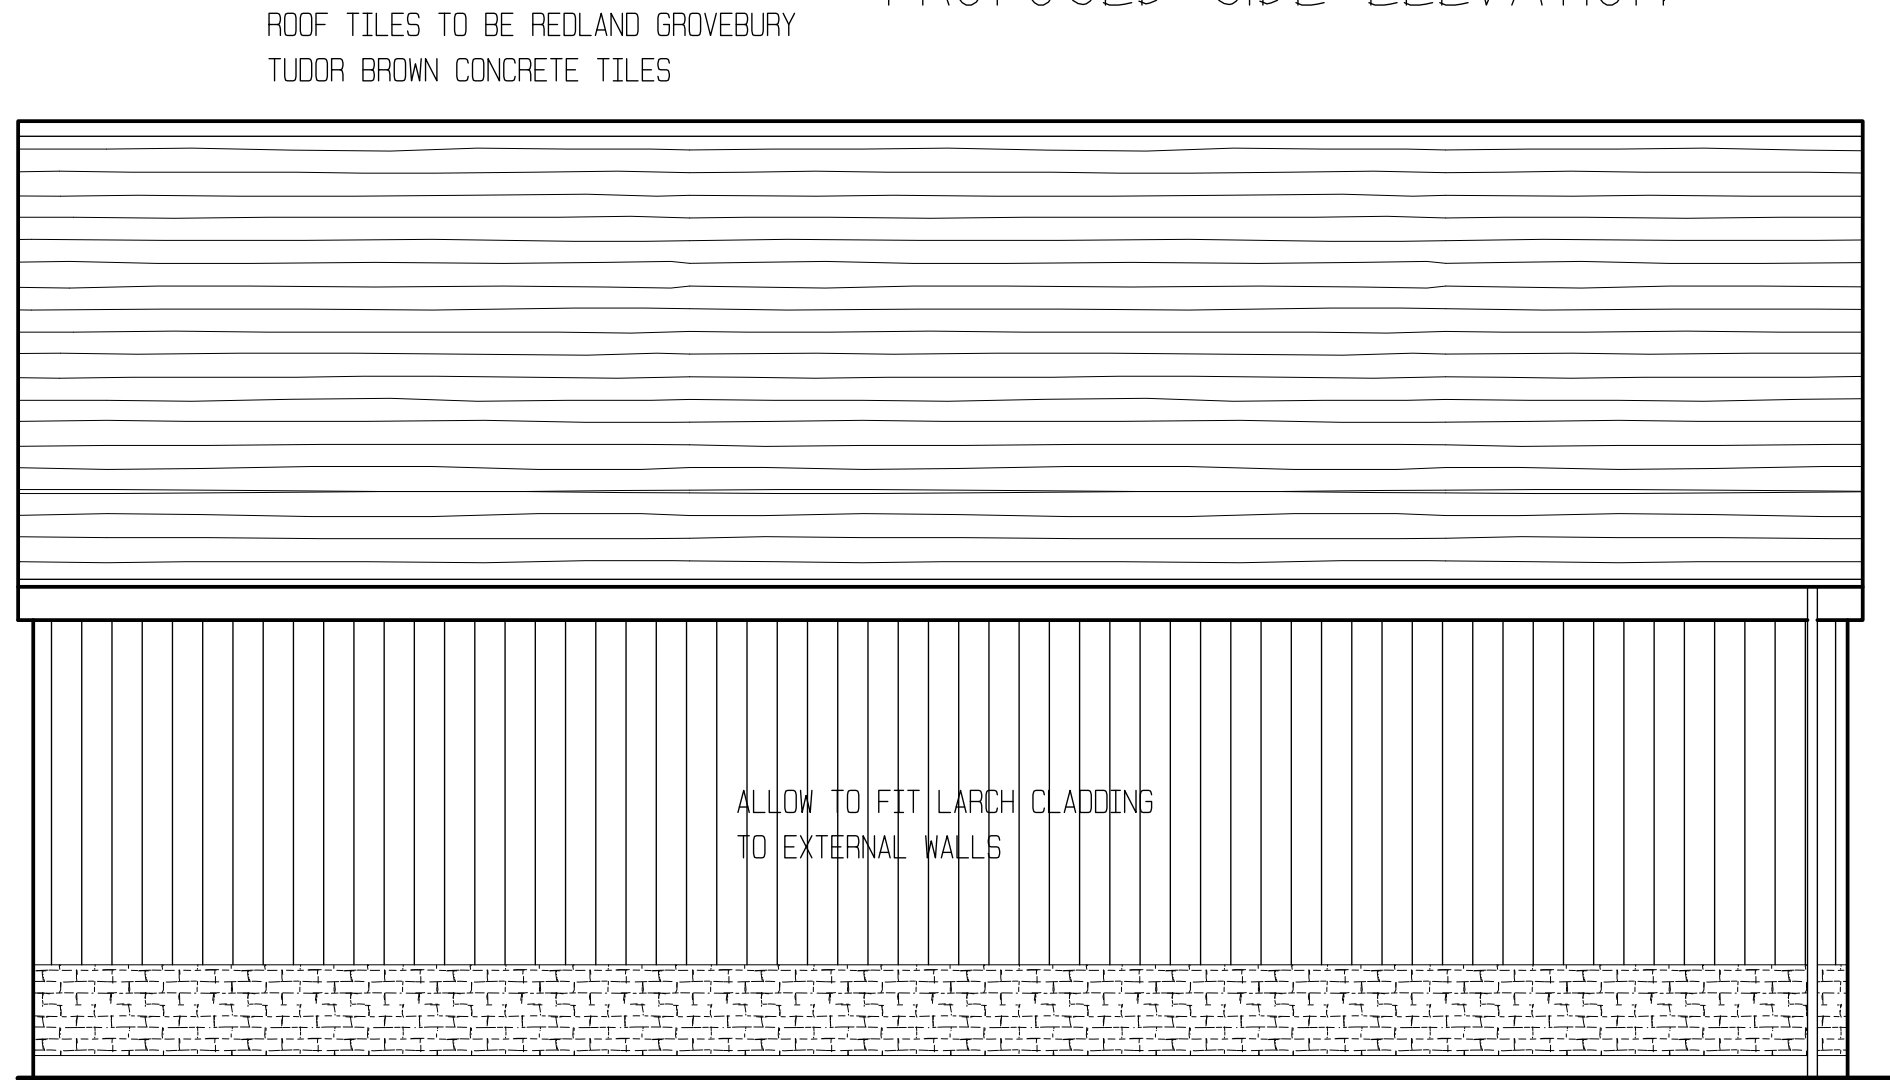


PROPOSED REAR ELEVATION

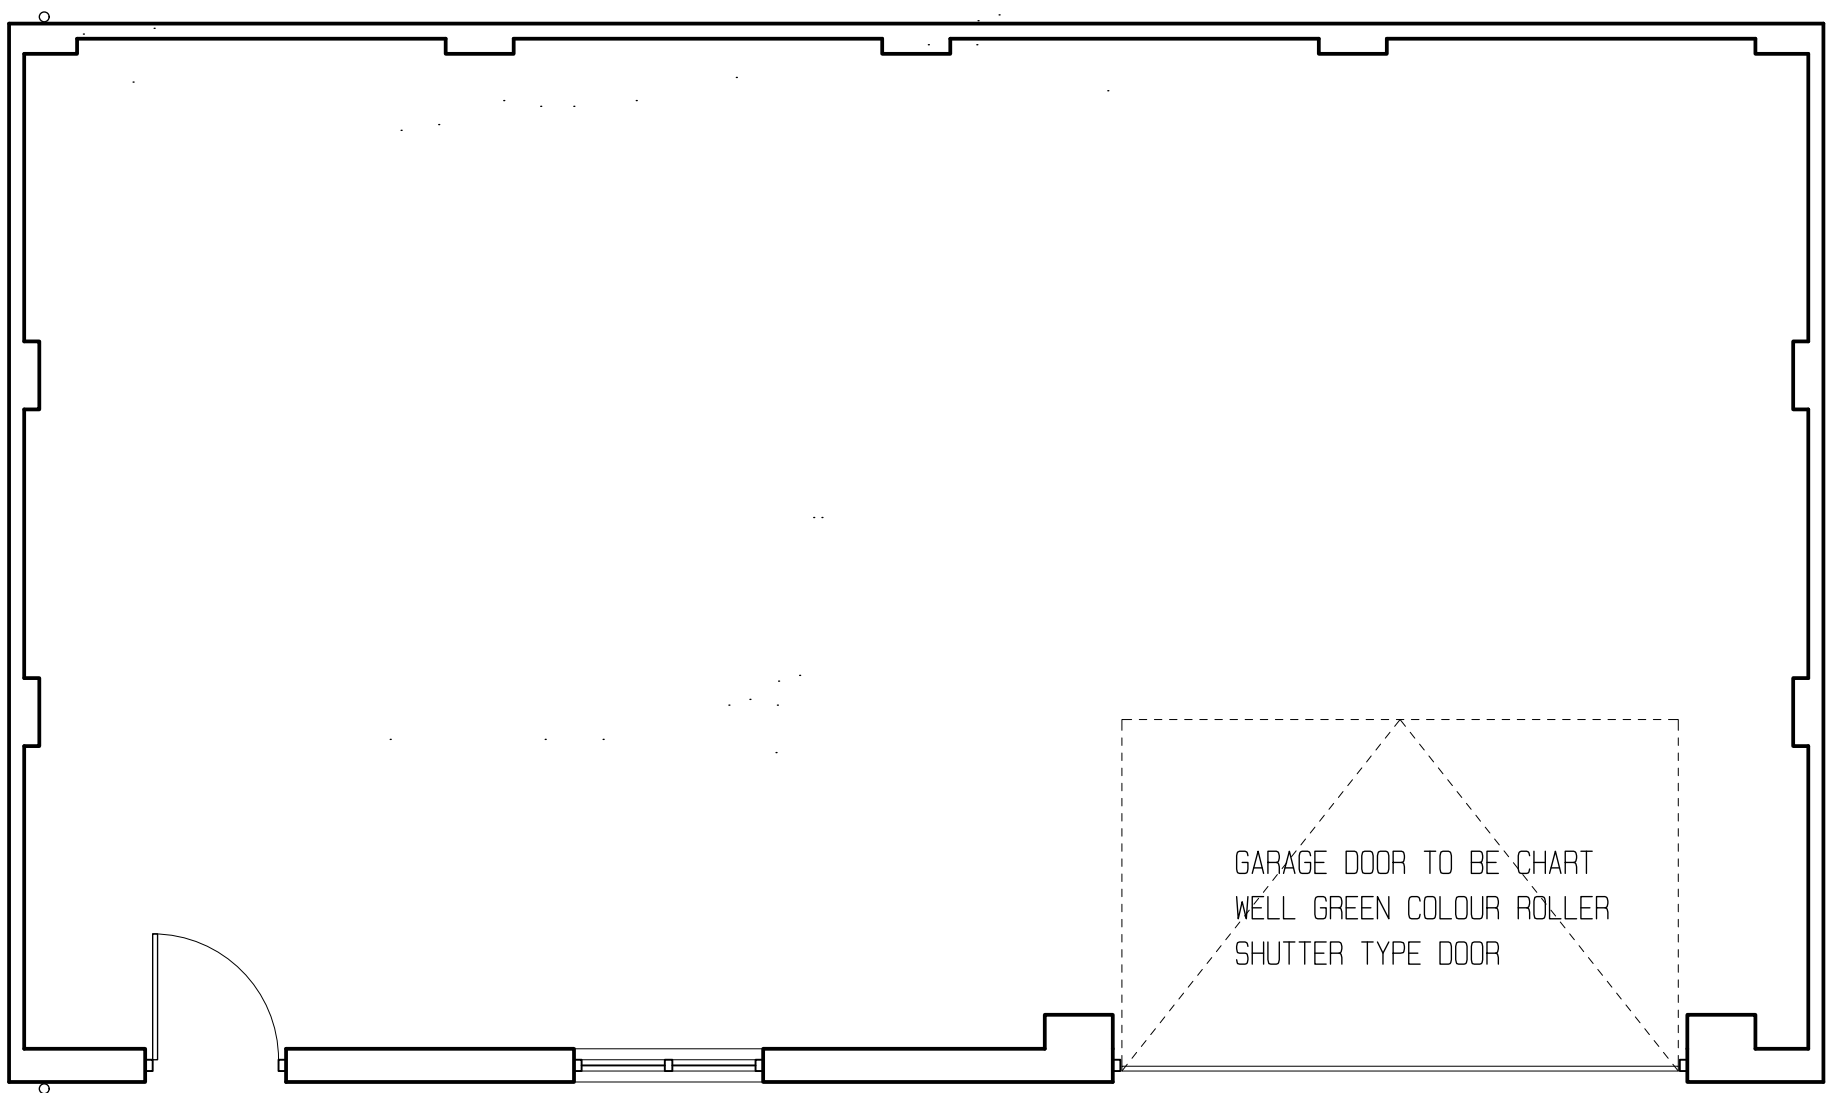

PROPOSED GARAGE LAYOUT

PROPOSED BLOCK PLAN AT SCALE 1:500

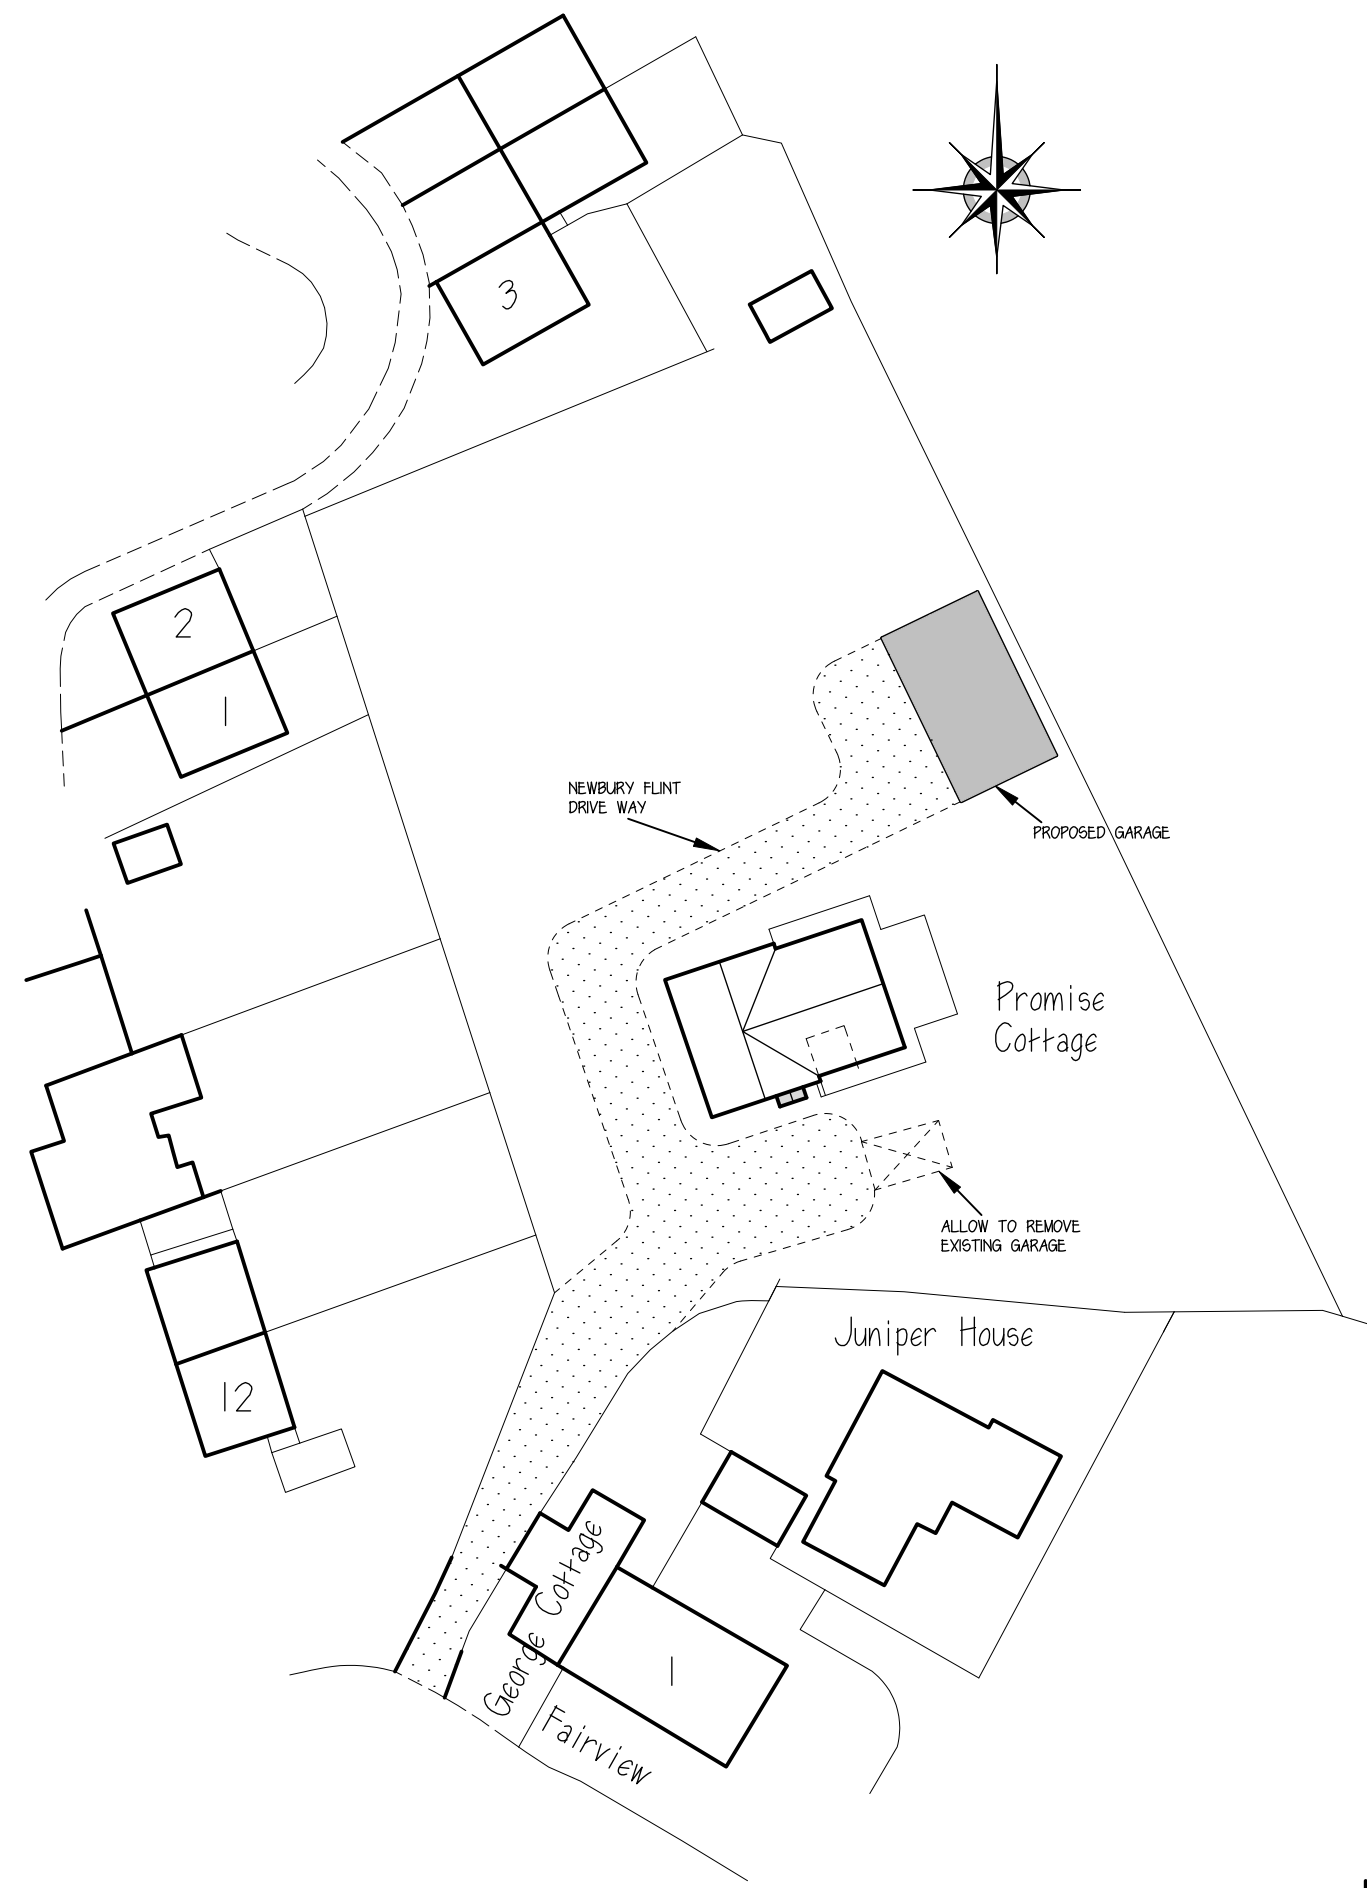

A	8/12/25	AMENDED GARAGE SITING	KK	SK	

Rev.	Date	Description	By	Chk	App
------	------	-------------	----	-----	-----

Client/Project
MR AND MRS COOMBS

Drawing Title
PROPOSED GARAGE/WORKSHOP
AT PROMISED COTTAGE,
CHURCH RD, HEDDINGTON

Designed SK	Drawn KK	Date KK	Scale 1:50, 1:500
CAD Reference			Size A1

Stephen Kingshott MCABE
Katie Kingshott ACABE

Stephen Kingshott Building Consultancy Ltd
54 Springdale Ave
Bournemouth, Dorset BH10 9EX
Tel. 07973638931

DRAWING NUMBER 0105/23 F	REVISION A
-----------------------------	---------------

SCALE BAR 1:20

SCALE BAR 1:100

SCALE BAR 1:50

SCALE BAR 1:500