


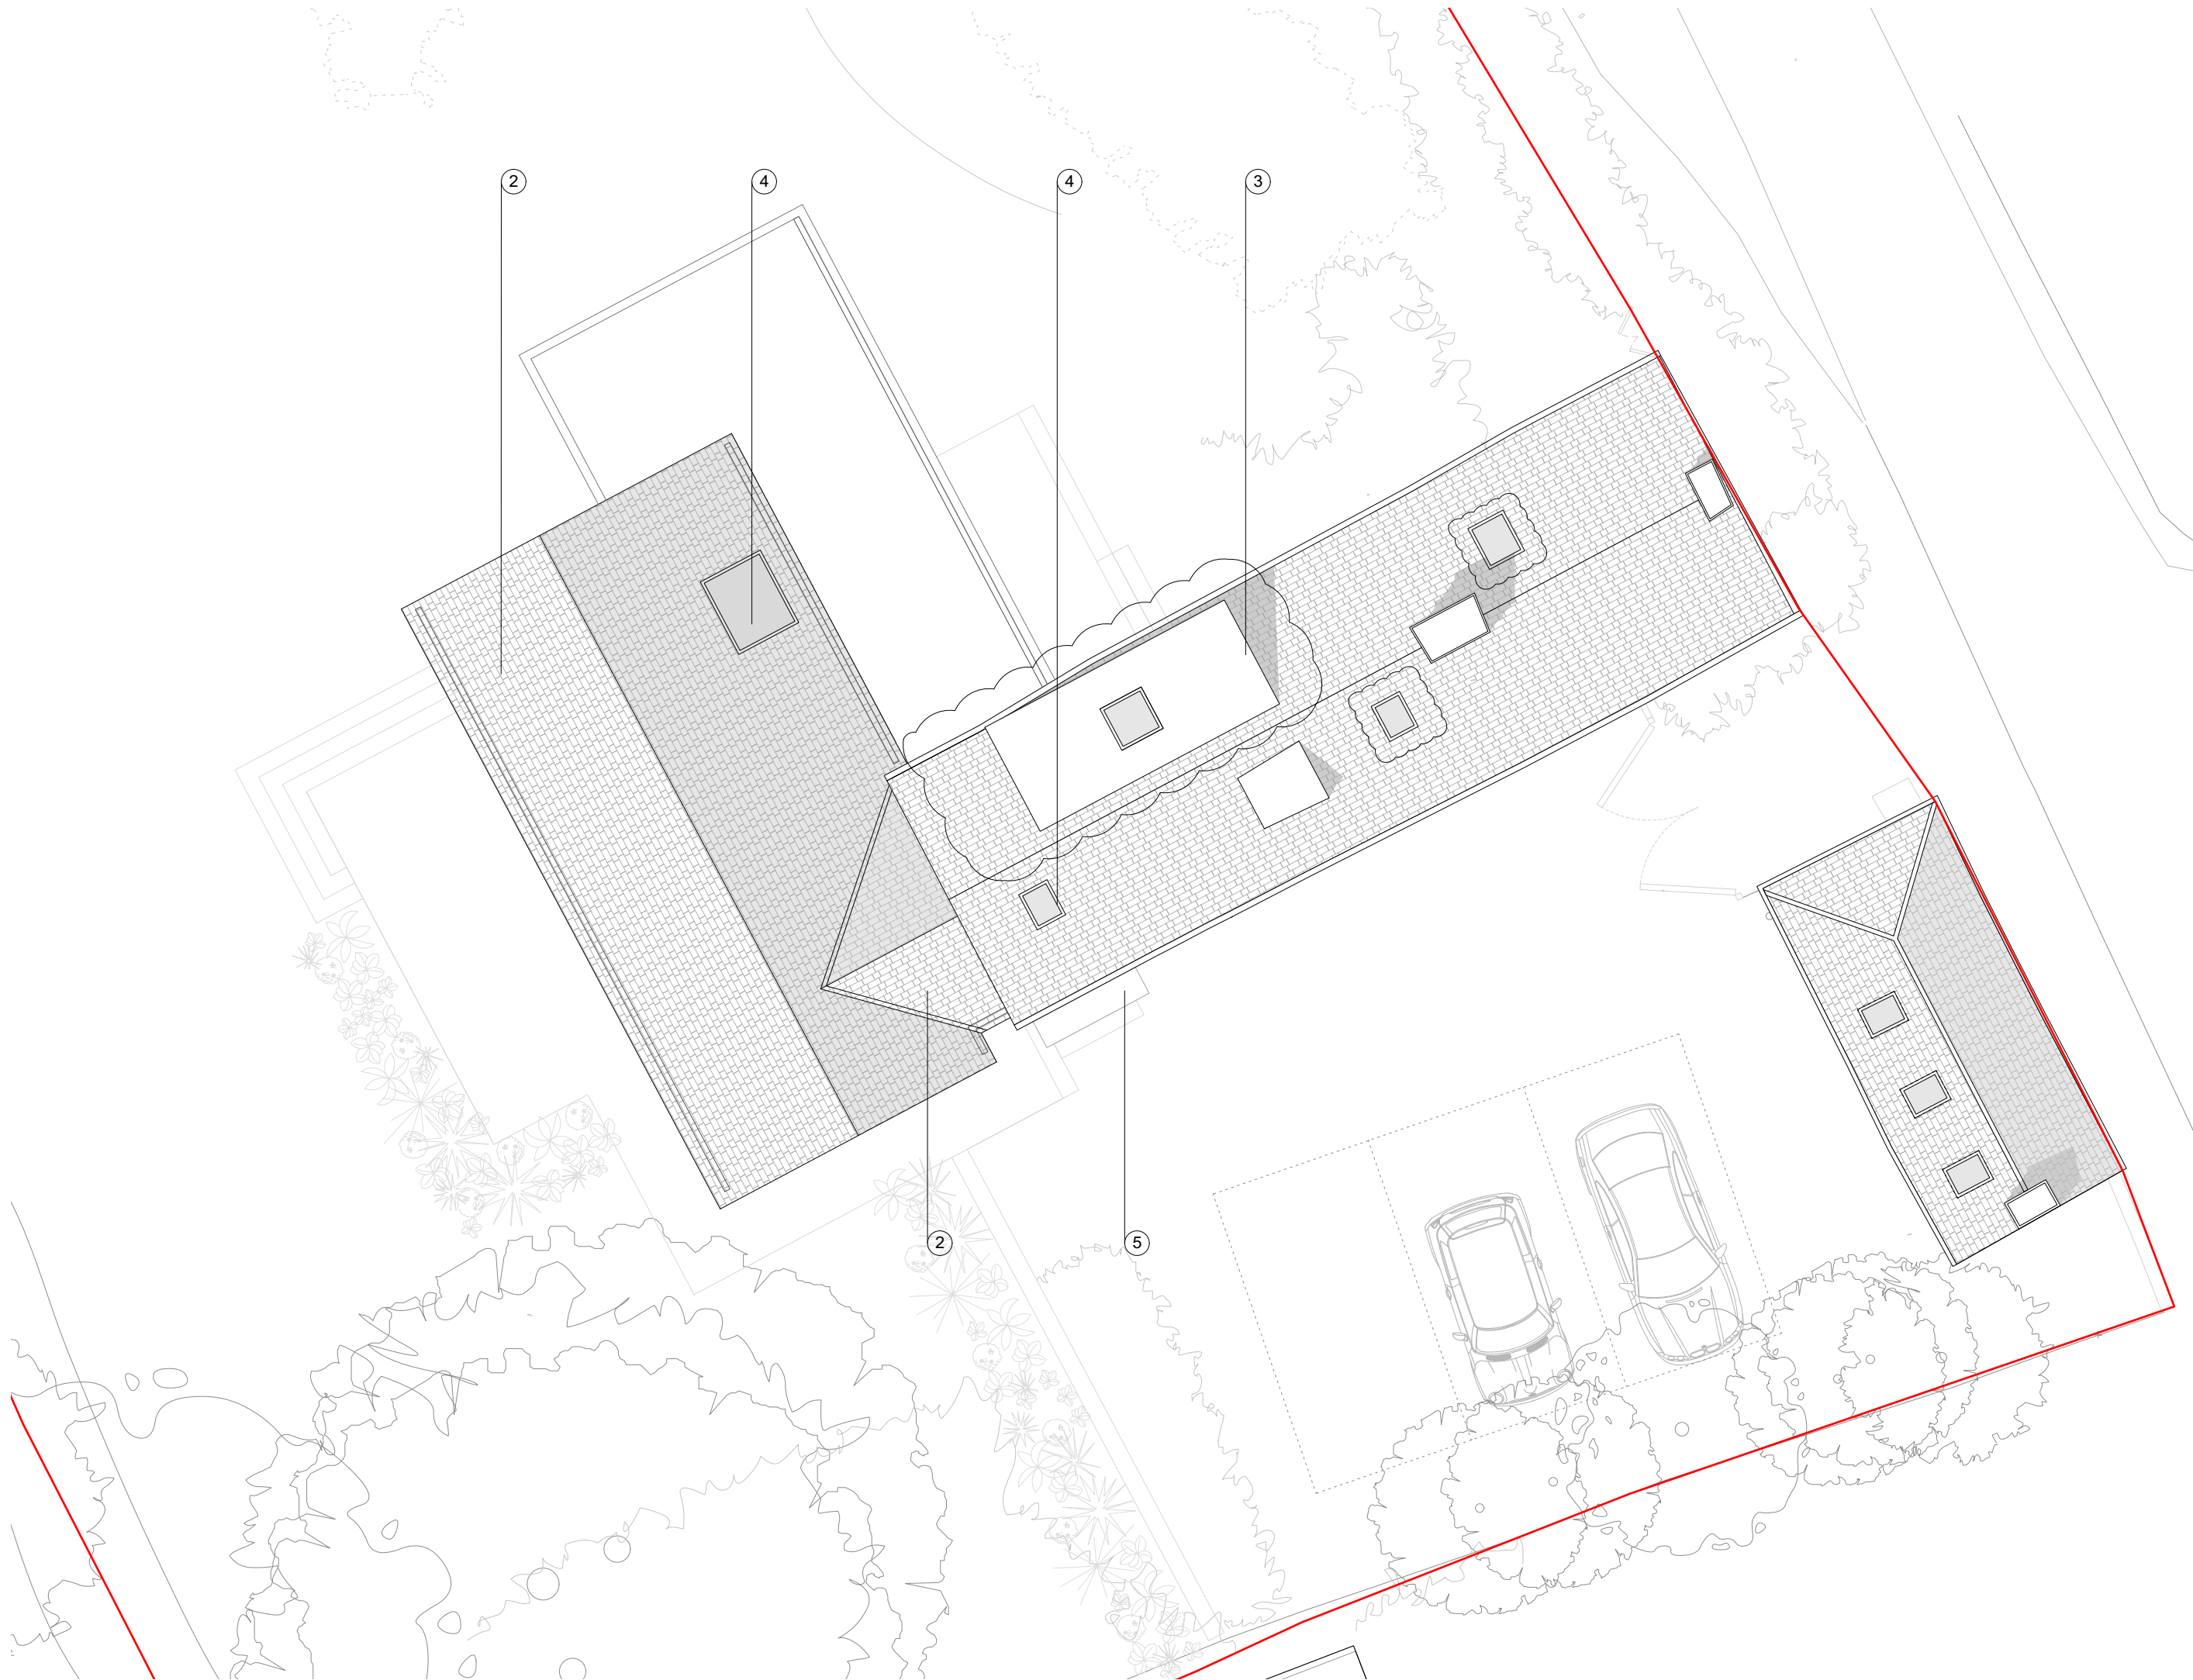

NOTES:

Materials

- | | |
|---|------------------------------------|
| 1 | Painted brick |
| 2 | Clay tile |
| 3 | Lead to cheeks and roof of dormer |
| 4 | Painted metal windows & rooflights |
| 5 | Timber door with canopy over |
| 6 | Metal down pipe |
| 7 | Glazed door |

P3	NMA Stair and Loft	13/11/2020
-	Revised Planning Submission	21/10/2020

REV.	DESCRIPTION	DATE
------	-------------	------

Roof Plan

JOB NO - DRAWING NO.	REV
----------------------	-----

506 - P 104	P3
-------------	----


Rest Harrow

SCALE @ A3: 1:100

DATE: 24/11/2025

DRAWN BY:	KH
ISSUED / CHECKED BY:	JE

PLANNING

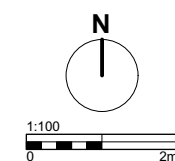

CaSA
ARCHITECTS
www.casa-architects.com
© CaSA Architects