

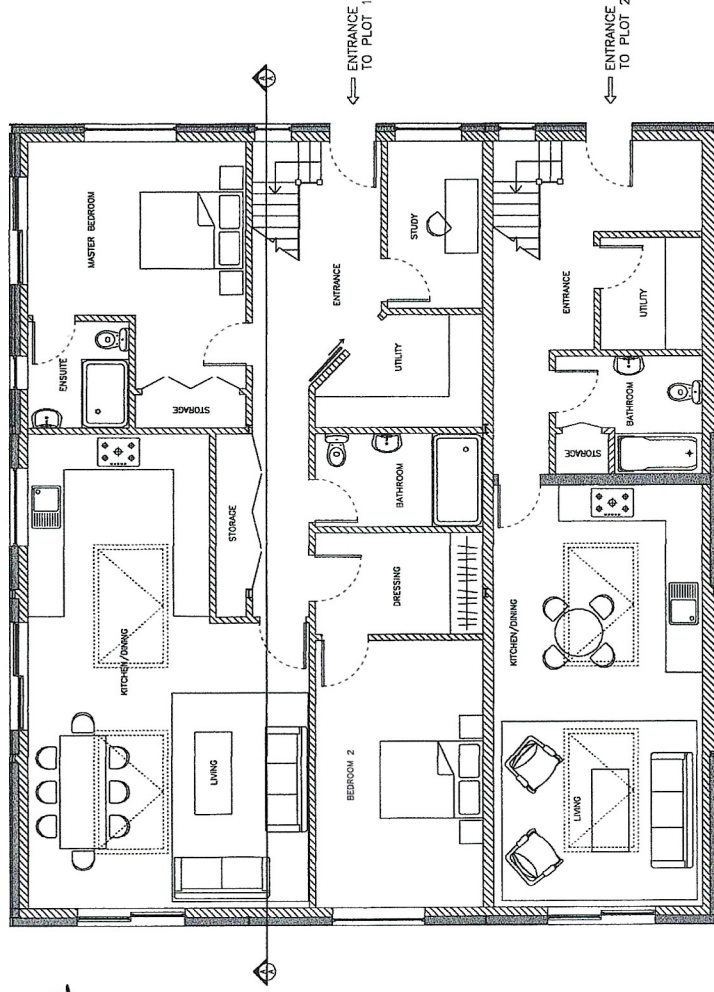
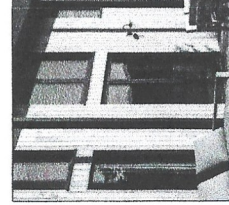
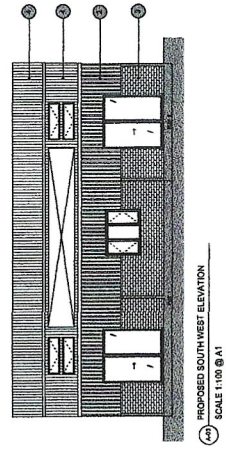
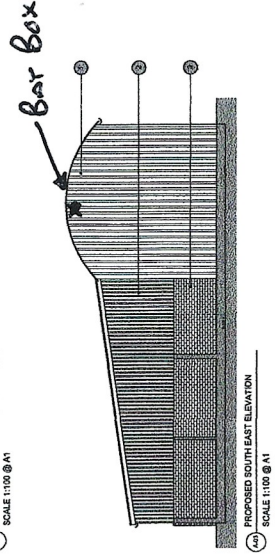


BUILDING A

THIS DRAWING IS TO BE USED FOR PLANNING PURPOSES ONLY AND NOT FOR CONSTRUCTION.  
THIS DRAWING IS PROPERTY OF AEWANS  
COPYRIGHT IS RESERVED BY THEM AND THE DRAWING IS NOT TO BE REPRODUCED OR TRANSMITTED IN ANY FORM OR BY ANY MEANS, ELECTRONIC OR MECHANICAL, INCLUDING PHOTOCOPYING, RECORDING OR BY ANY INFORMATION STORAGE AND RETRIEVAL SYSTEM, WITHOUT WRITTEN CONSENT OF AEWANS  
© COPYRIGHT

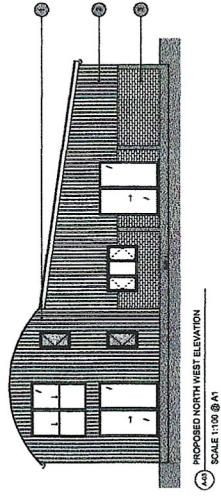


PROPOSED OF PLAN (PLOT 1+2)  
SCALE 1:50 @ A1

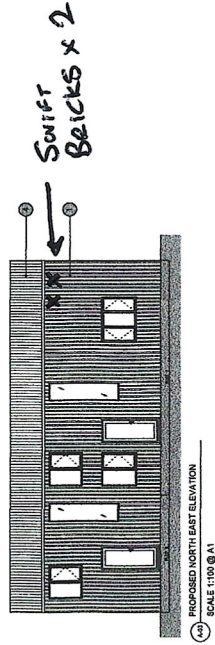


ALUMINUM WINDOWS AND DOORS  
FINISHED IN DARK ANTHRACITE




CORRUGATED METAL ROOFING  
FINISHED IN DARK ANTHRACITE  
(REPLACED TO MATCH EXISTING)

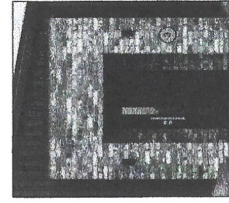

RECLAIMED BRICK SLIPS

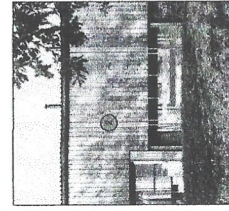


CLOSED TIMBER CLADDING  
FINISHED IN DARK ANTHRACITE OIL  
(REPLACED TO MATCH EXISTING)

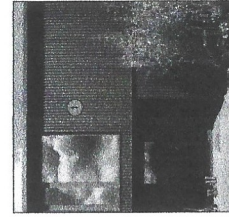

CORRUGATED METAL CLADDING  
FINISHED IN DARK ANTHRACITE  
(REPLACED TO MATCH EXISTING)

PRECEDENT IMAGES - FINISHES  
SCALE N/A

 

|                                     |                                                           |           |            |
|-------------------------------------|-----------------------------------------------------------|-----------|------------|
| REV:                                | DESCRIPTION:                                              | BY:       | DATE:      |
| A                                   | AMENDED OF UTILITY & BATHROOM<br>ADDED 11 METER SILE WIND |           | 10.03.2024 |
| PROJECT:                            |                                                           |           |            |
| CHESTNUT FARM                       |                                                           |           |            |
| CHURCH LANE                         |                                                           |           |            |
| CHIPPENHAM                          |                                                           |           |            |
| SN15 5NF                            |                                                           |           |            |
| CLIENT:                             |                                                           |           |            |
| E + V HOMER                         |                                                           |           |            |
| TITLE:                              |                                                           |           |            |
| BUILDING A                          |                                                           |           |            |
| PROPOSED OF FLOOR PLAN + ELEVATIONS |                                                           |           |            |
| SCALE:                              | DATE:                                                     | DRAWN:    | CHECKED:   |
| 1:100 / 1:50 @ A1                   | 01.07.2023                                                | AE        |            |
| PROJECT NO:                         | DRAWING NO:                                               | REVISION: |            |
| MD001                               | P-A-33                                                    | A         |            |