



BUILDING C

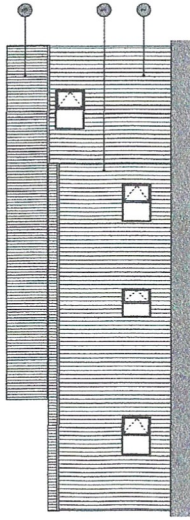


PROPOSED NORTH EAST ELEVATION
SCALE 1:100 @ A1

Swift Bricks x 2

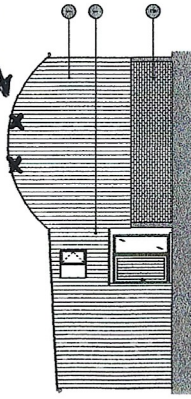


PROPOSED NORTH WEST ELEVATION
SCALE 1:100 @ A1


Bar Box

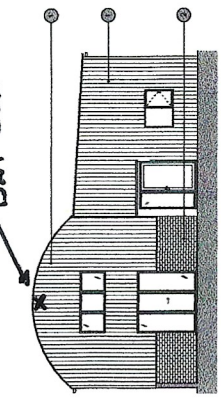


PROPOSED SOUTH EAST ELEVATION
SCALE 1:100 @ A1

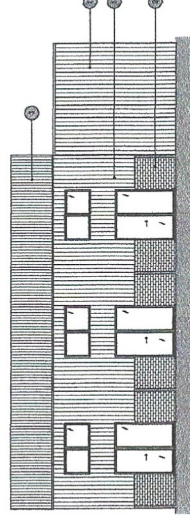


PROPOSED SOUTH WEST ELEVATION
SCALE 1:100 @ A1

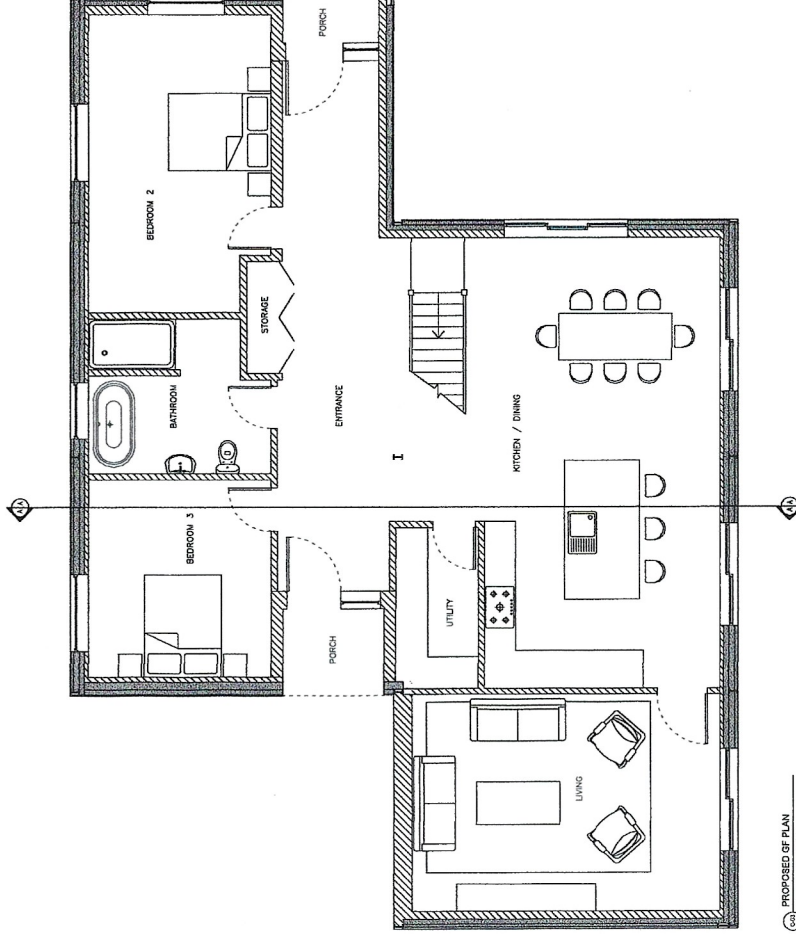


PROPOSED PLAN
SCALE 1:50 @ A1

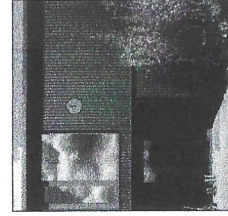


1 CORRUGATED METAL CLADDING
FINISHED IN DARK ANTHRACITE
(REPLACED TO MATCH EXISTING)

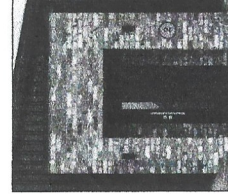

2 RECLAIMED BRICK SLIPS

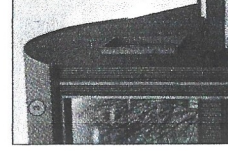

3 CORRUGATED METAL ROOFING
FINISHED IN DARK ANTHRACITE
(REPLACED TO MATCH EXISTING)

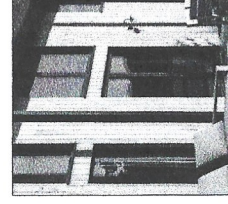

4 ALUMINIUM WINDOWS AND DOORS
FINISHED IN DARK ANTHRACITE

THIS DRAWING IS TO BE USED FOR PLANNING PURPOSES
ONLY AND NOT FOR CONSTRUCTION
THIS DRAWING IS PROPERTY OF AEVANS
COPYRIGHT IS RESERVED BY THEM AND THE DRAWING IS
NOT TO BE REPRODUCED OR DISCLOSED TO ANY UNAUTHORISED
PERSON WITHOUT WRITTEN CONSENT OF AEVANS
© COPYRIGHT



SCALE BAR (1:100)
0 1 2 3 4 5 6

SCALE BAR (1:50)
0 1 2 3 4 5

REV: DESCRIPTION: BY: DATE:

PROJECT:
CHESTNUT FARM
1000 WEST AVE
DUNDEE
DUNDEE
DU15 5BN

CLIENT:
E & V HOMER

BUILDING C PROPOSED PLAN + ELEVATIONS			
SCALE:	DATE:	DRAWN:	CHECKED:
1:100 / 1:50 @ A1	01.07.2023	AE	
PROJECT NO:	DRAWING NO:	REVISION:	
MD001	P-C-43	A	