




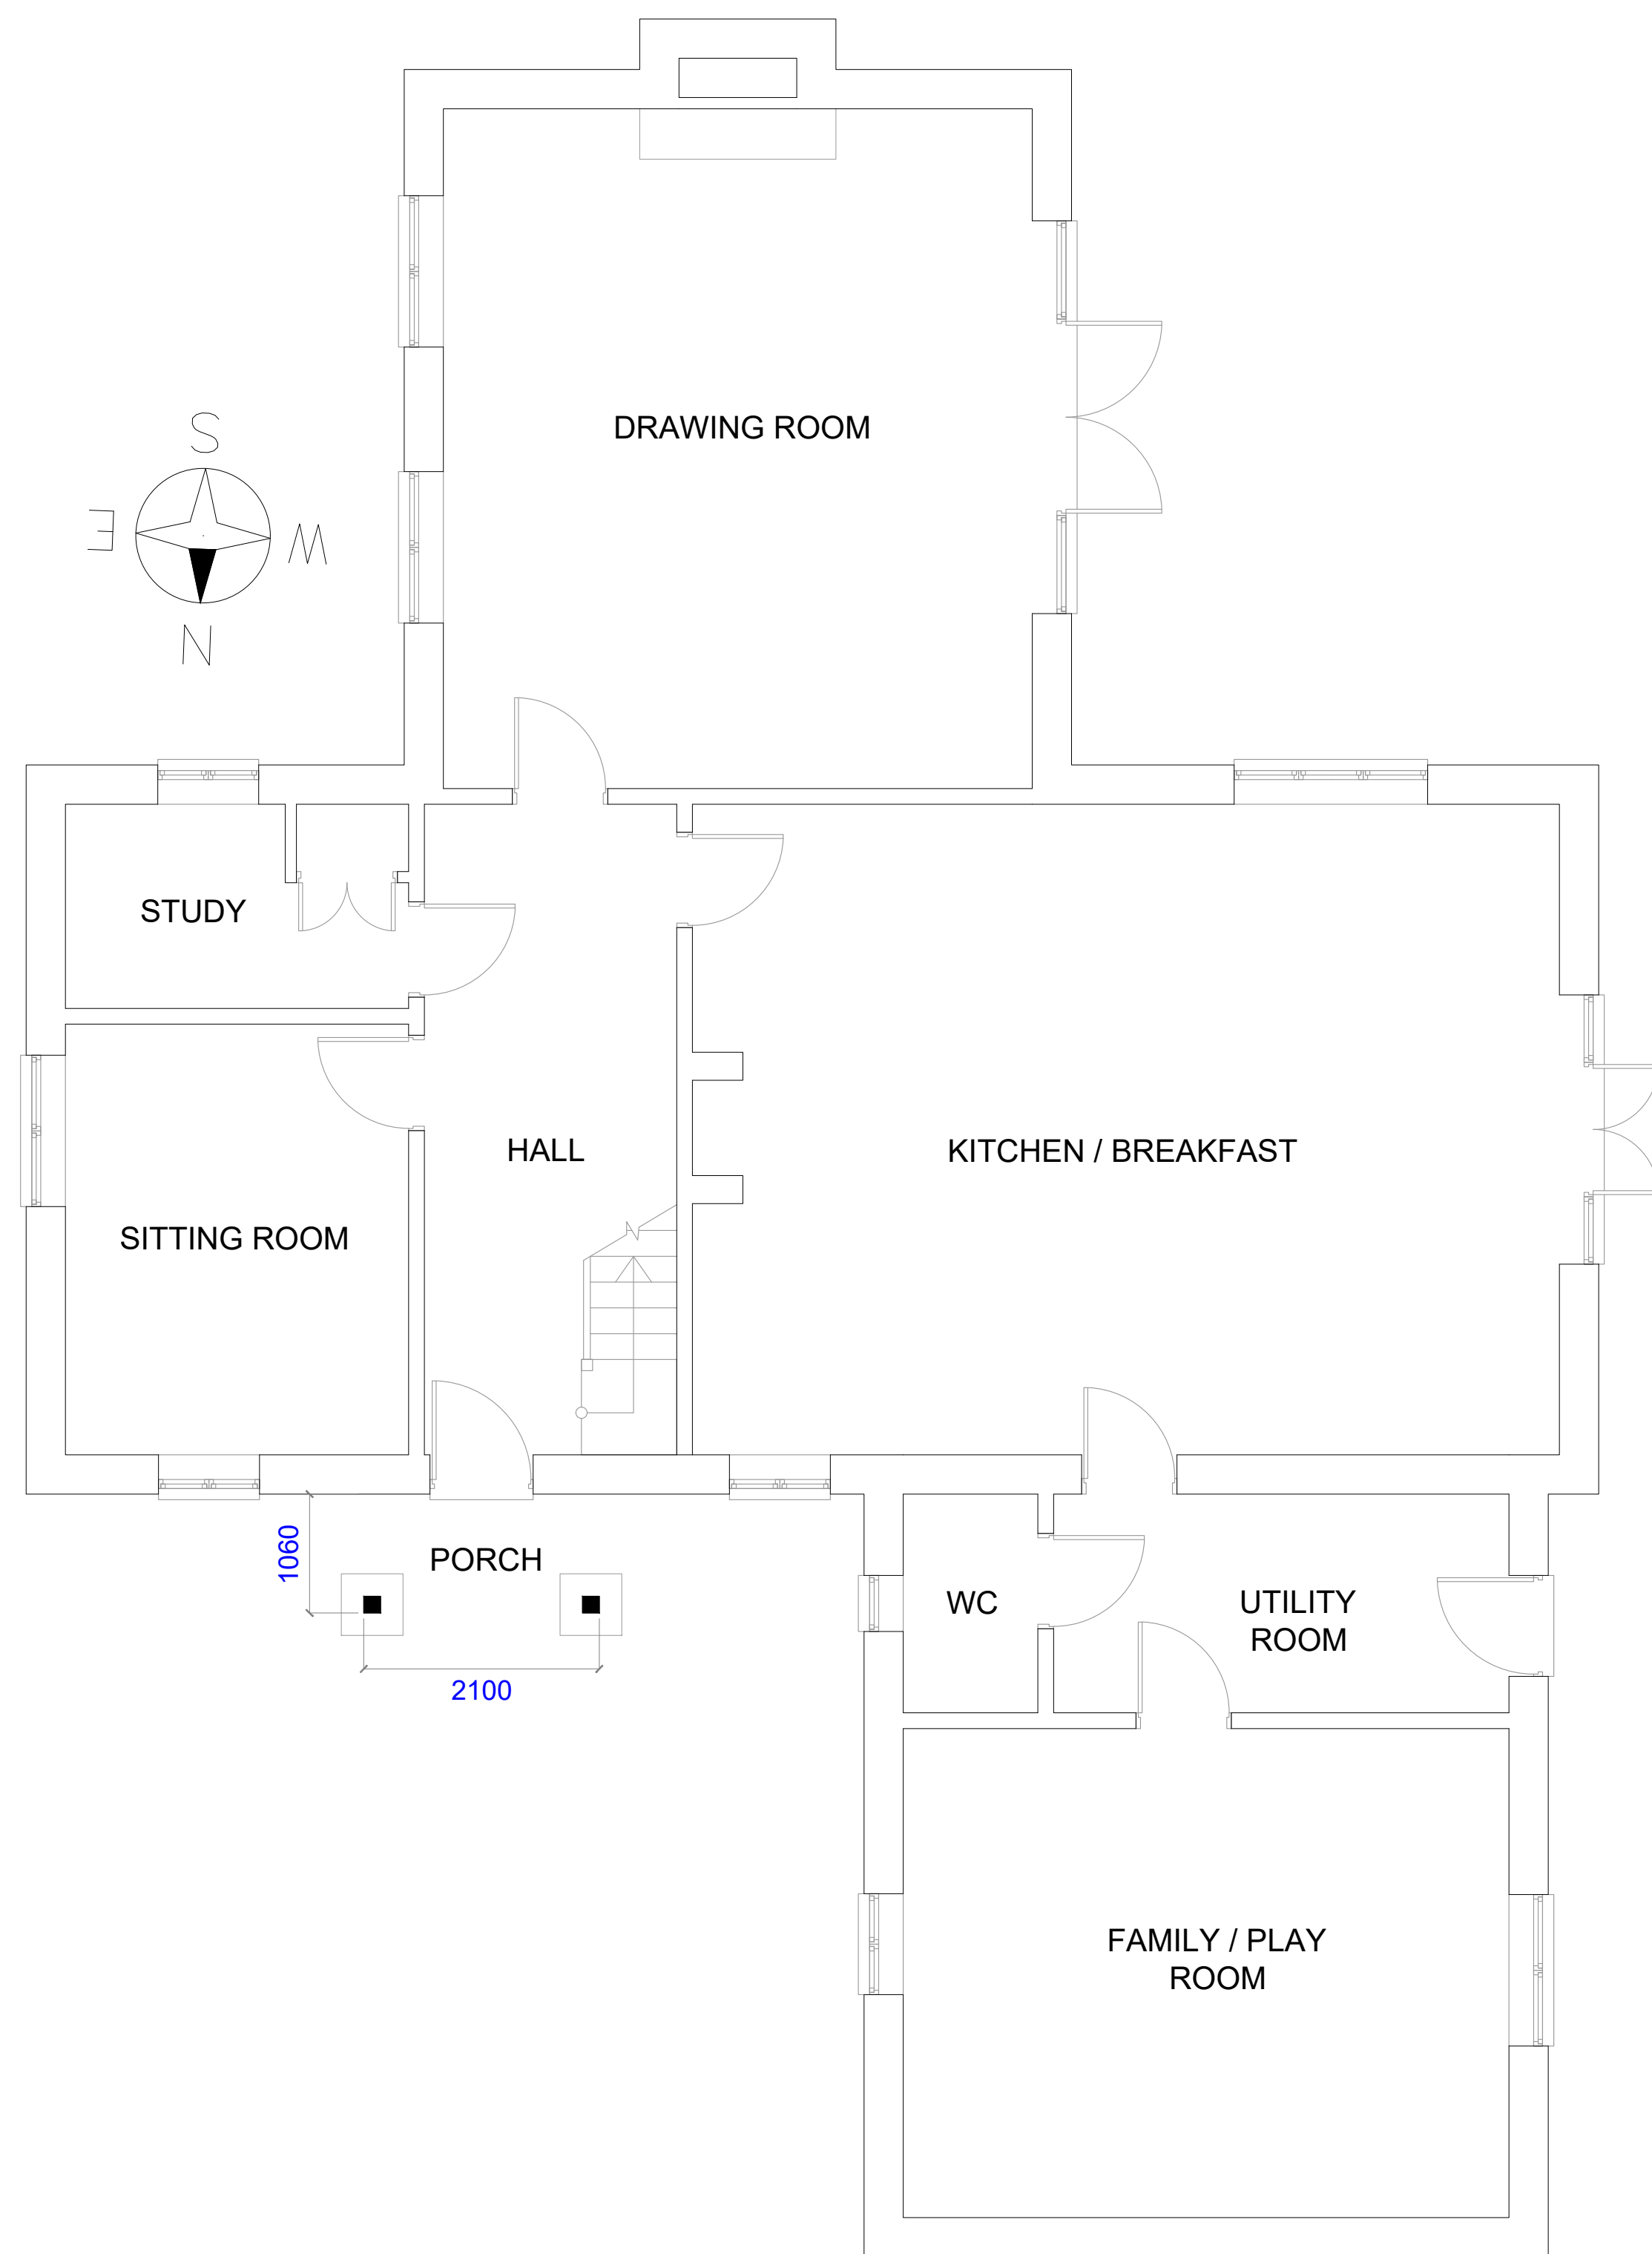

GROUND FLOOR PLAN
Existing

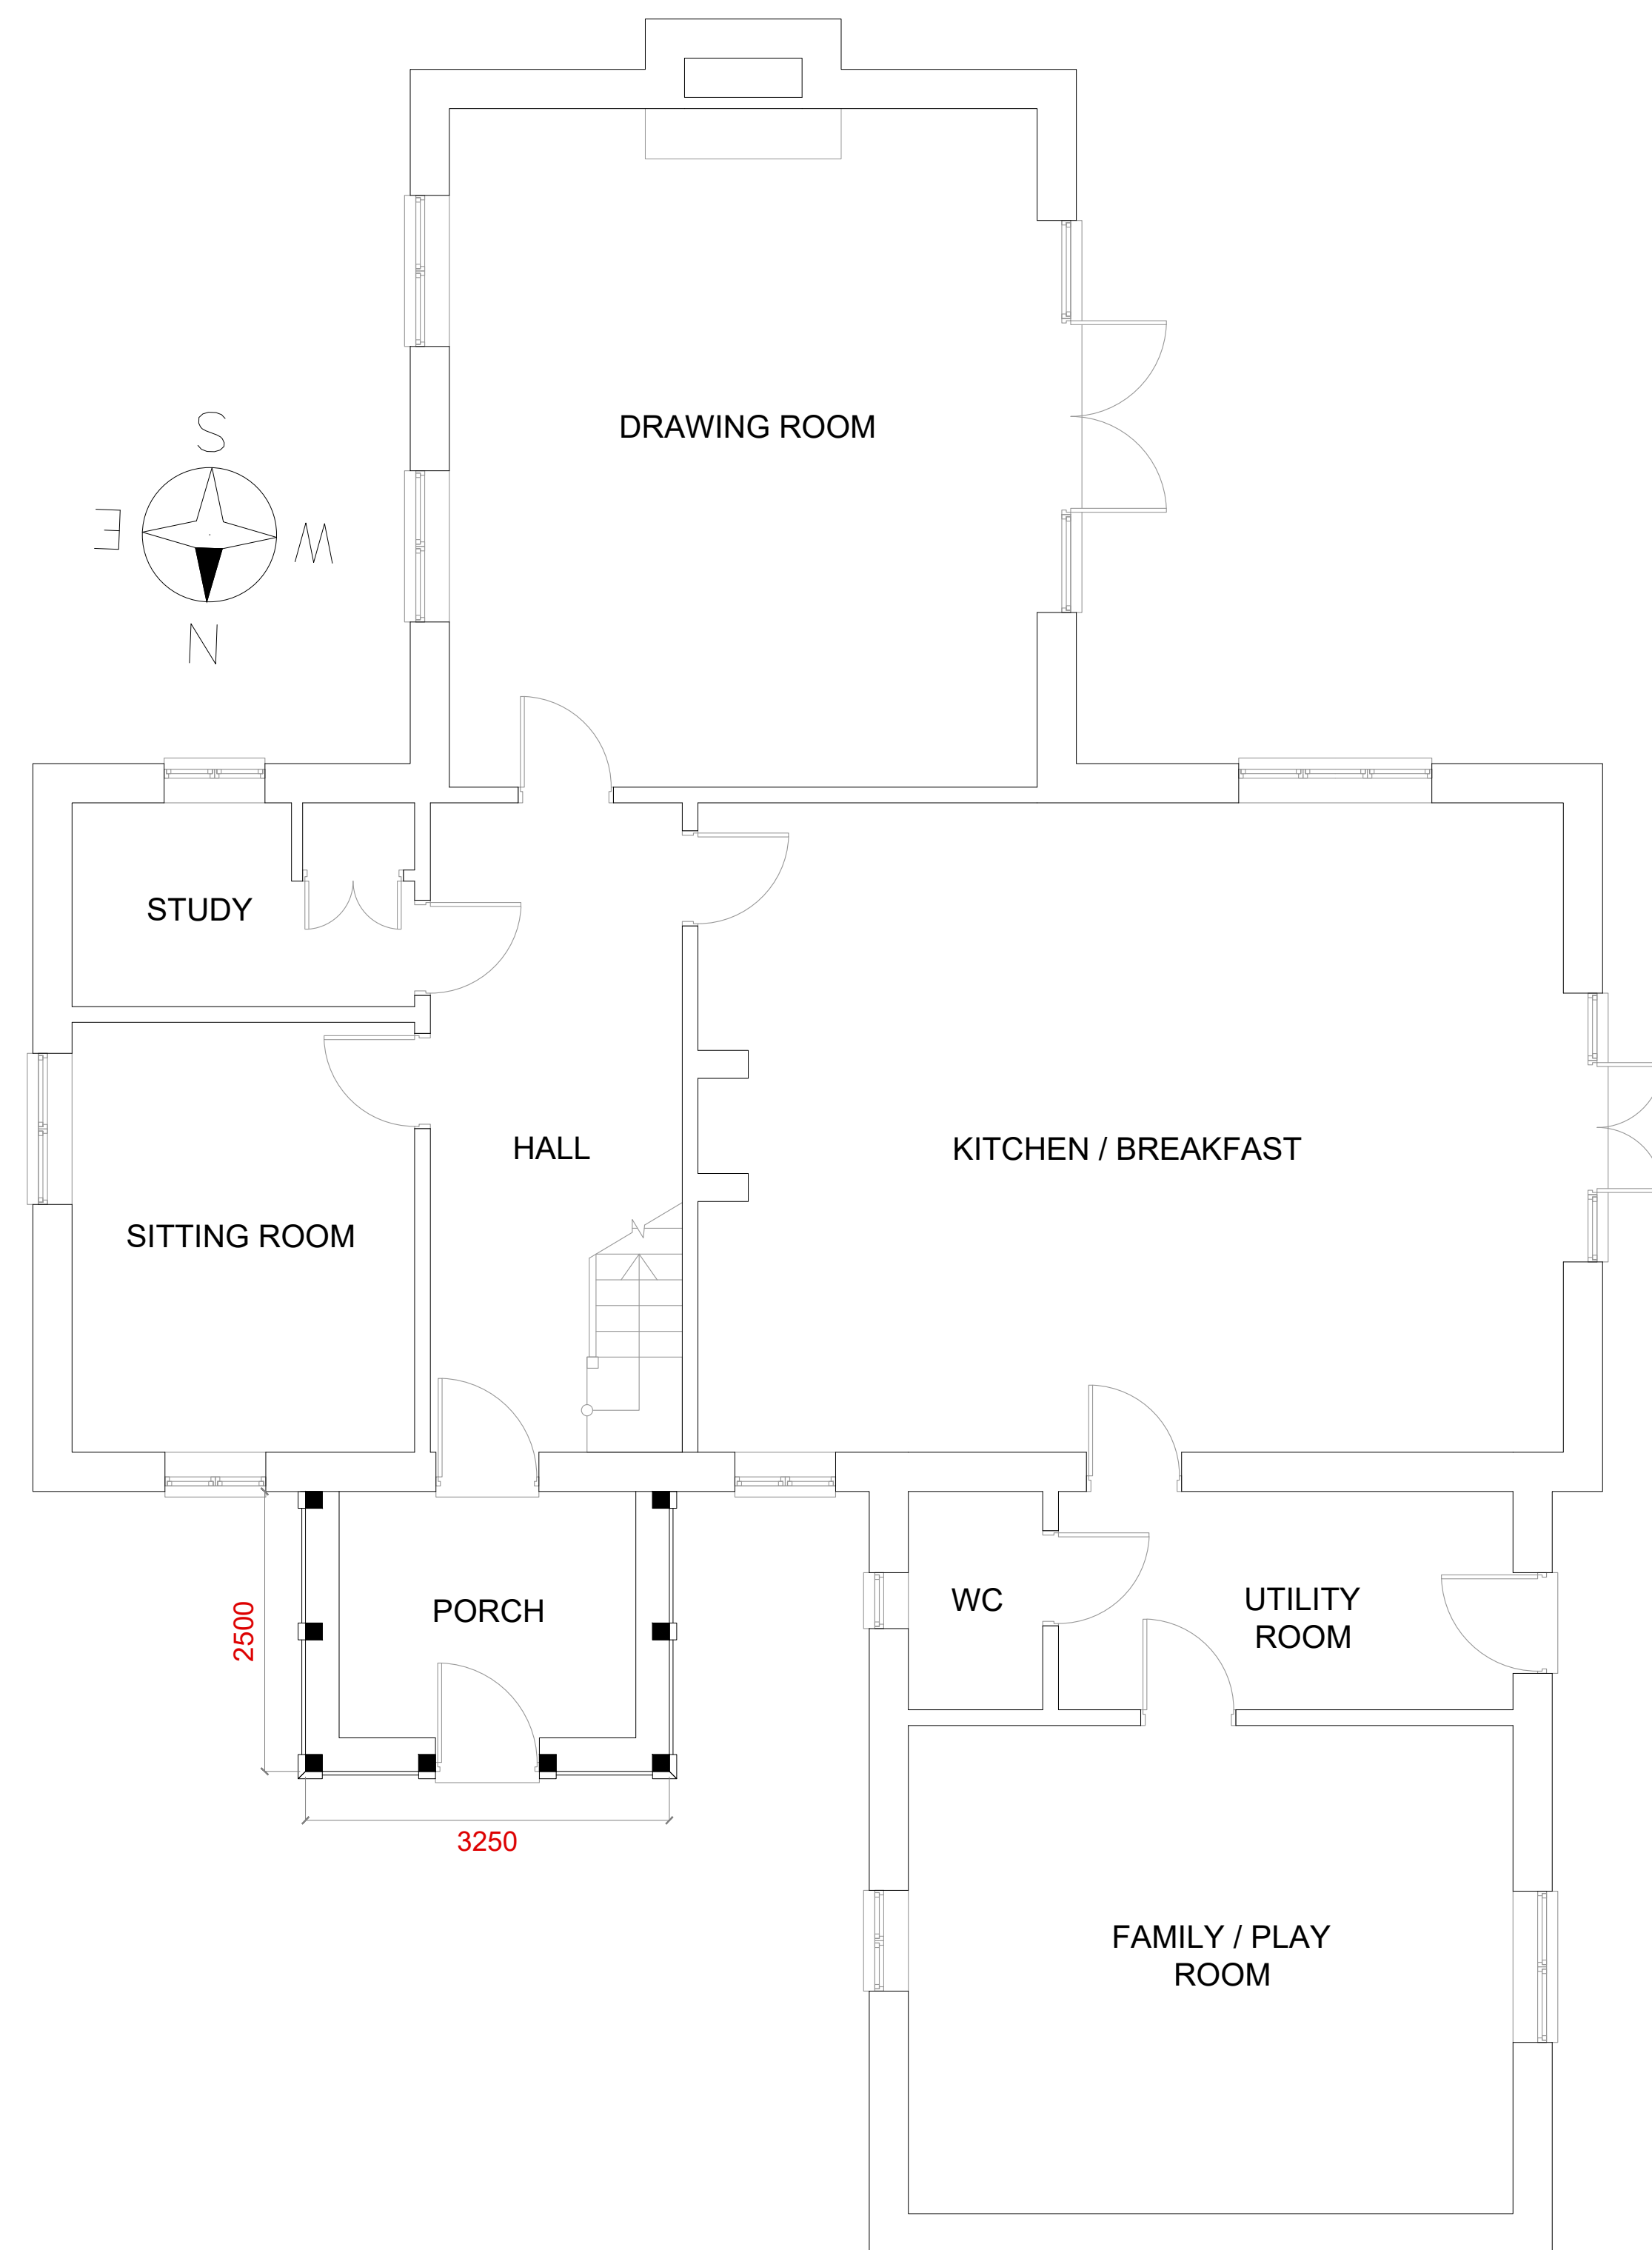

GROUND FLOOR PLAN
Proposed

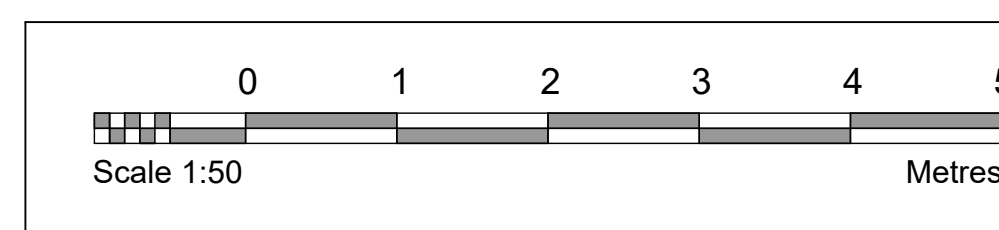

Contact: Mr & Mrs Dalziel
Springfield House
East Grimstead
SP5 3SD

Project: Oak timber framed porch

Scale: 1:50 @ A1

Date:

Revision date:
26/11/2025

Revision:
F01

Plan No:
PLA004

Title:
Ground Floor Plan
Existing & Proposed

