




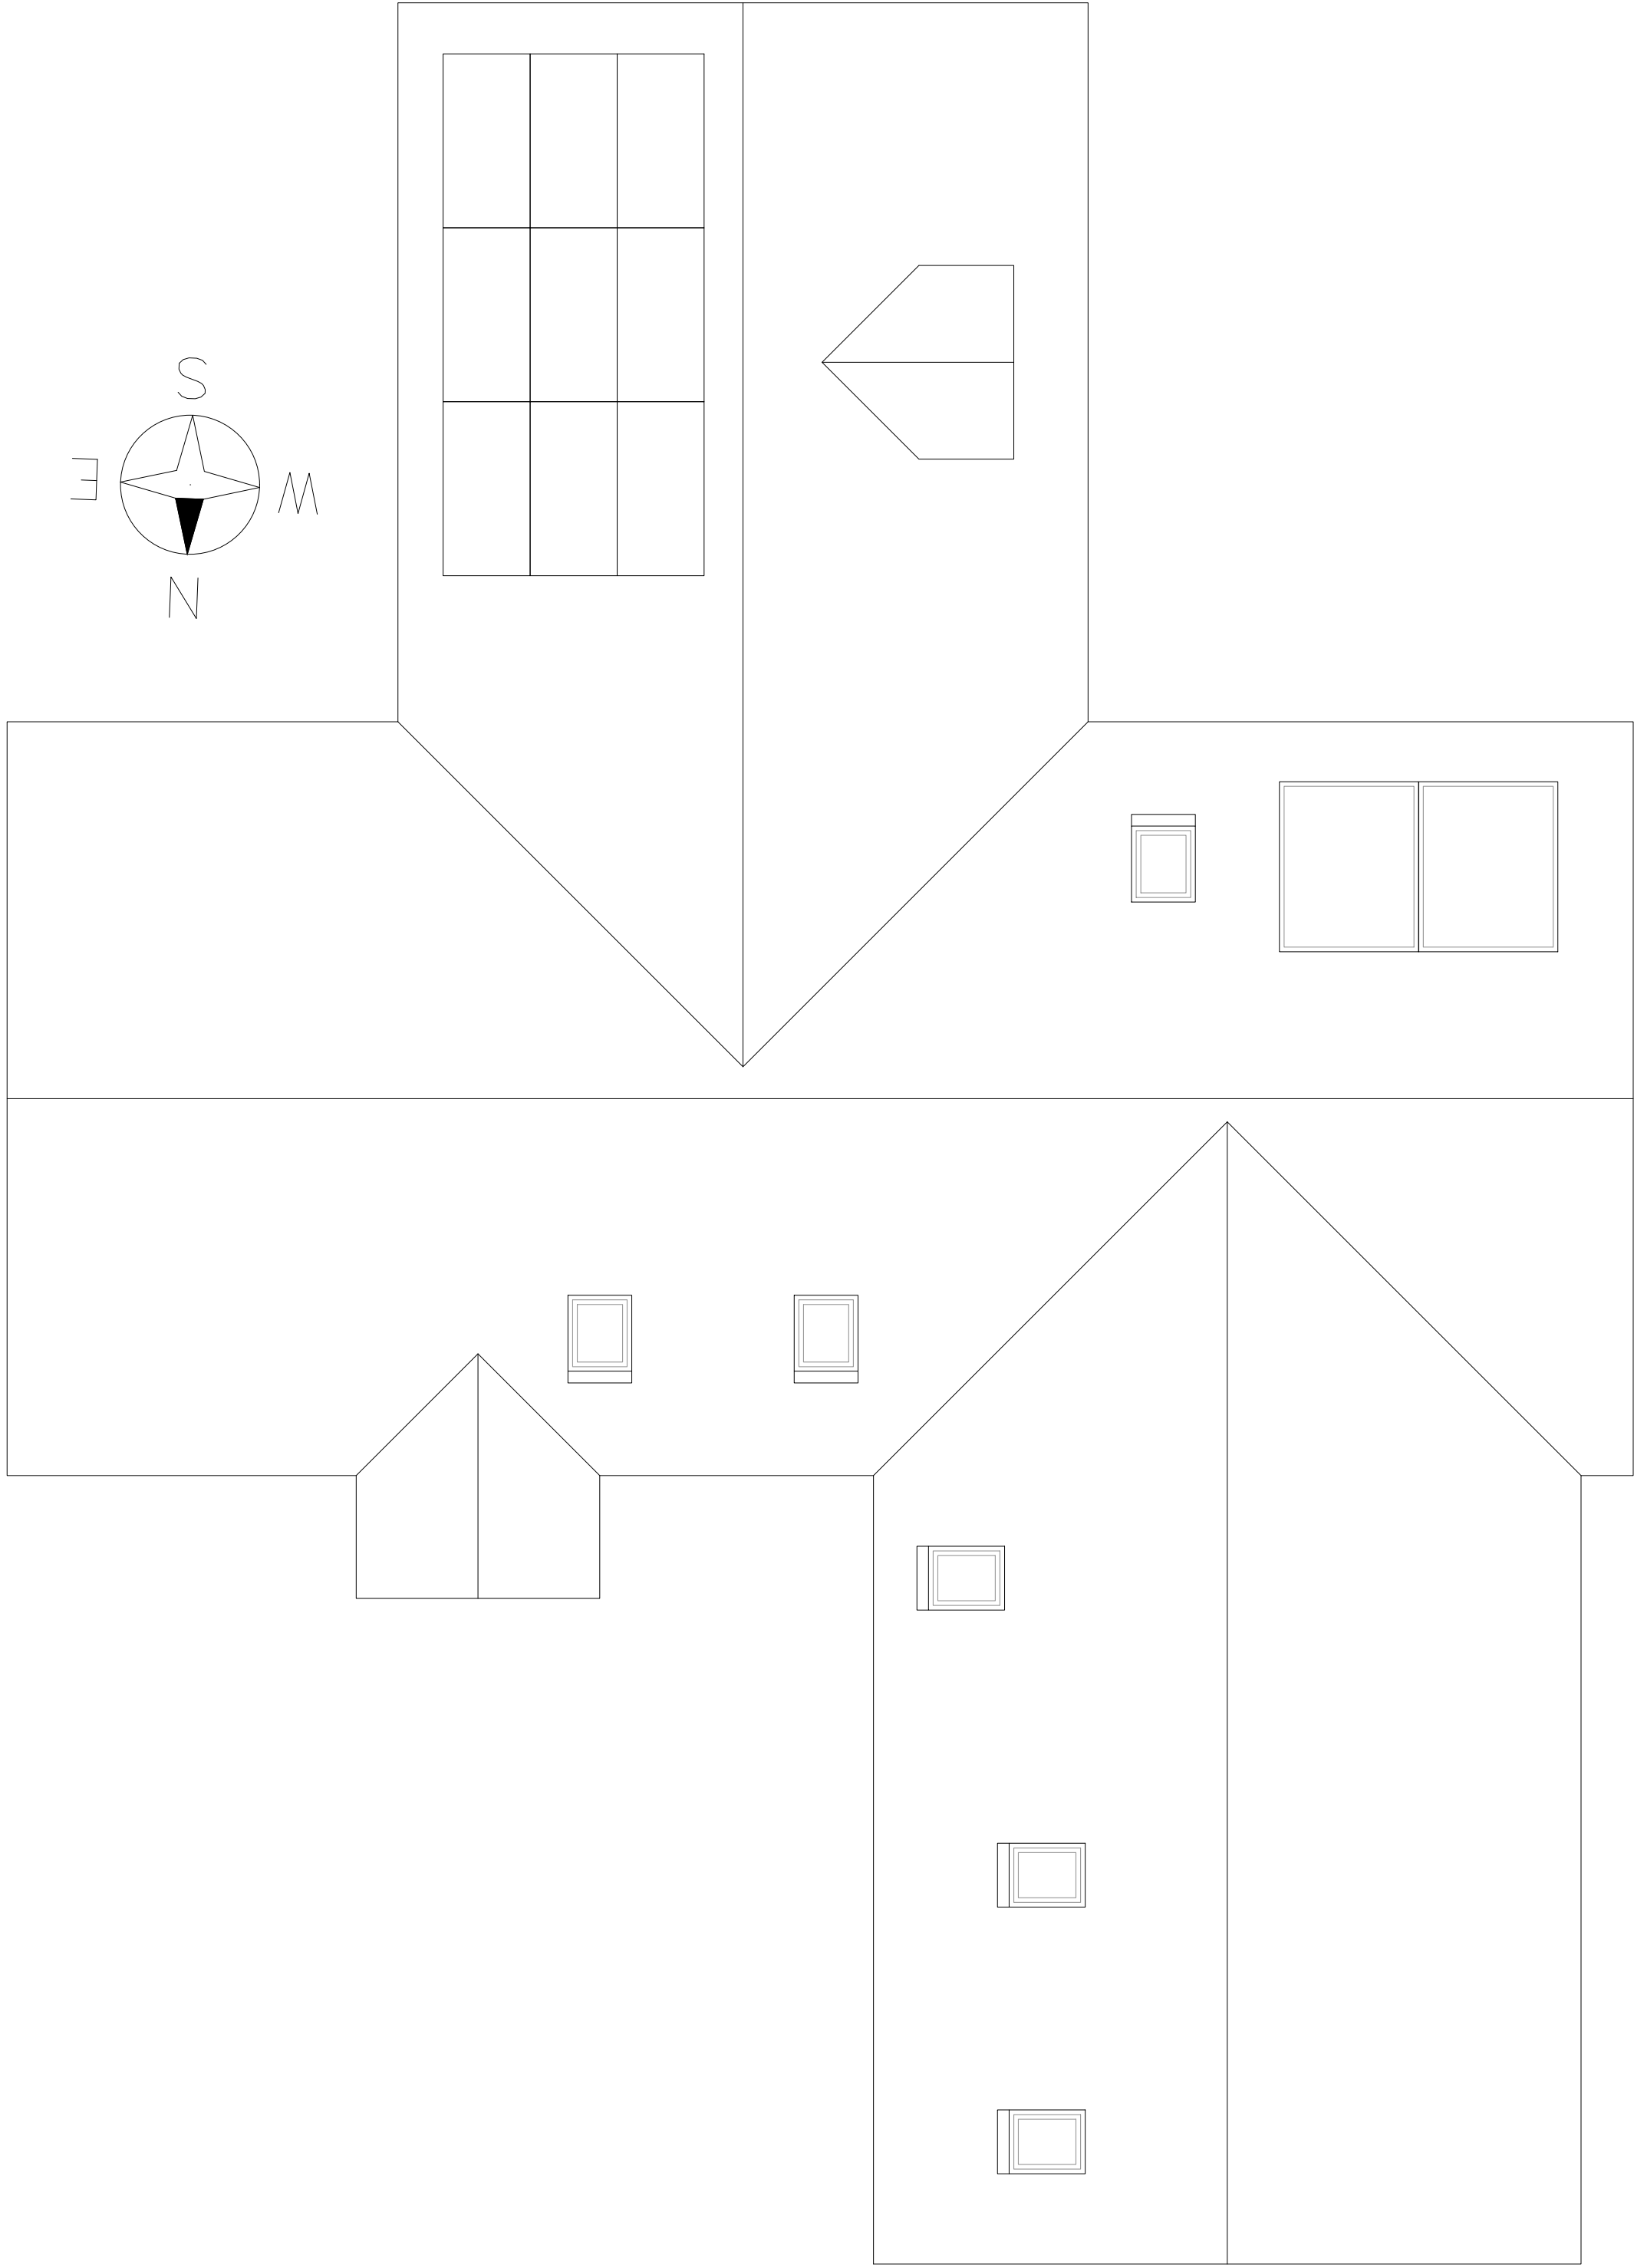

ROOF PLAN
Existing

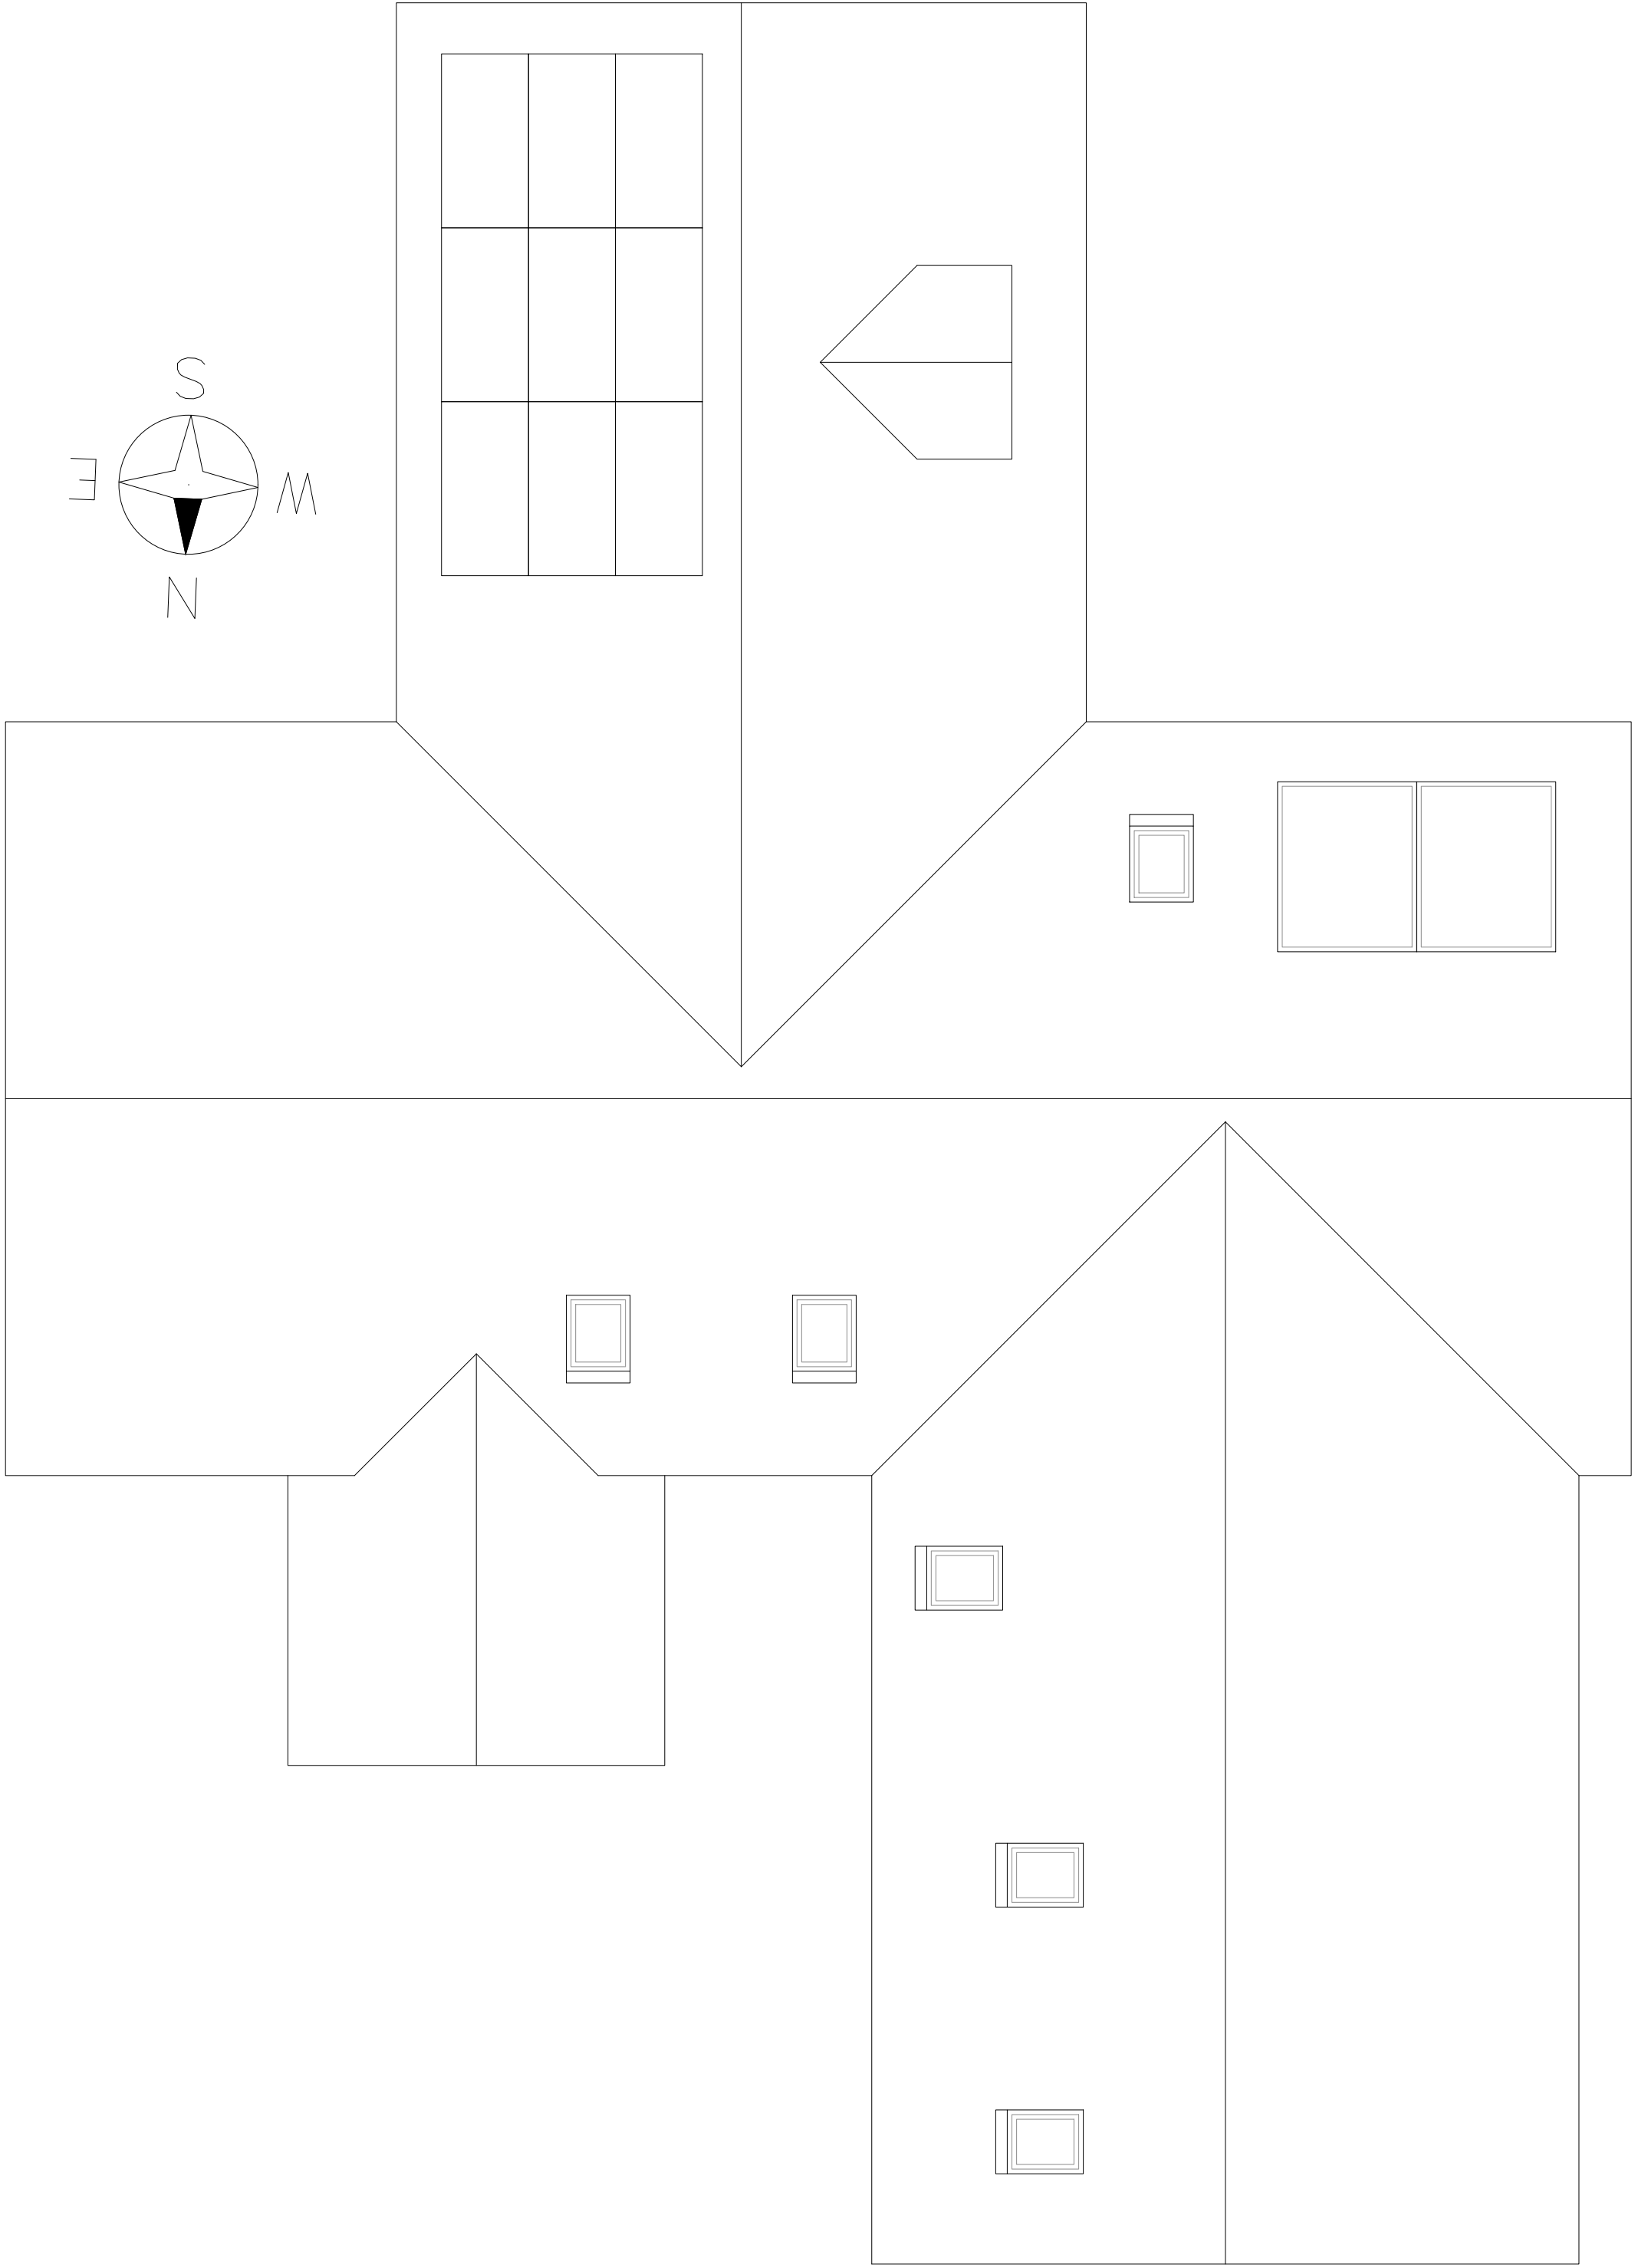

ROOF PLAN
Proposed

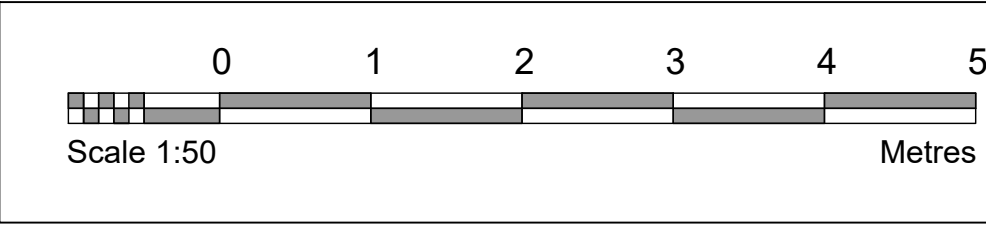

Contact: Mr & Mrs Dalziel
Springfield House
East Grimstead
SP5 3SD

Project: Oak timber framed porch

Scale: 1:50 @ A1

Date:

Revision date:
26/11/2025

Revision:
F01

Plan No:
PLA005

Title:
Roof Plan
Existing & Proposed

