



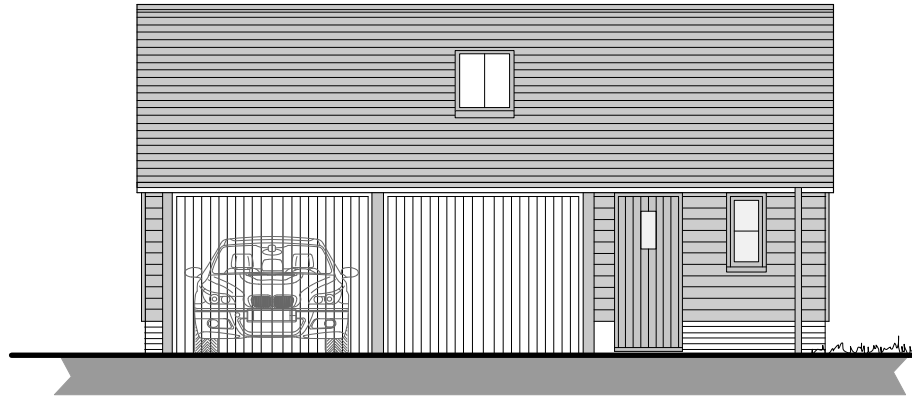


N.E Elevation 1:100

Materials -
Walls - Facing brick plinth with timber cladding
Roof - Plain tiles to match house

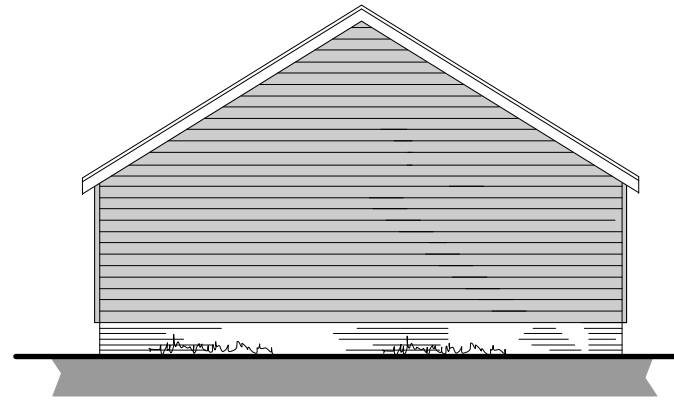

S.E Elevation

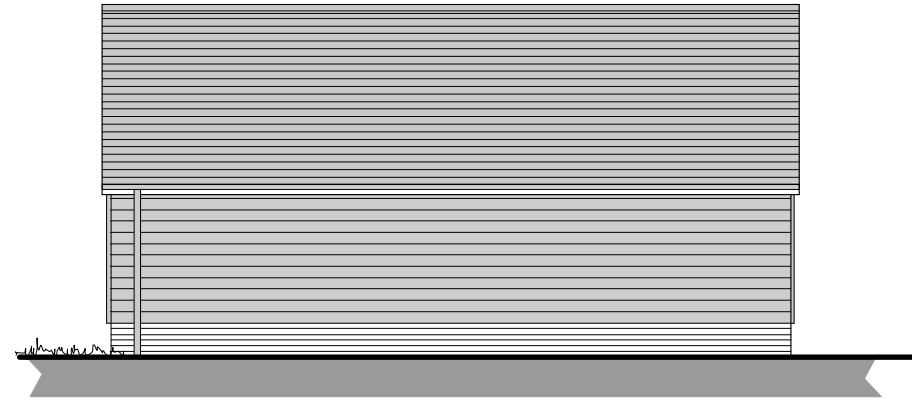


S.E Elevation



N.W Elevation



N.E Elevation 1:100

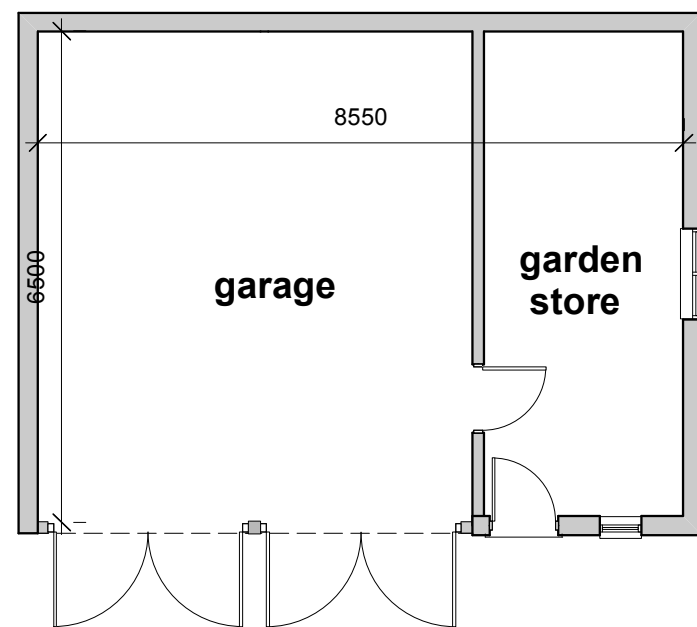

Floor Plan 1:00

0 .5 1.0 2.0 3.0 4.0 5.0
1:100

Rev. A 8-12-2025 Position of garage amended and
ridge height reduced

Job Title

**Proposed Extension and
Garage
23 The Marsh
Longbridge Deverill**

Drawing Title

**Garage Floor Plan and
Elevations**

Peter Withey

Architectural Designer

123 Clay Street Crockerton

Warminster Wiltshire BA12 8AG

Tele 01985 841111 e-mail witheydesign@btconnect.com

Scale 1:100 @A2

Date Nov. 2025

Drawing No 1215/3A