

Repairs:

Masonry

- M1Make good hole around old beam/joist opening
- M4Replace timber bearers in masonry wall with brick
- M6Rebuild masonry wall
- M8Repair stone fireplace
- M9New limecrete floor
- M11Form new constructional hearth

Plaster

- P1New plaster boxing to replicate historic casing
- P2Remove plaster, carry out deep re-pointing of masonry below 50mm deep

Carpentry

- C2Provide new timber formers for arch
- C3Repair timber fire surround

Structural


- S1Replace timber lintel - see Structural Engineers' details

Joinery

- J2Picture rail reinstated

Generally

- M6Rebuild masonry wall
- P2Remove plaster, carry out deep re-pointing of masonry below 50mm deep

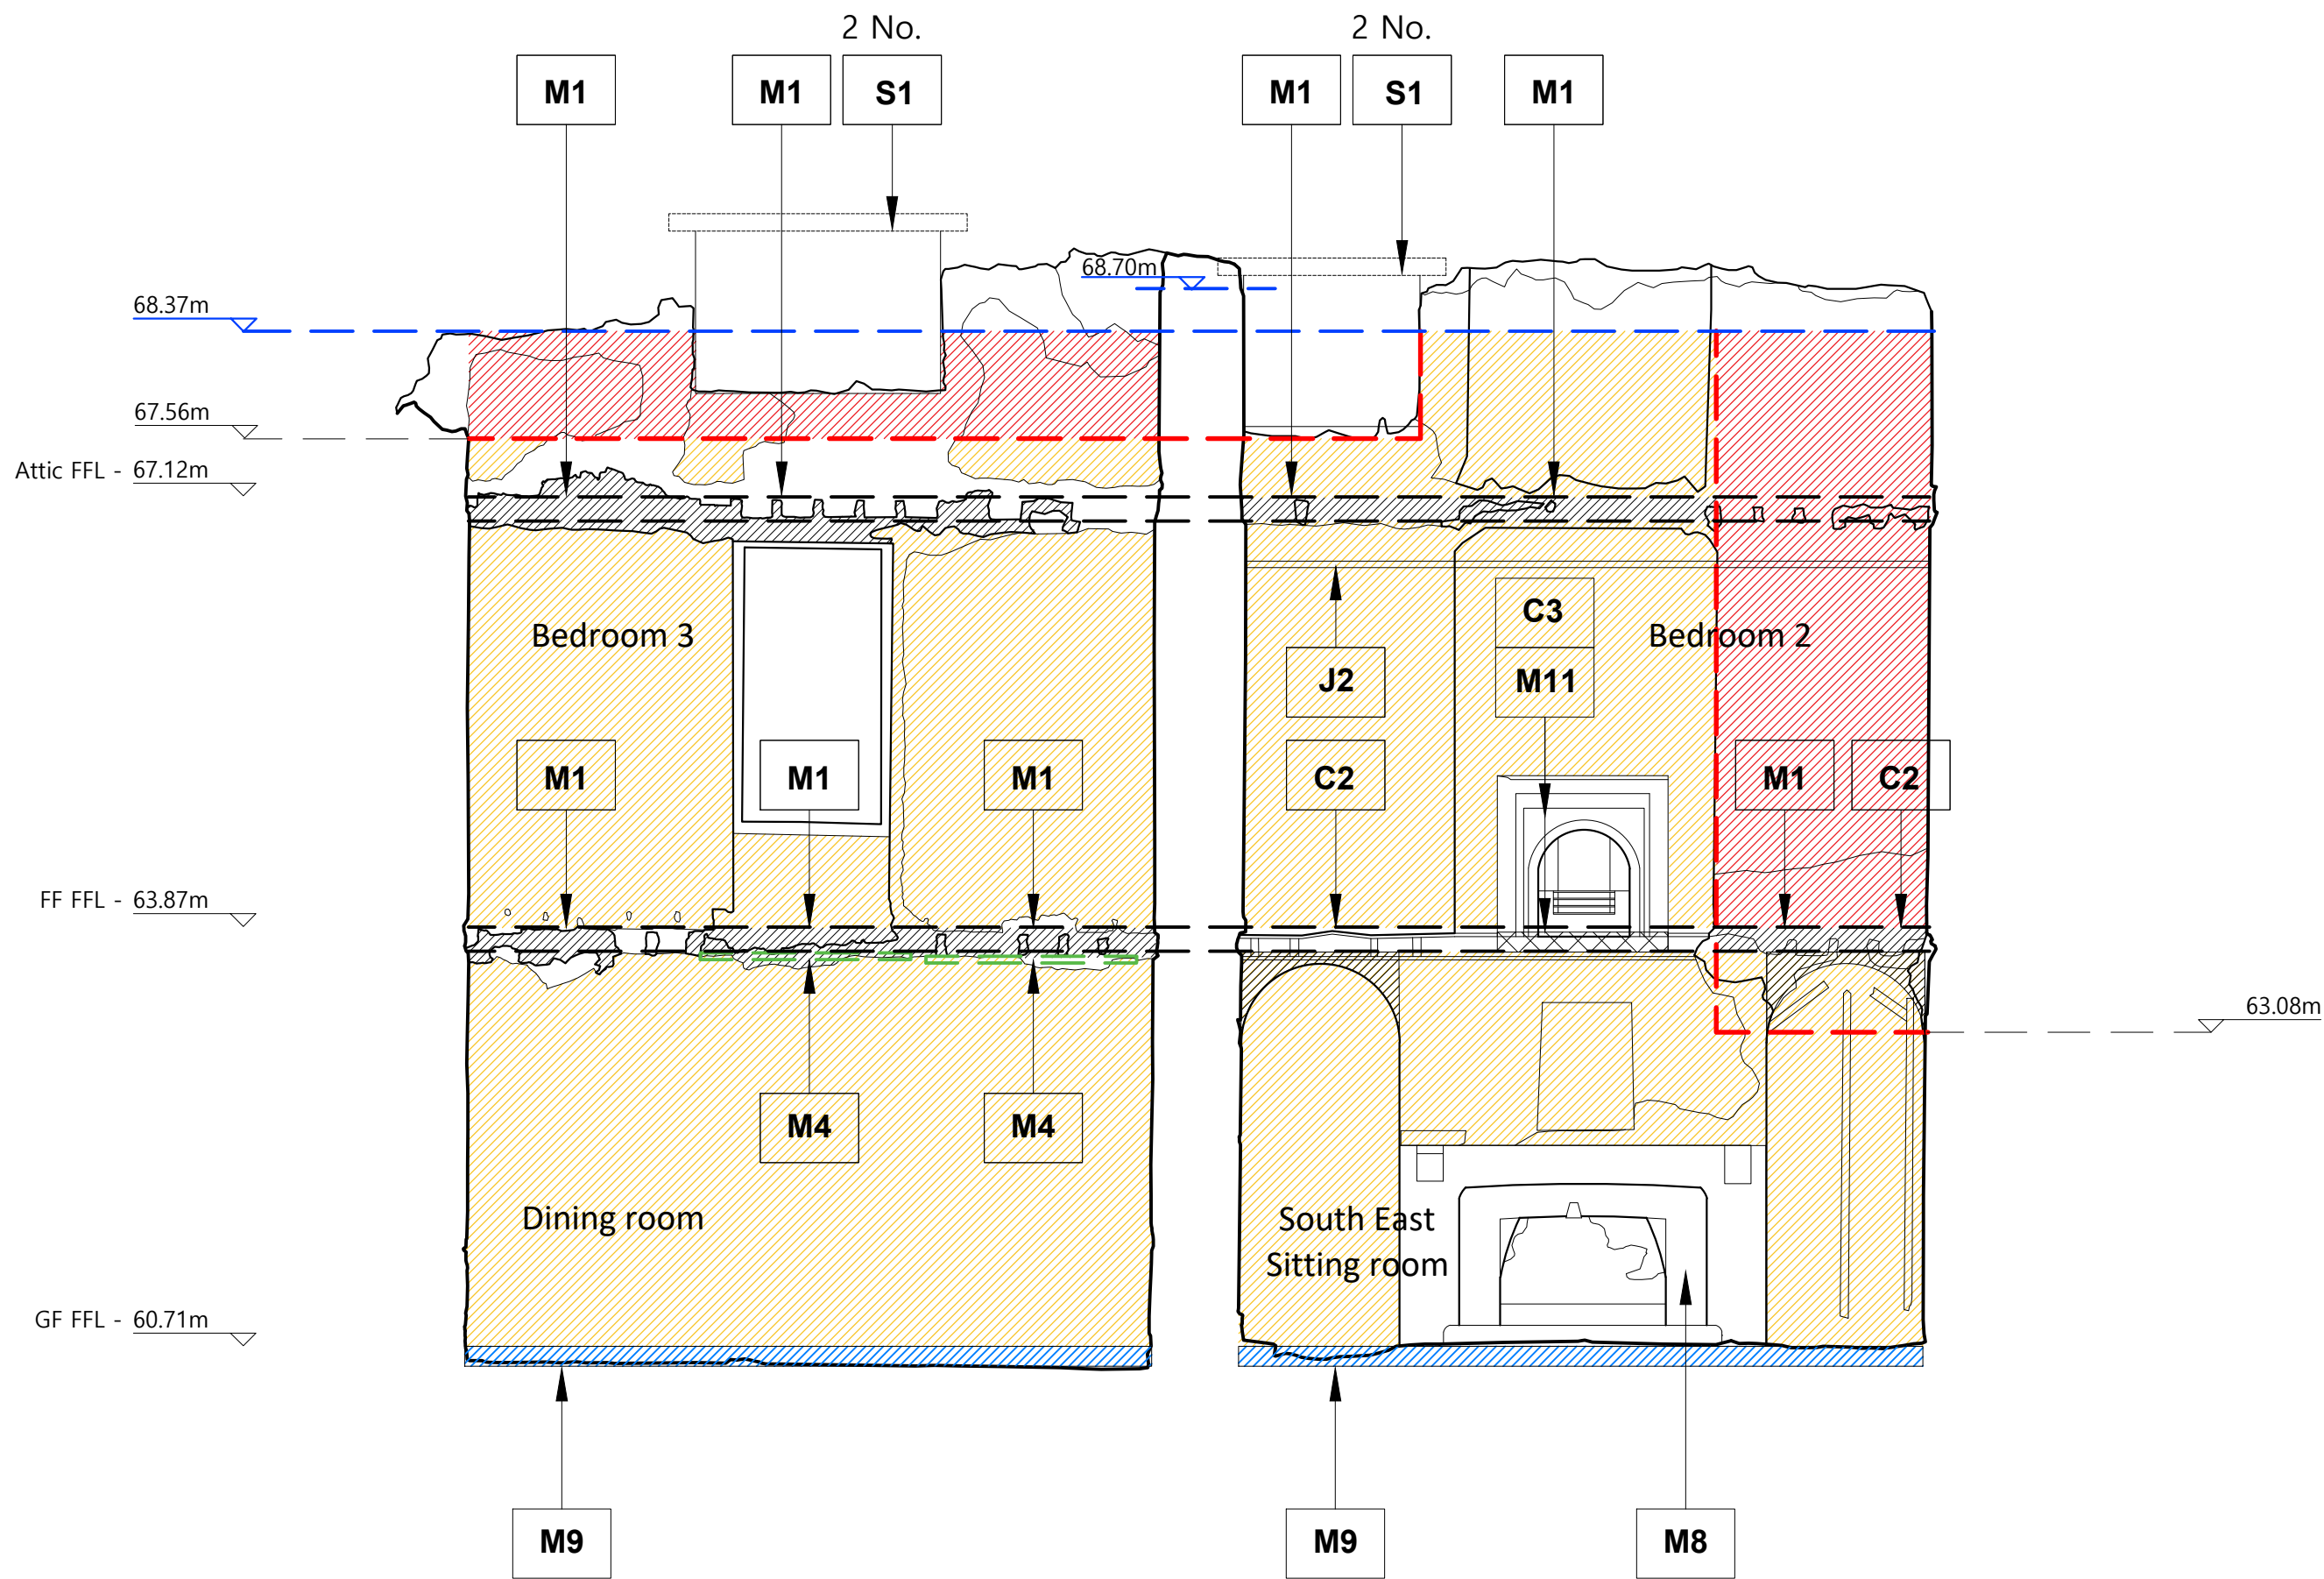

1.0 IE6 - Internal East Elevation

Key


- Line of Rebuild
- Underside of wall plate level

NOTES

Drawings are based on survey data and may not accurately represent what is physically present. Scale for planning purposes only. All dimensions are to be verified on site before proceeding with the work.

All dimensions are in millimeters unless noted otherwise.

James Mackintosh Architects shall be notified in writing of any discrepancies.

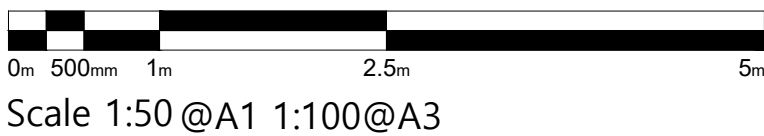

- Nov25 AS JPM First issue

ISSUE DATE DRAWN CHECKEDDESCRIPTION

JAMES MACKINTOSH ARCHITECTS

DESIGN / CONSERVATION / HISTORIC INTERIORS

E. studio@jmackintosh.com
T. 01608 692310 W. www.jamesmackintosharchitects.com

PROJECT Idover Demesne Farm

CLIENT Vaughan Consultancy

DRAWING STATUS Planning/LBC

DRG TITLE IE6 Internal East Elevation Repairs

JOB/DRG No. 381 / 316

SCALE 1:50@A1 1:100@A3 REVISION 0