


# Site Plan

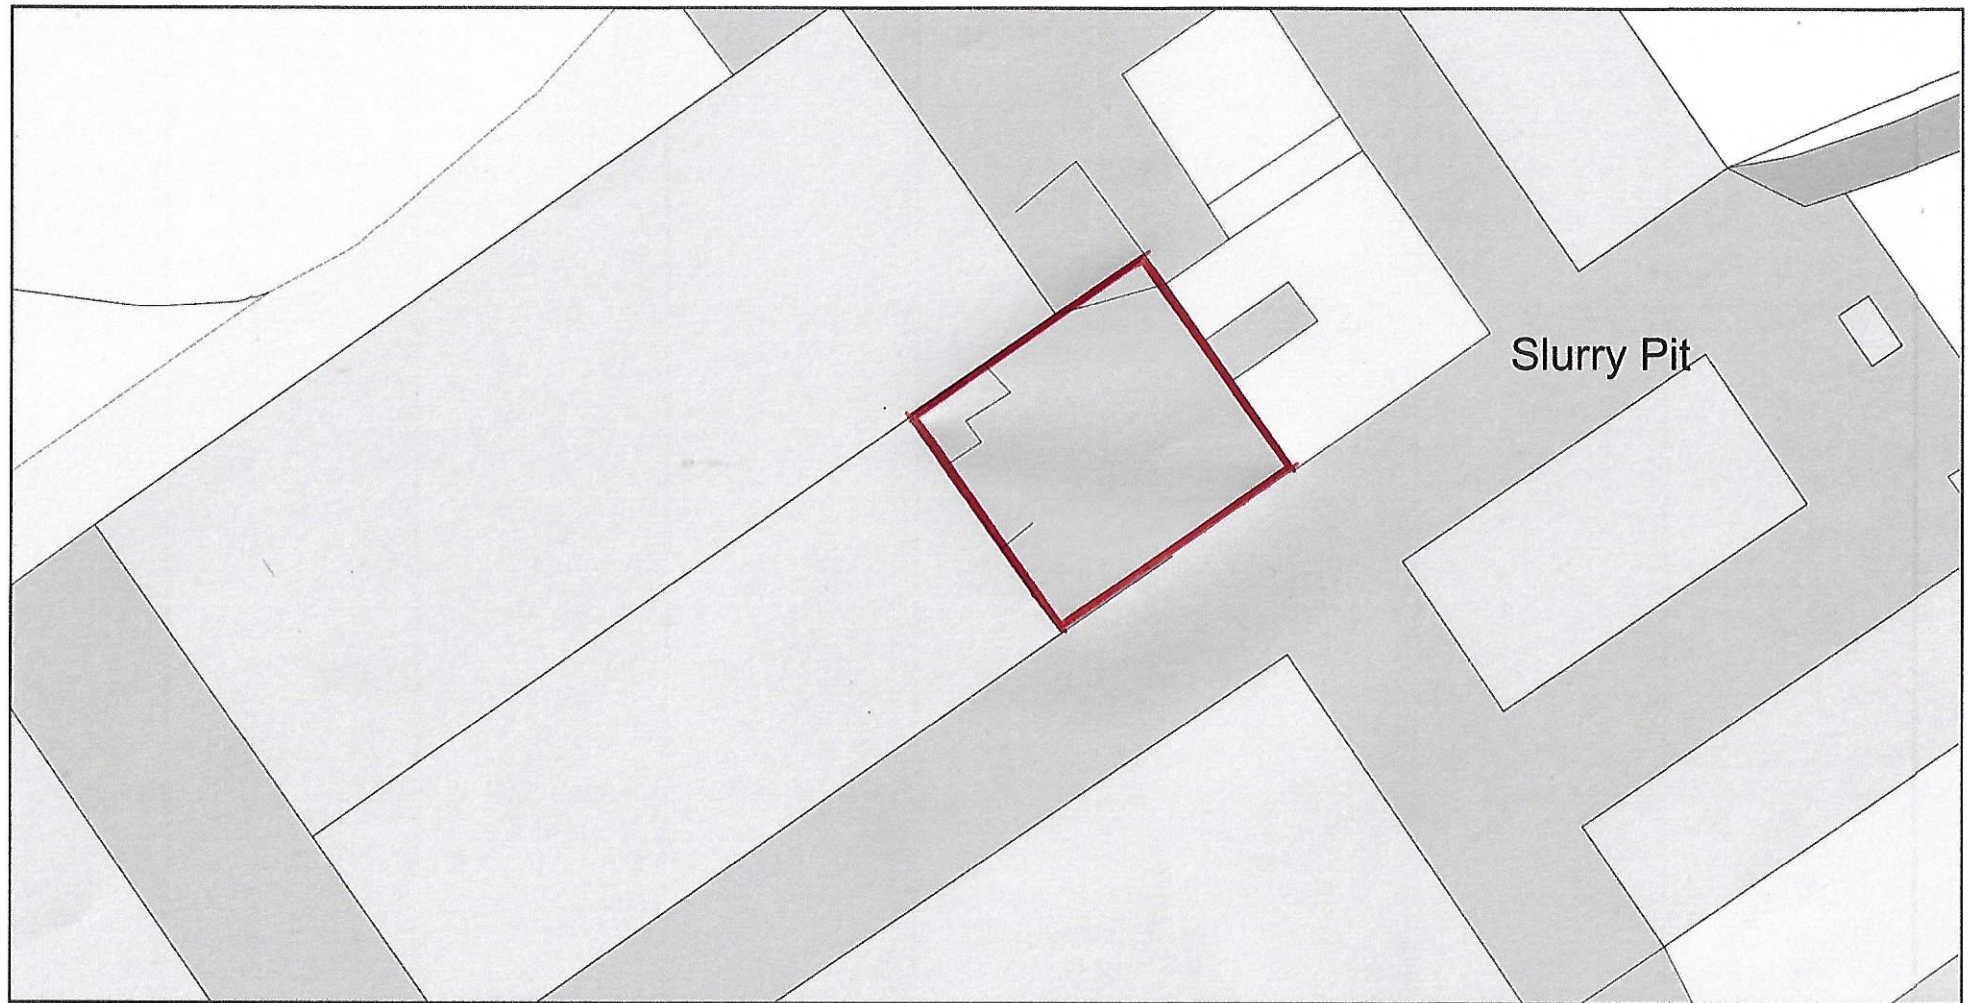

0 20  
Metres



Plan Produced for: Wiltshire Council

Date Produced: 07 Dec 2025

Plan Reference Number: TQRQM25341125742440

Scale: 1:500 @ A4

© Crown copyright and database rights 2025 OS 100042766

