


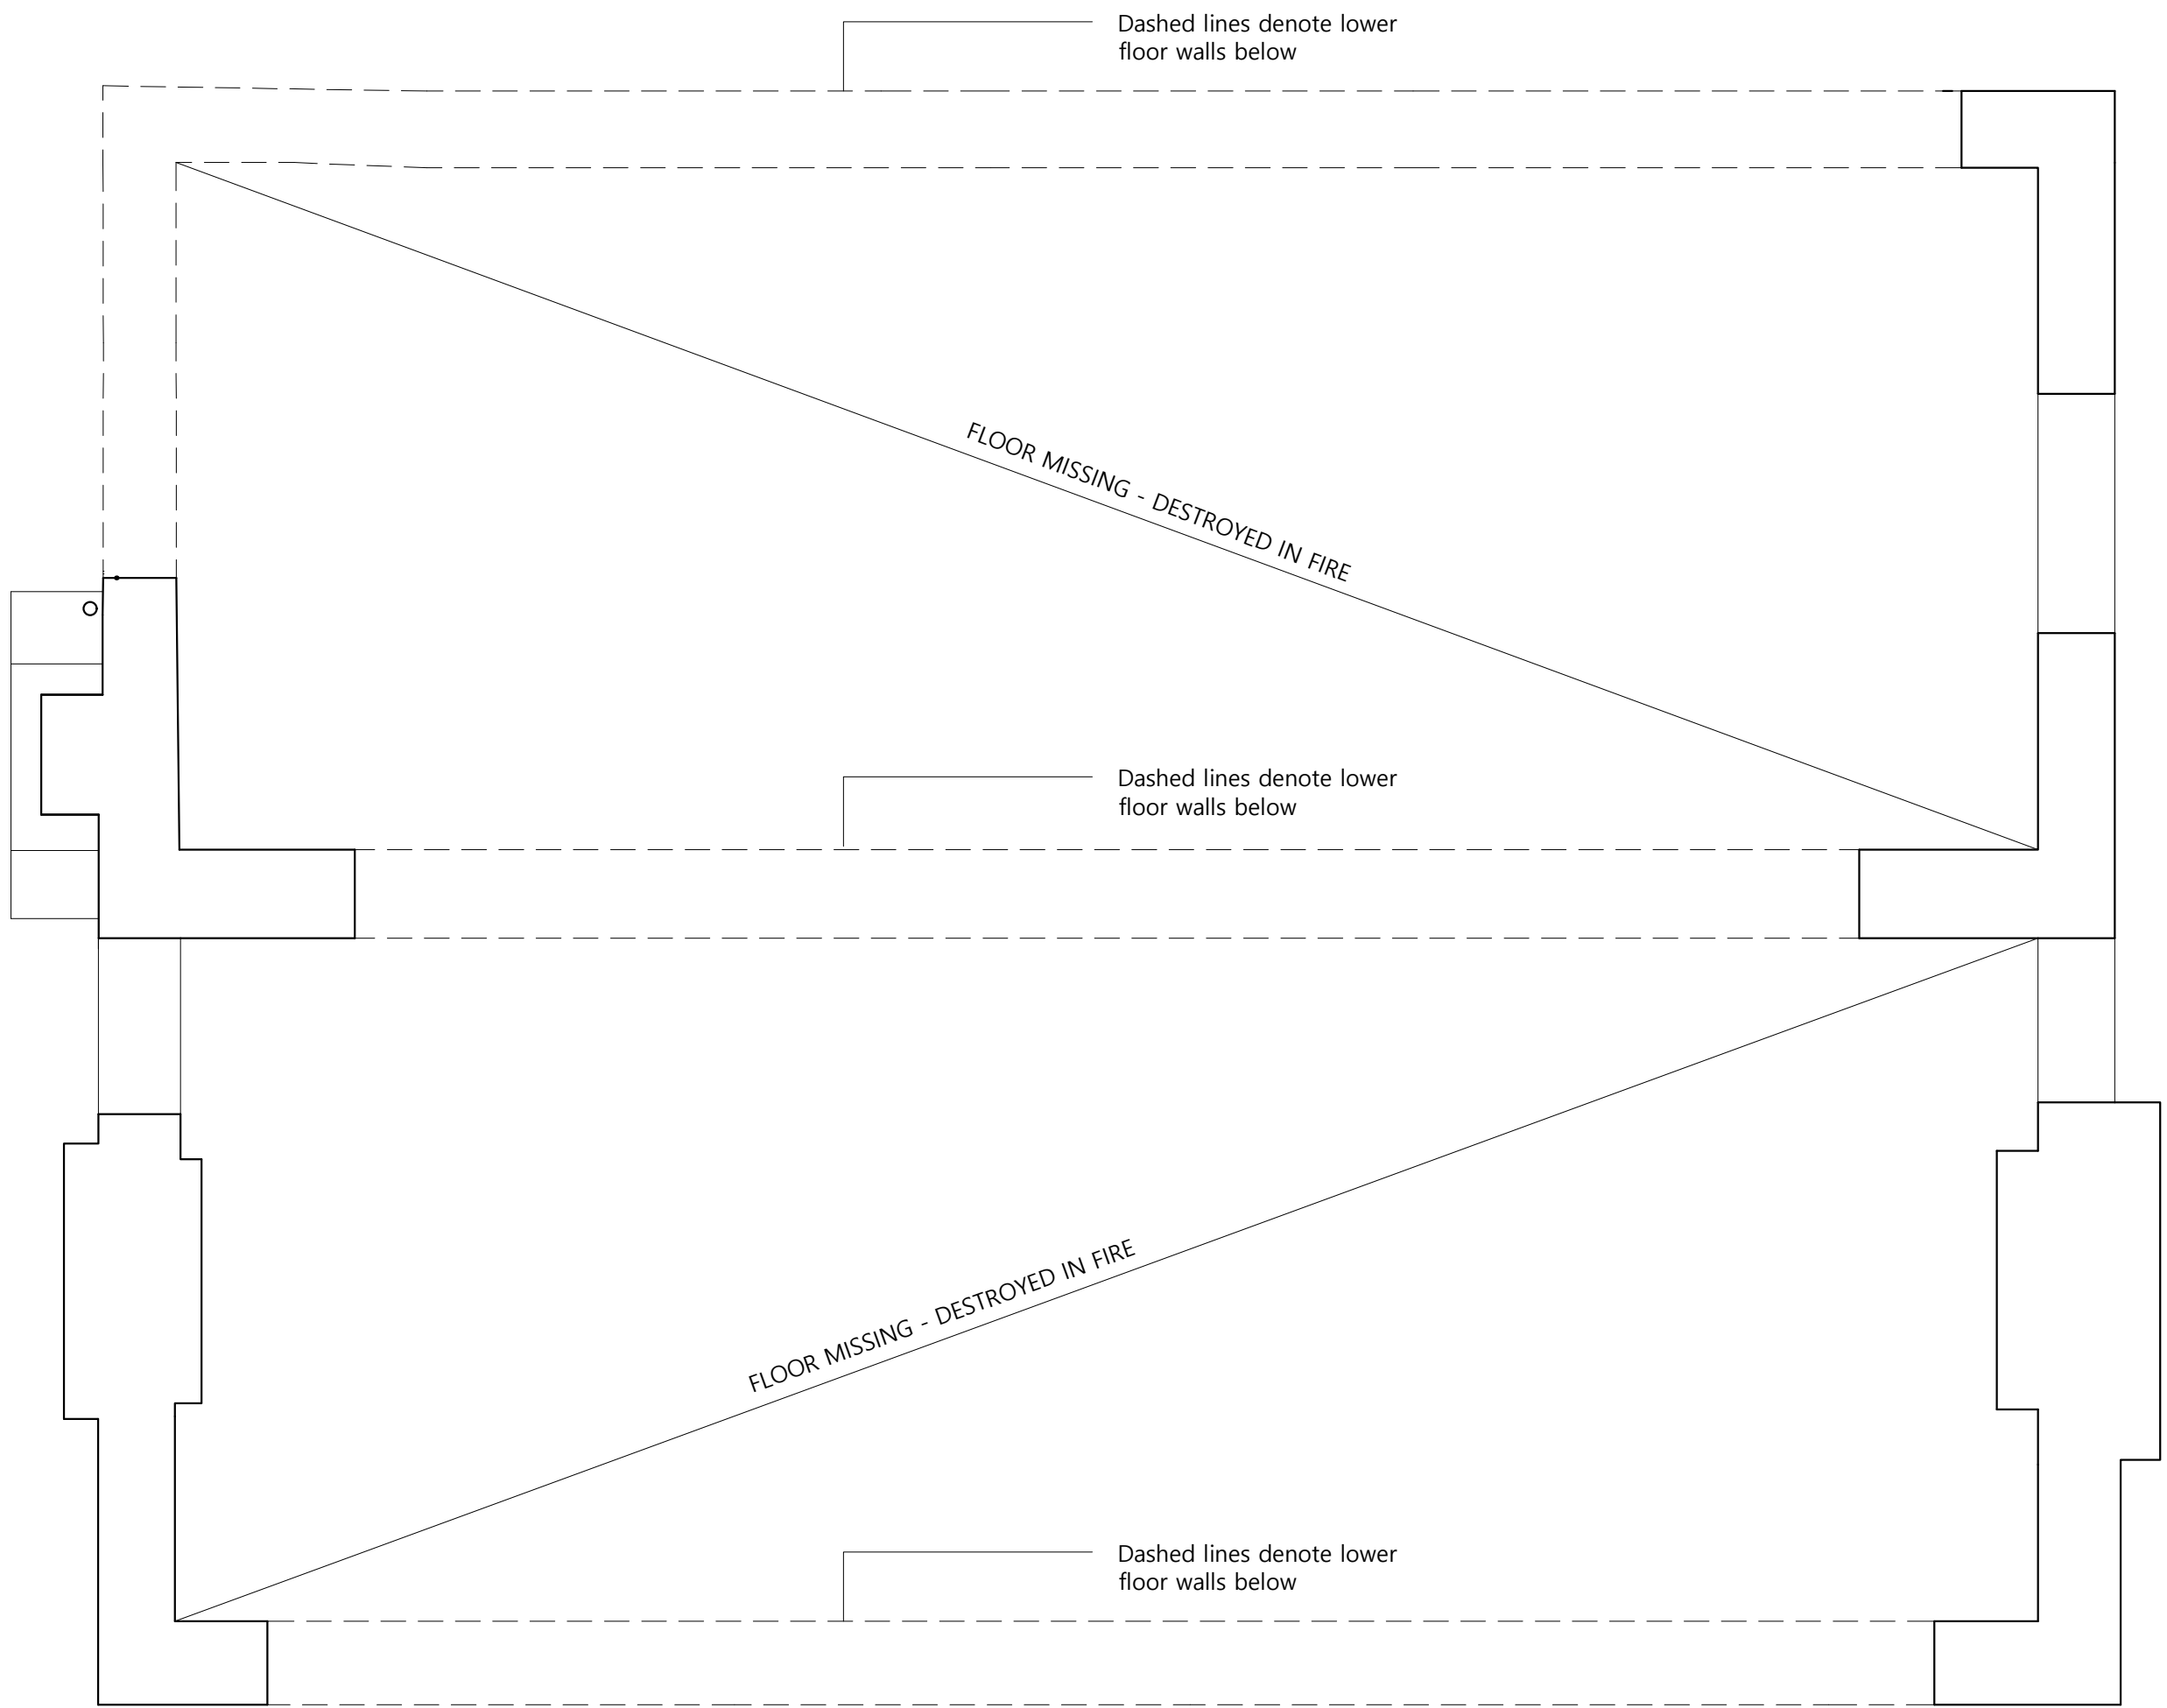


NOTES

Drawings are based on survey data and may not accurately represent what is physically present. Scale for planning purposes only. All dimensions are to be verified on site before proceeding with the work.

All dimensions are in millimeters unless noted otherwise.

James Mackintosh Architects shall be notified in writing of any discrepancies.

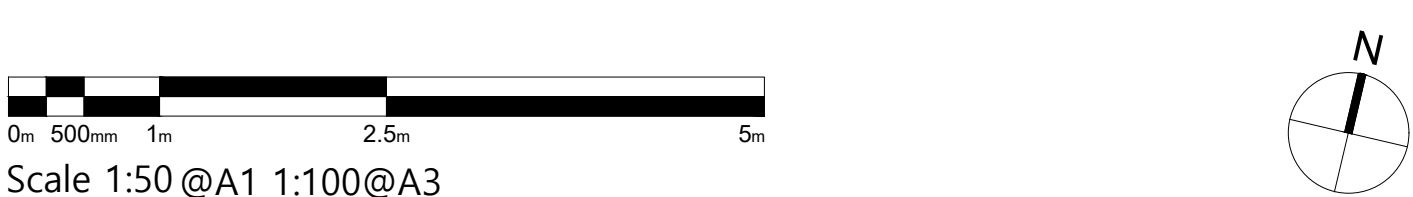

|       |        |       |                    |
|-------|--------|-------|--------------------|
| -     | Dec 25 | RB    | First issue        |
| ISSUE | DATE   | DRAWN | CHECKEDDESCRIPTION |

JAMES  
MACKINTOSH  
ARCHITECTS

DESIGN / CONSERVATION / HISTORIC INTERIORS

E. studio@jmackintosh.com

T. 01608 692310 W. www.jamesmackintosharchitects.com

|                |                     |
|----------------|---------------------|
| PROJECT        | IDOVER DEMESNE FARM |
| CLIENT         | Vaughan Consultancy |
| DRAWING STATUS | Planning/LBC        |

|             |                           |
|-------------|---------------------------|
| DRG TITLE   | Existing Attic Floor Plan |
| JOB/DRG No. | 381/112                   |
| SCALE       | 1:50@A1 1:100@A3          |
| REVISION    | 0                         |