


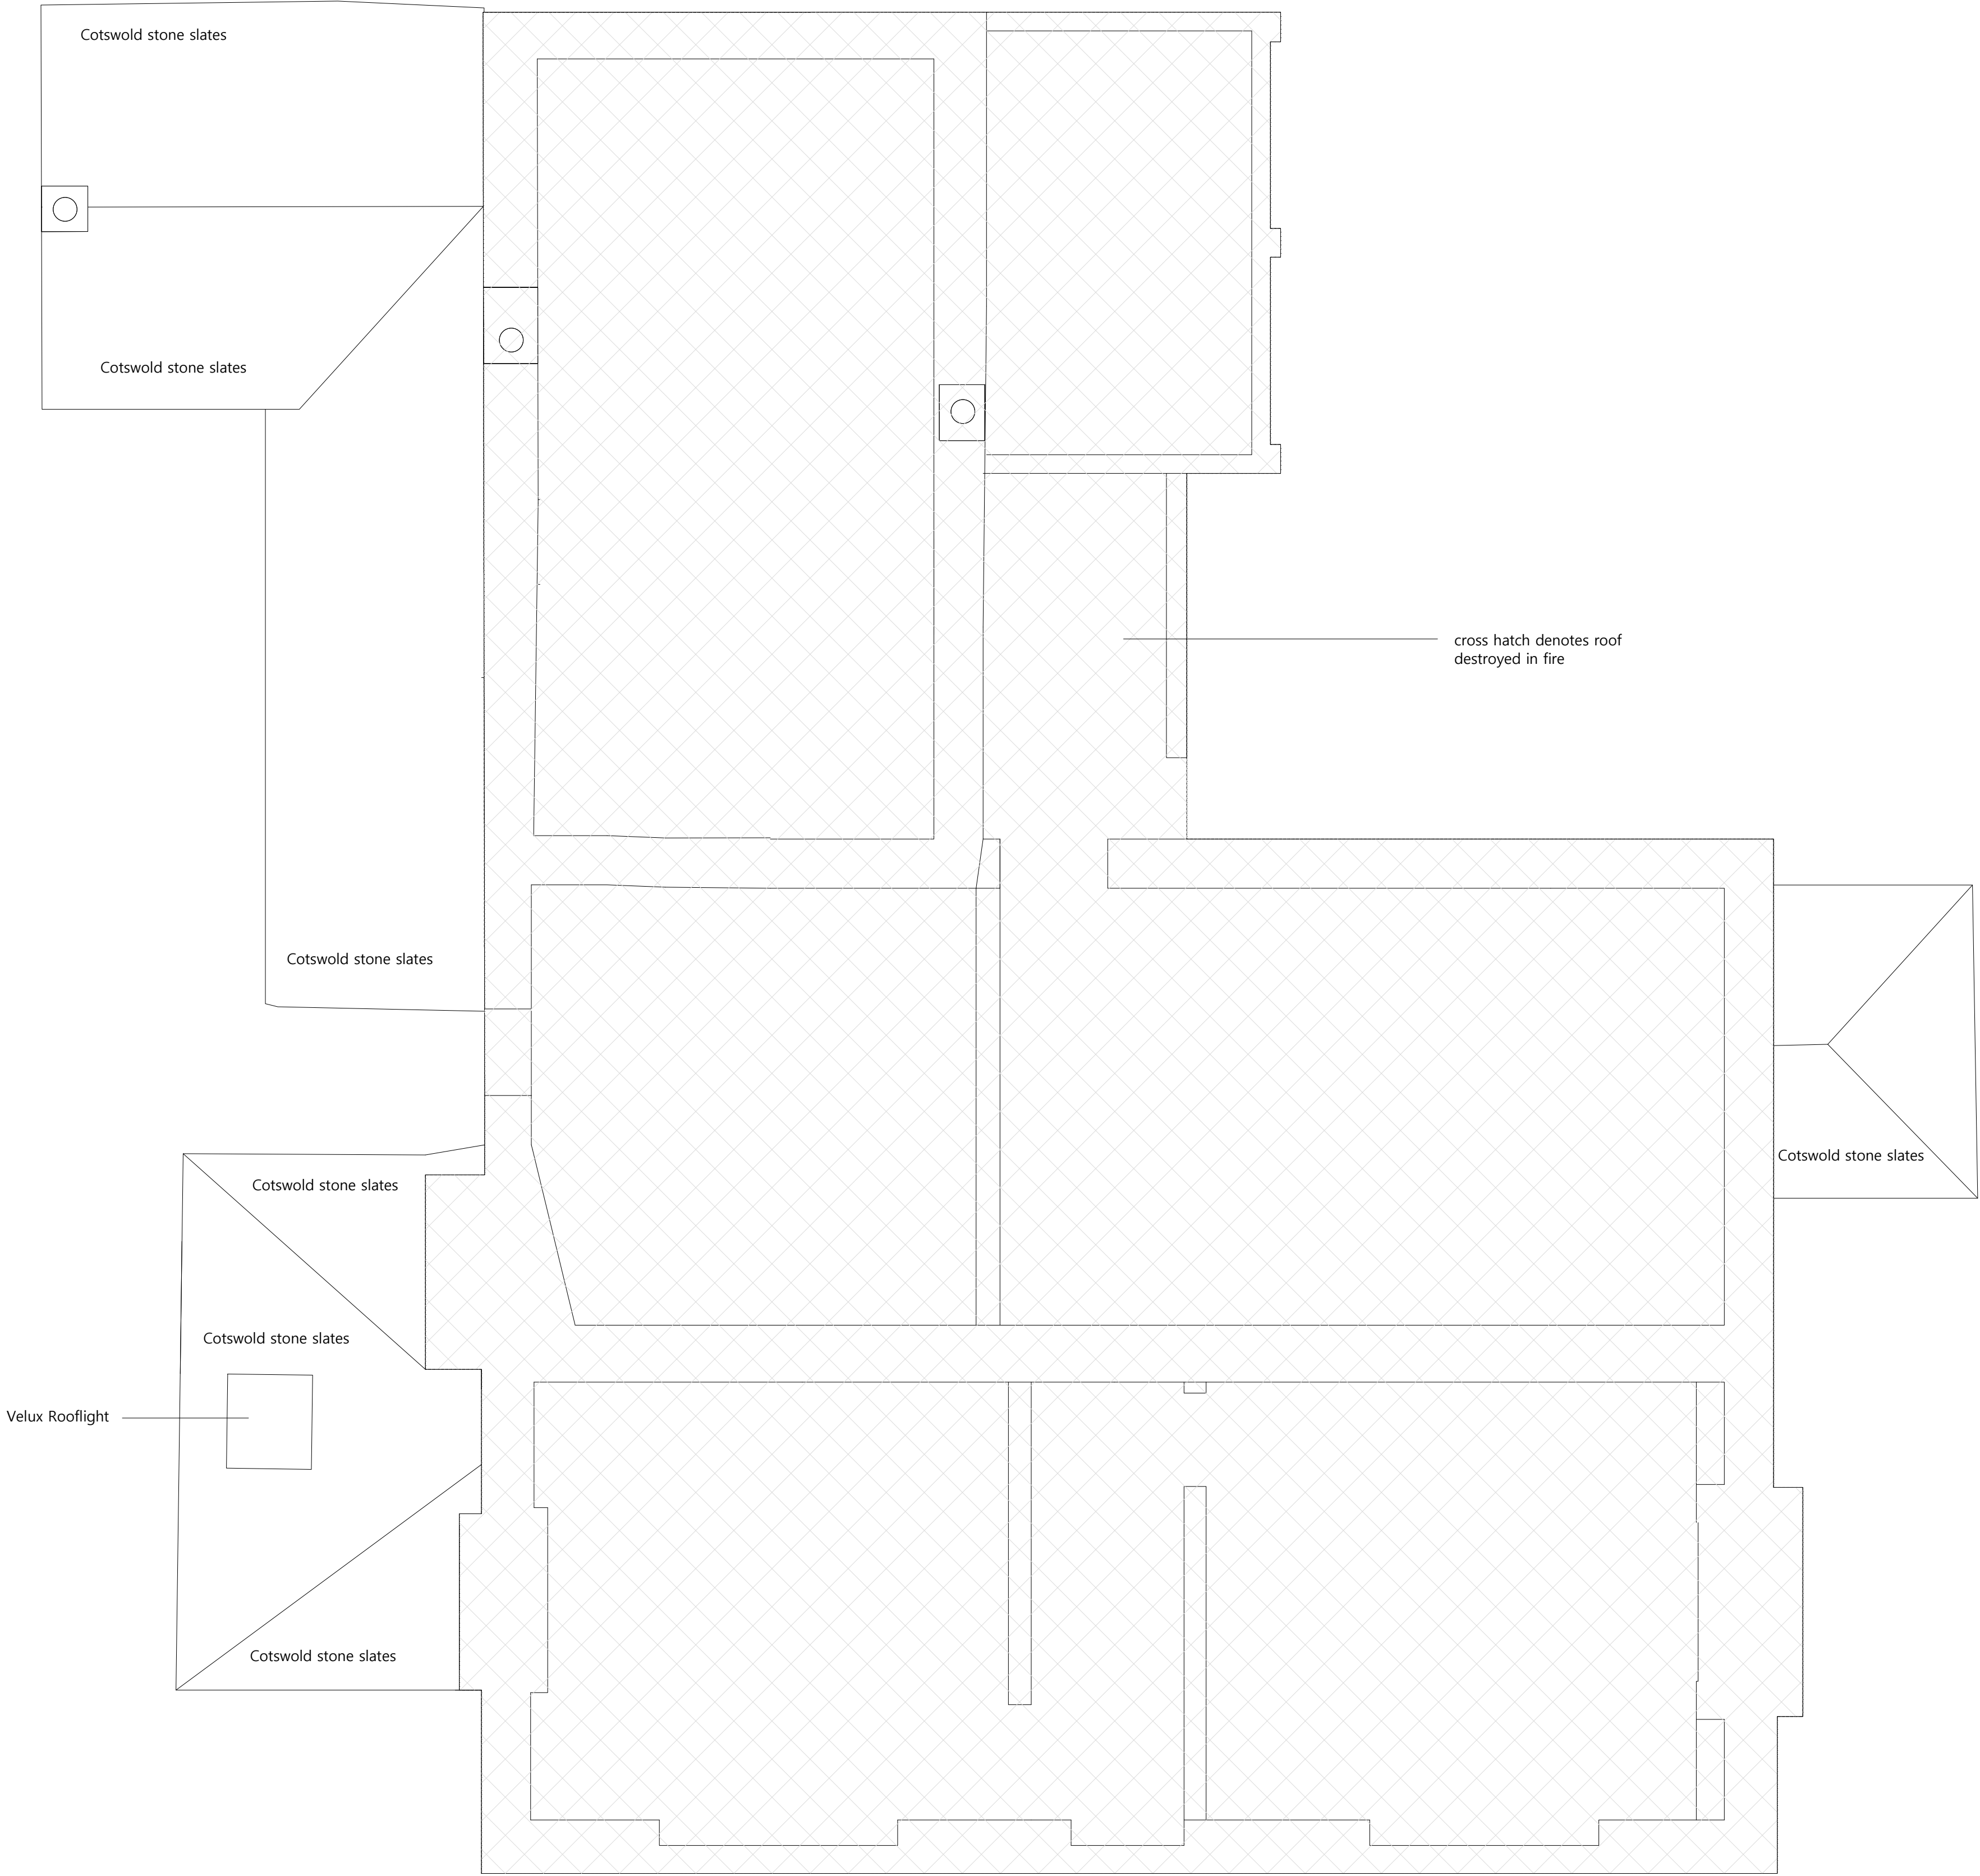

NOTES

Drawings are based on survey data and may not accurately represent what is physically present. Scale for planning purposes only. All dimensions are to be verified on site before proceeding with the work.

All dimensions are in millimeters unless noted otherwise.

James Mackintosh Architects shall be notified in writing of any discrepancies.



-	Dec 25	RB	First issue
ISSUE	DATE	DRAWN	CHECKEDDESCRIPTION

JAMES MACKINTOSH ARCHITECTS
DESIGN / CONSERVATION / HISTORIC INTERIORS

E. studio@jmackintosh.com
T. 01608 692310 W. www.jamesmackintosharchitects.com

PROJECT	IDOVER DEMESNE FARM
CLIENT	Vaughan Consultancy
DRAWING STATUS	Planning/LBC

DRG TITLE	Existing Roof Plan
JOB/DRG No.	381/113
SCALE	1:50@A1 1:100@A3
REVISION	0