




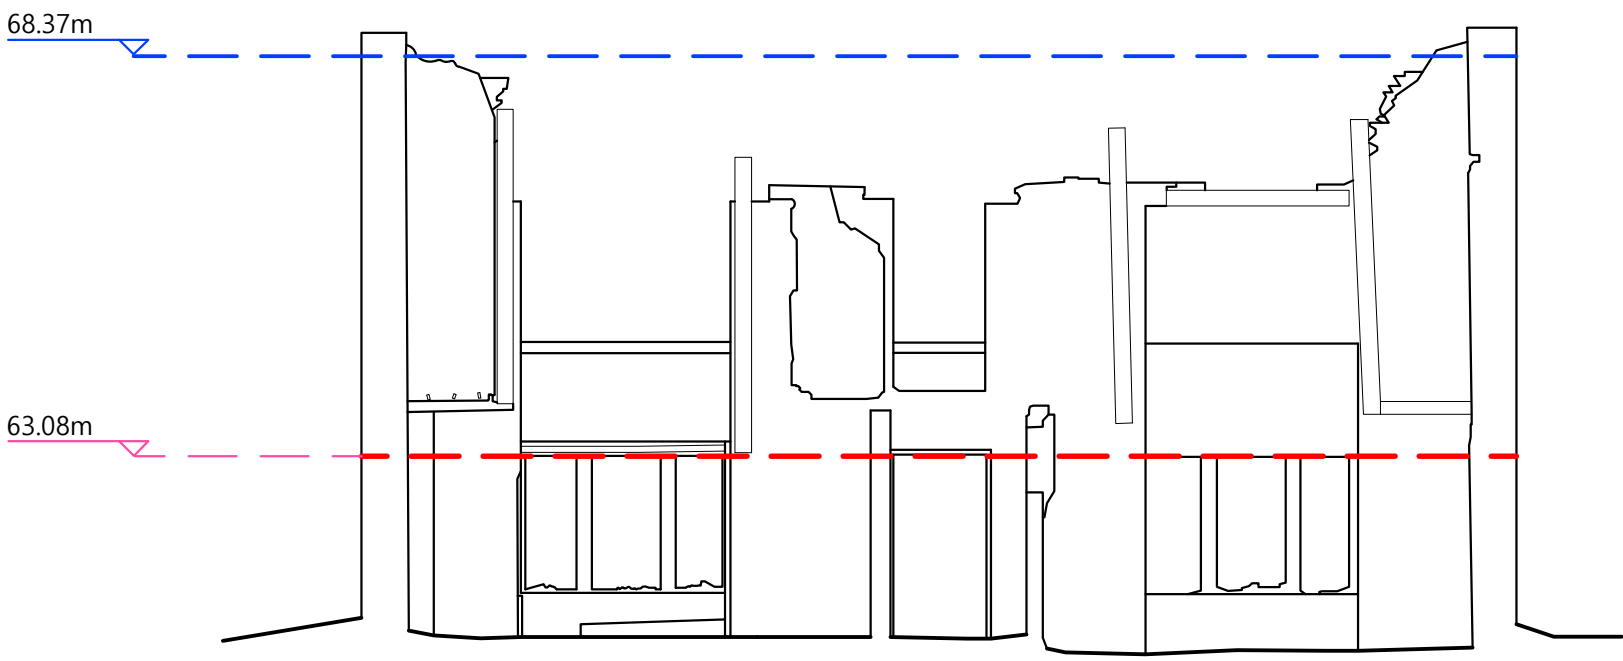


1.0 IE1 - Internal South Elevation

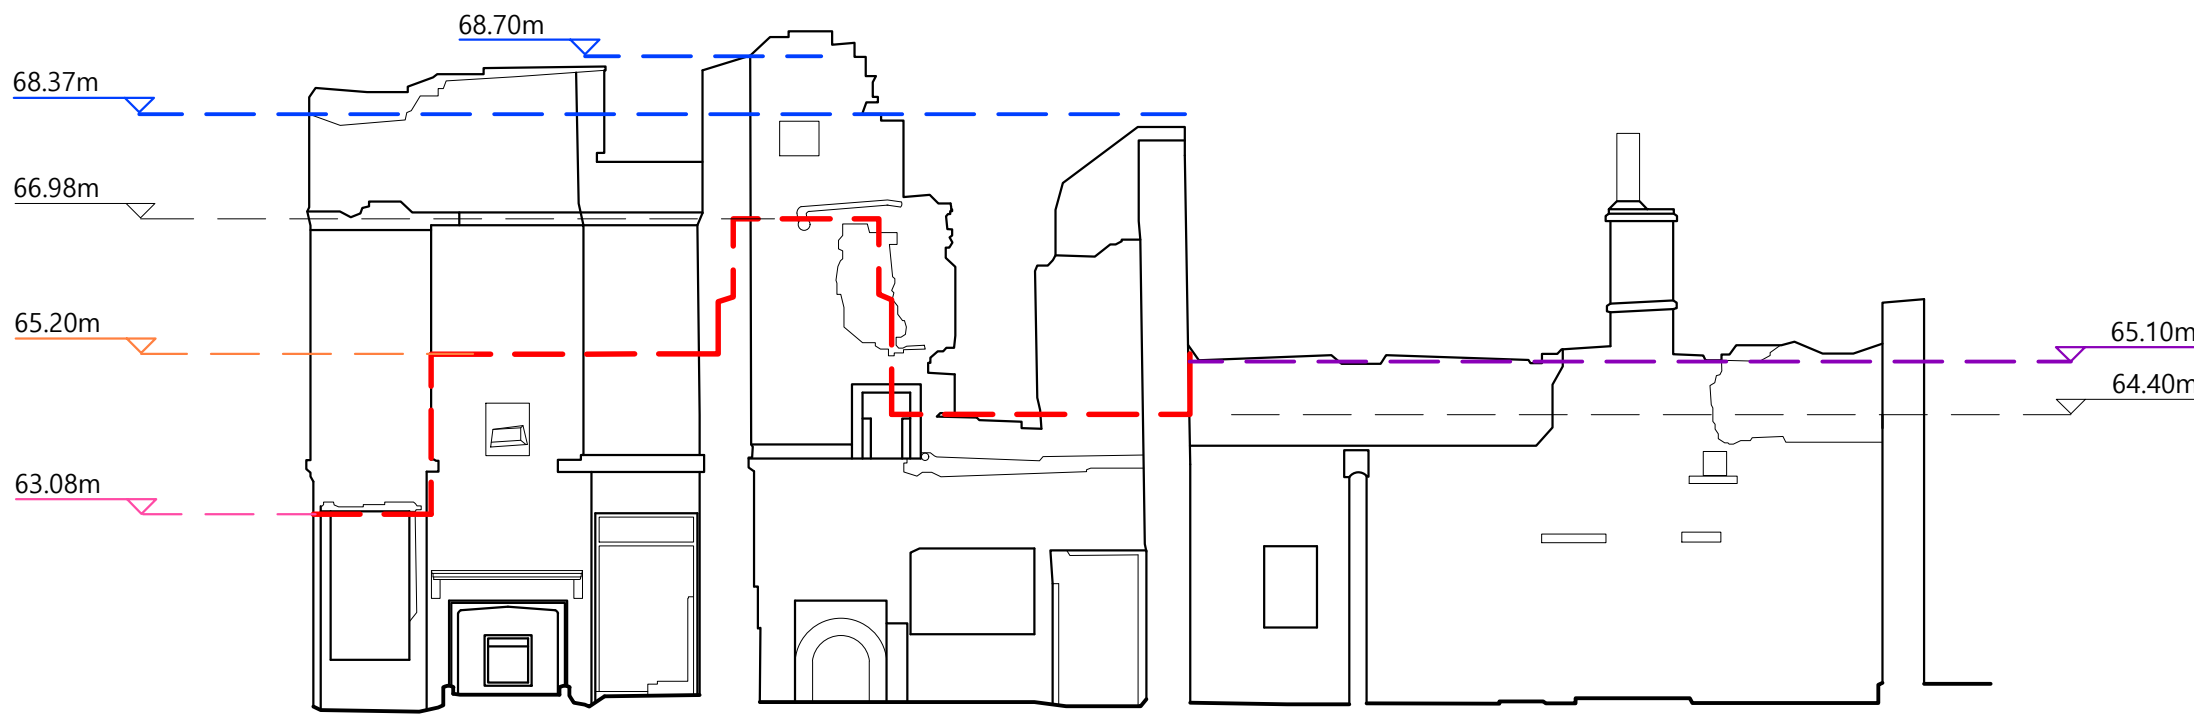


2.0 IE2 - Internal West Elevation

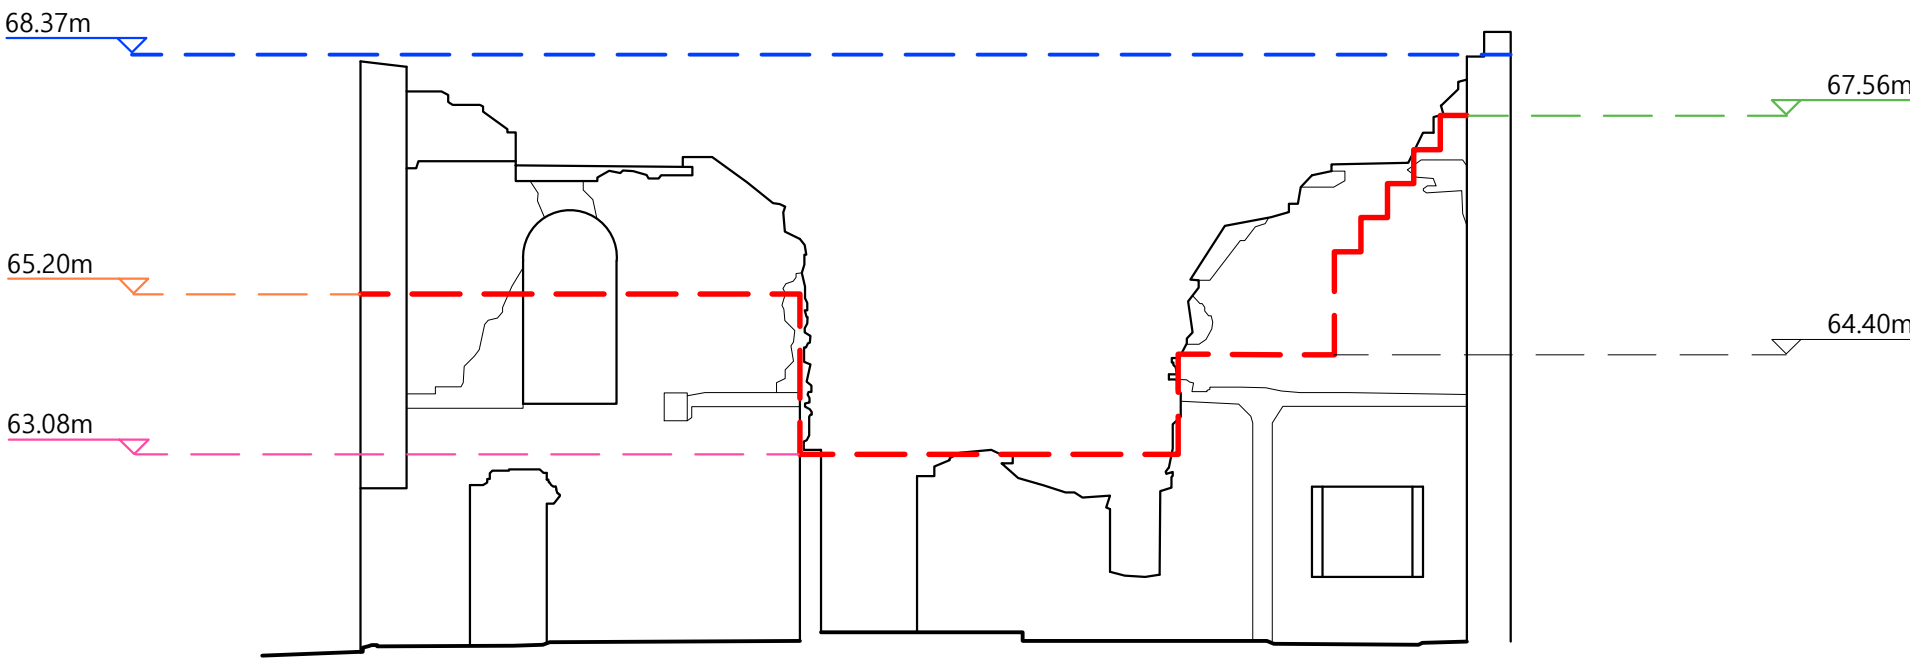


3.0 IE4 - Internal North Elevation

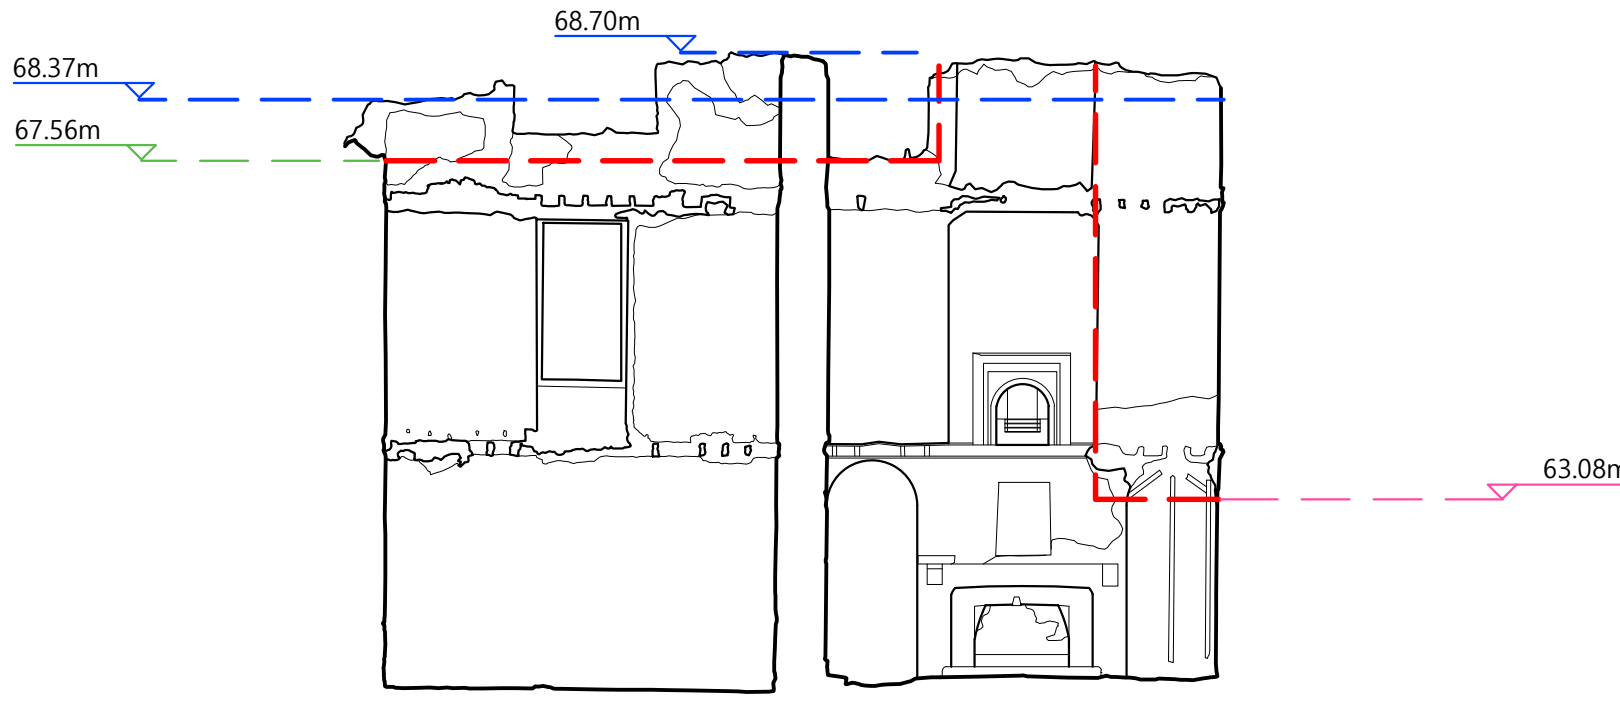

4.0 IE6 - Internal East Elevation

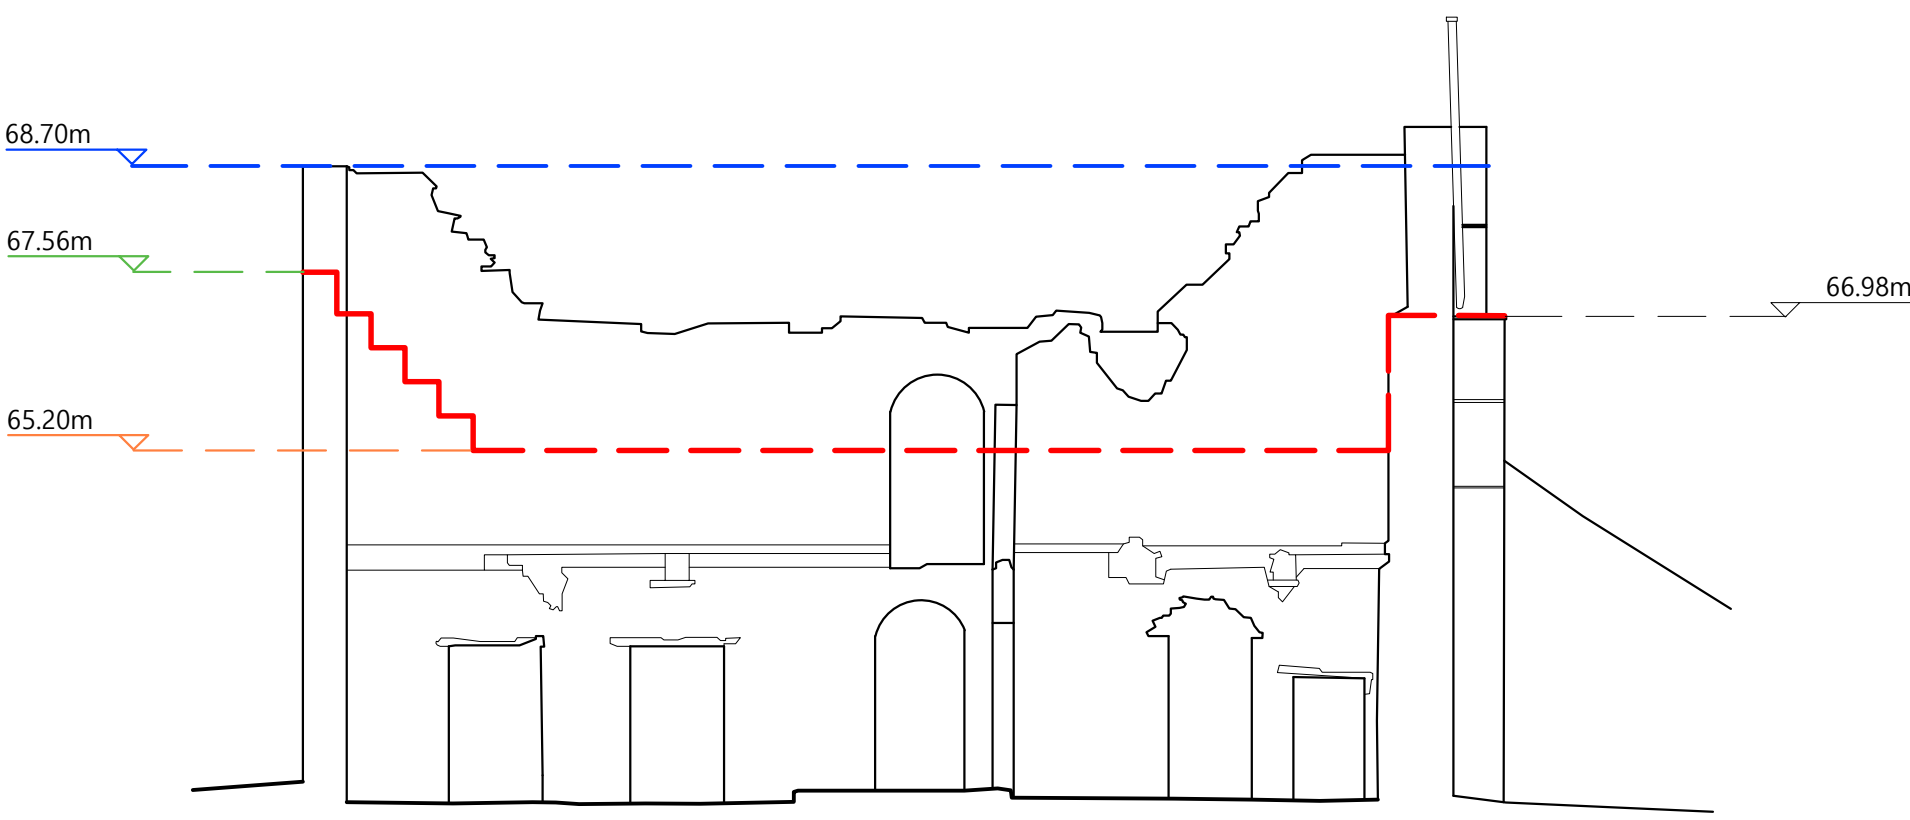

5.0 IE8 - Spine Wall - North facing Elevation

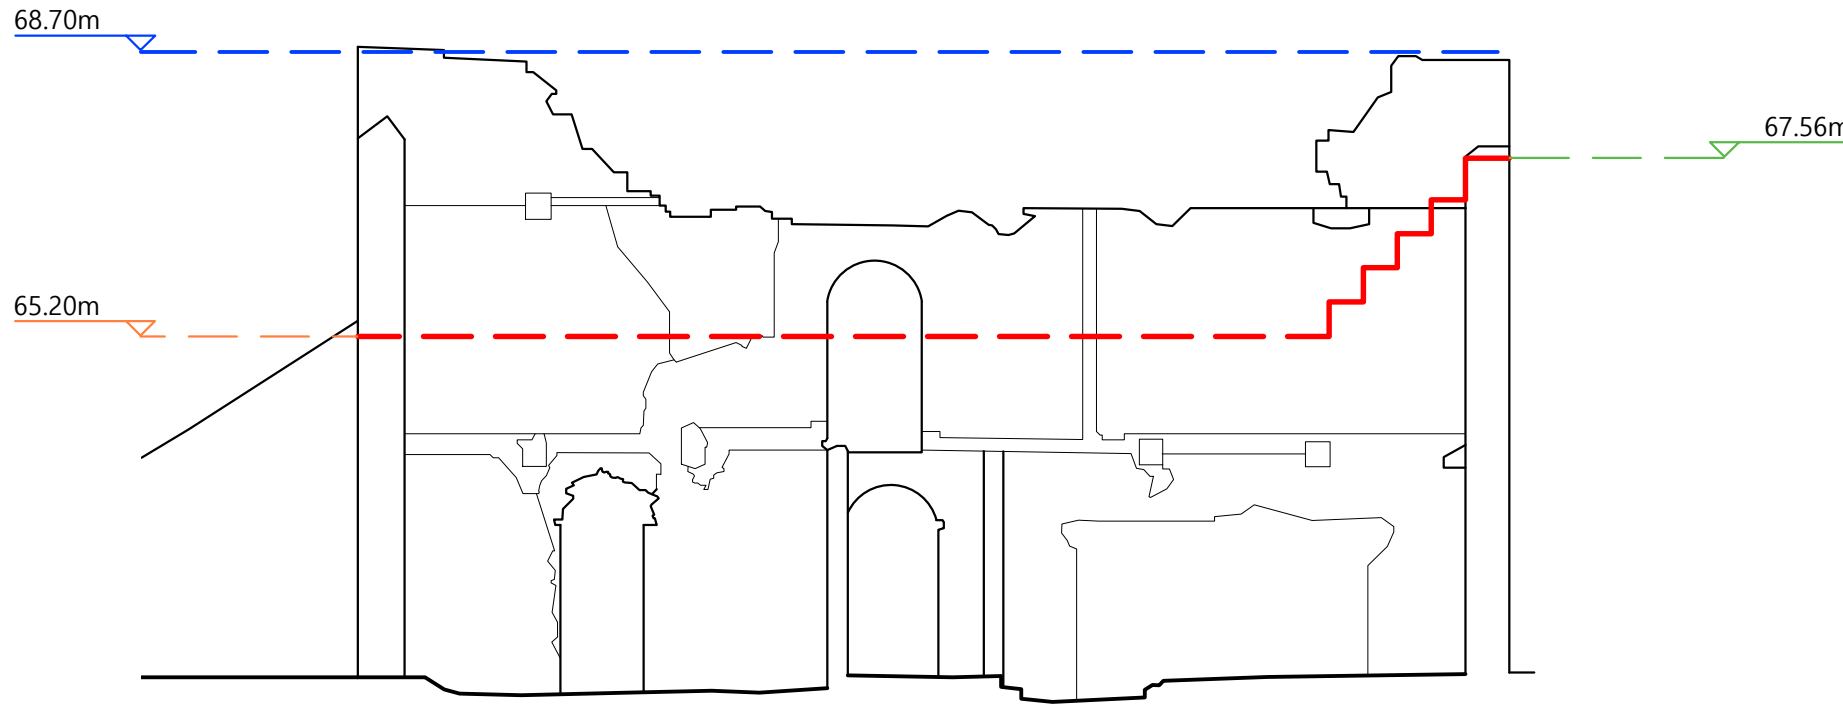

6.0 IE9 - Spine Wall - South facing Elevation

- Key**
- Line of Rebuild
 - High rebuild level 67.56m
 - Medium rebuild level 65.20m
 - Low rebuild level 63.08m
 - House u/s of wall plate 68.37m
 - House u/s of spine wall plate 68.70m
 - Workshop u/s of wall plate 65.10m

NOTES

Drawings are based on survey data and may not accurately represent what is physically present. Scale for planning purposes only. All dimensions are to be verified on site before proceeding with the work.

All dimensions are in millimeters unless noted otherwise.

James Mackintosh Architects shall be notified in writing of any discrepancies.



-	Nov25	AS	JPM	First issue
ISSUE	DATE	DRAWN	CHECKED	DESCRIPTION

JAMES
MACKINTOSH
ARCHITECTS

DESIGN / CONSERVATION / HISTORIC INTERIORS

E. studio@jmackintosh.com
T. 01608 692310 W. www.jamesmackintosharchitects.com

PROJECT	Idover Demesne Farm
CLIENT	Vaughan Consultancy
DRAWING STATUS	Planning/LBC

DRG TITLE	Internal Elevations 1 Repairs
JOB/DRG No.	381 / 301
SCALE	1:100@A1 1:200@A3
REVISION	0