


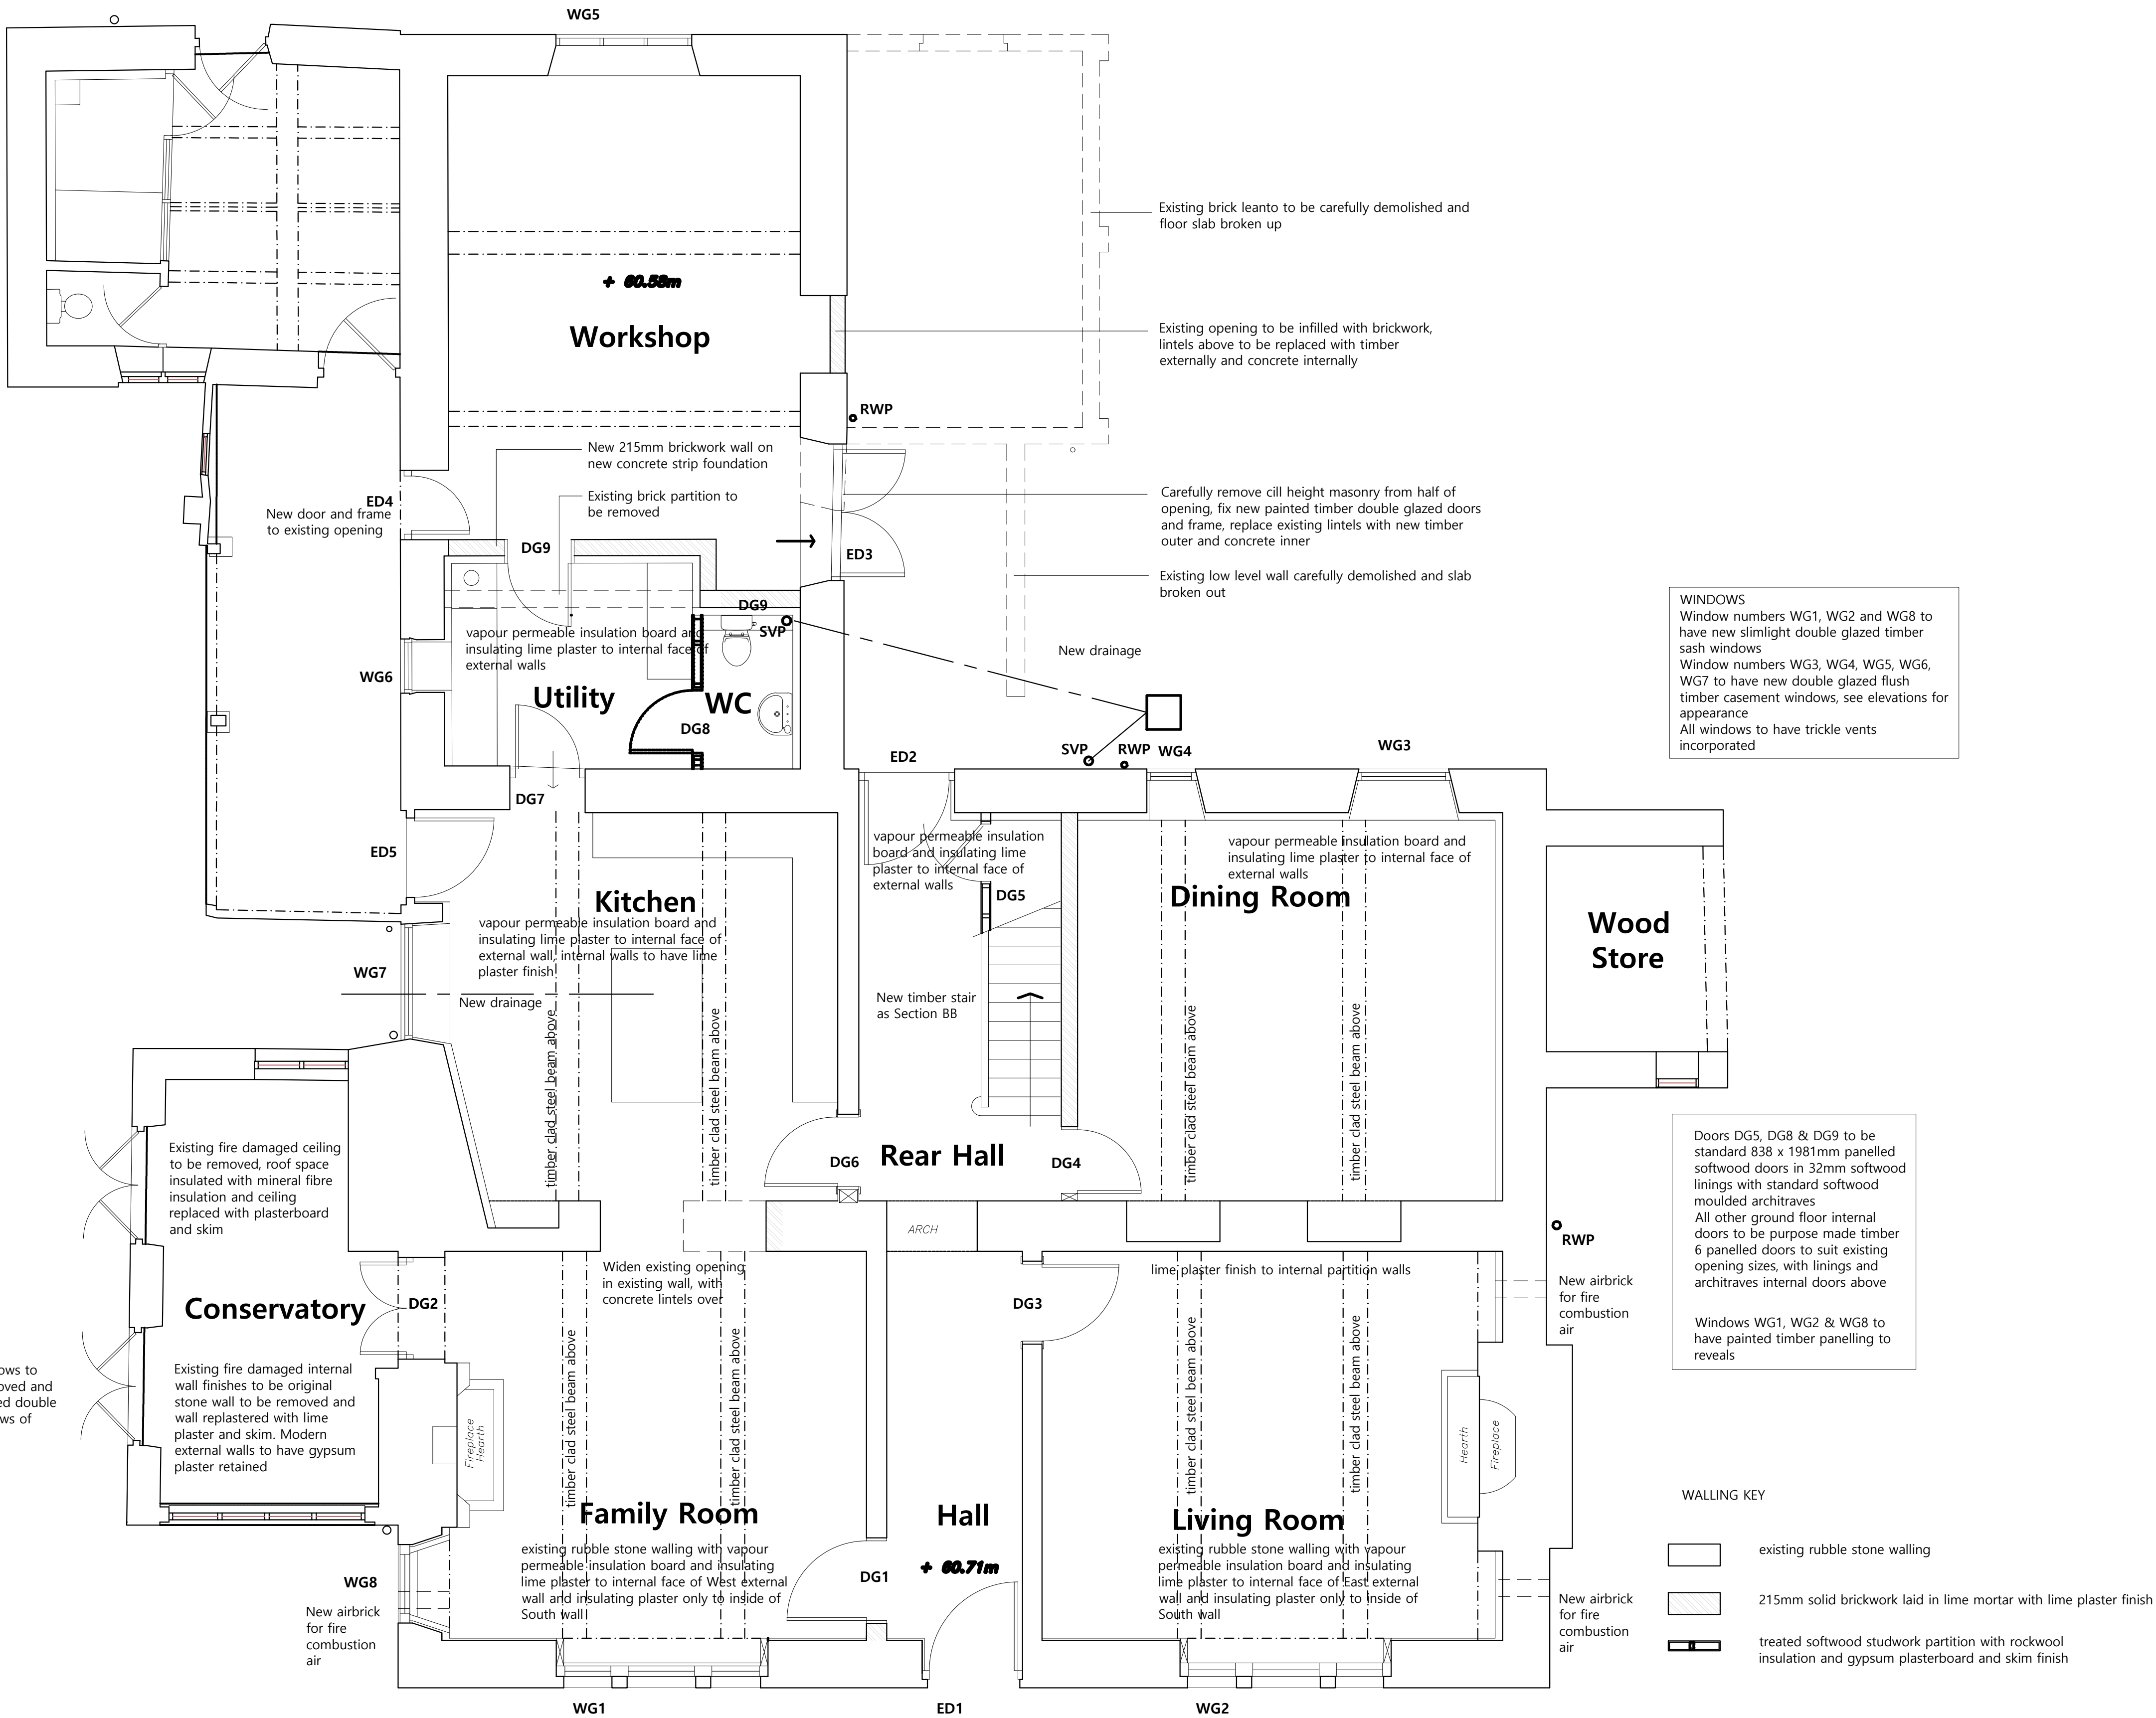


NOTES

Drawings are based on survey data and may not accurately represent what is physically present. Scale for planning purposes only. All dimensions are to be verified on site before proceeding with the work.

All dimensions are in millimeters unless noted otherwise.

James Mackintosh Architects shall be notified in writing of any discrepancies.

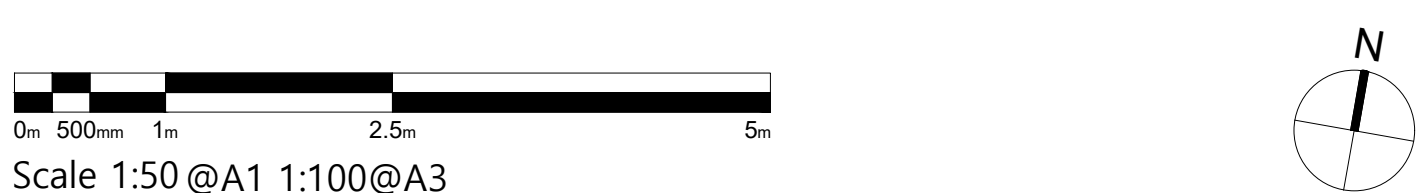

A	8/12/25	RB	Notes added
-	Nov 25	RB	JPM First issue
ISSUE DATE DRAWN CHECKEDDESCRIPTION			

JAMES
MACKINTOSH
ARCHITECTS

DESIGN / CONSERVATION / HISTORIC INTERIORS

E. studio@jmacintosh.com
T. 01608 692310 W. www.jamesmackintosharchitects.com

PROJECT	IDOVER DEMESNE FARM	DRG TITLE	Proposed Ground Floor Plan
CLIENT	Vaughan Consultancy	JOB/DRG No.	381/210
DRAWING STATUS	LBC/Planning	SCALE	1:50@A1 1:100@A3 REVISION A