


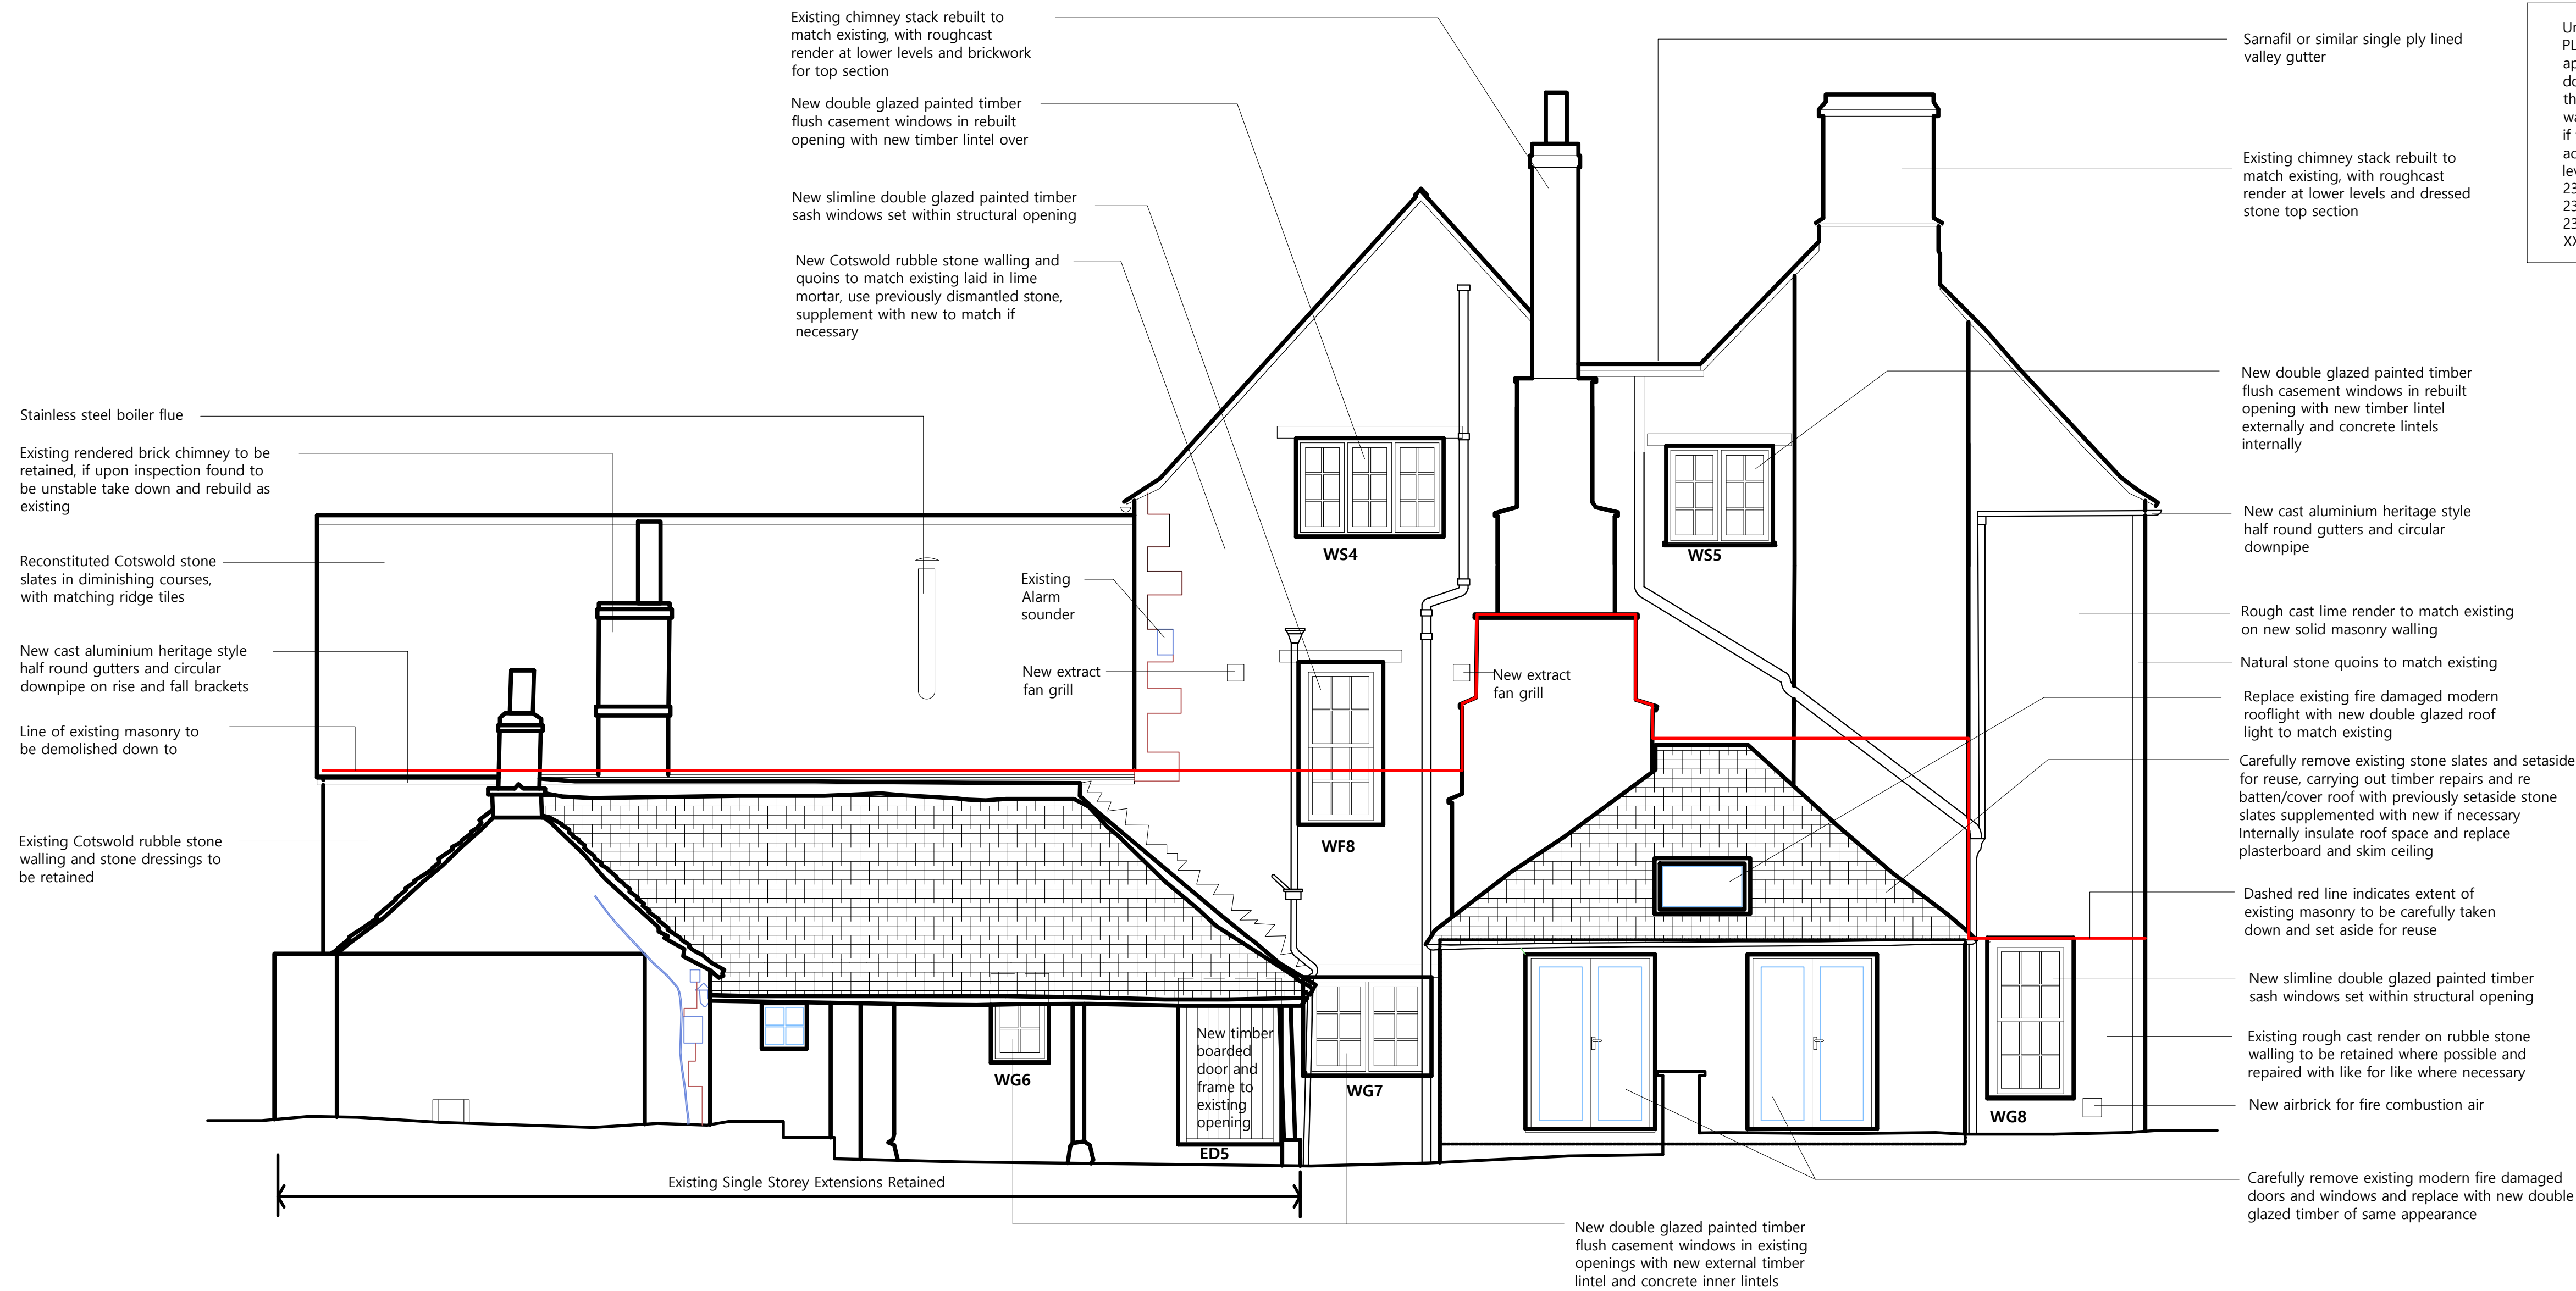

Under previously approved planning applications PL/2025/06917 and PL/2025/07144 it has been approved that the existing building will be reduced down ground floor window head height. It is hoped that it will be possible to retain more of the existing walling as indicated by the redline shown, however if for structural or safety reasons its not possible to achieve this, then the previously approved reduced levels shown on approved drawings 23079-SFK-01-XX-DR-S-0011 P2, 23079-SFK-01-XX-DR-S-0012 P1, 23079-SFK-01-XX-DR-S-0013 P1 & 23079-SFK-01-XX-DR-S-0014 P1 will be the fall back position

NOTES Drawings are based on survey data and may not accurately represent what is physically present. Scale for planning purposes only. All dimensions are to be verified on site before proceeding with the work. All dimensions are in millimeters unless noted otherwise. James Mackintosh Architects shall be notified in writing of any discrepancies.	0m 500mm 1m 2.5m 5m Scale 1:50 @A1 1:100@A3 N	A8/12/25RBNotes added -Nov 25RBFirst issue ISSUE DATE DRAWN CHECKEDDESCRIPTION	JAMES MACKINTOSH ARCHITECTS DESIGN / CONSERVATION / HISTORIC INTERIORS E. studio@jmackintosh.com T. 01608 692310 W. www.jamesmackintosharchitects.com	PROJECTIDOVER DEMESNE FARM	DRG TITLEProposed West Elevation
				CLIENTVaughan Consultancy	JOB/DRG No.381/223
				DRAWING STATUSPlanning/LBC	SCALE1:50@A1 1:100@A3 REVISION A