




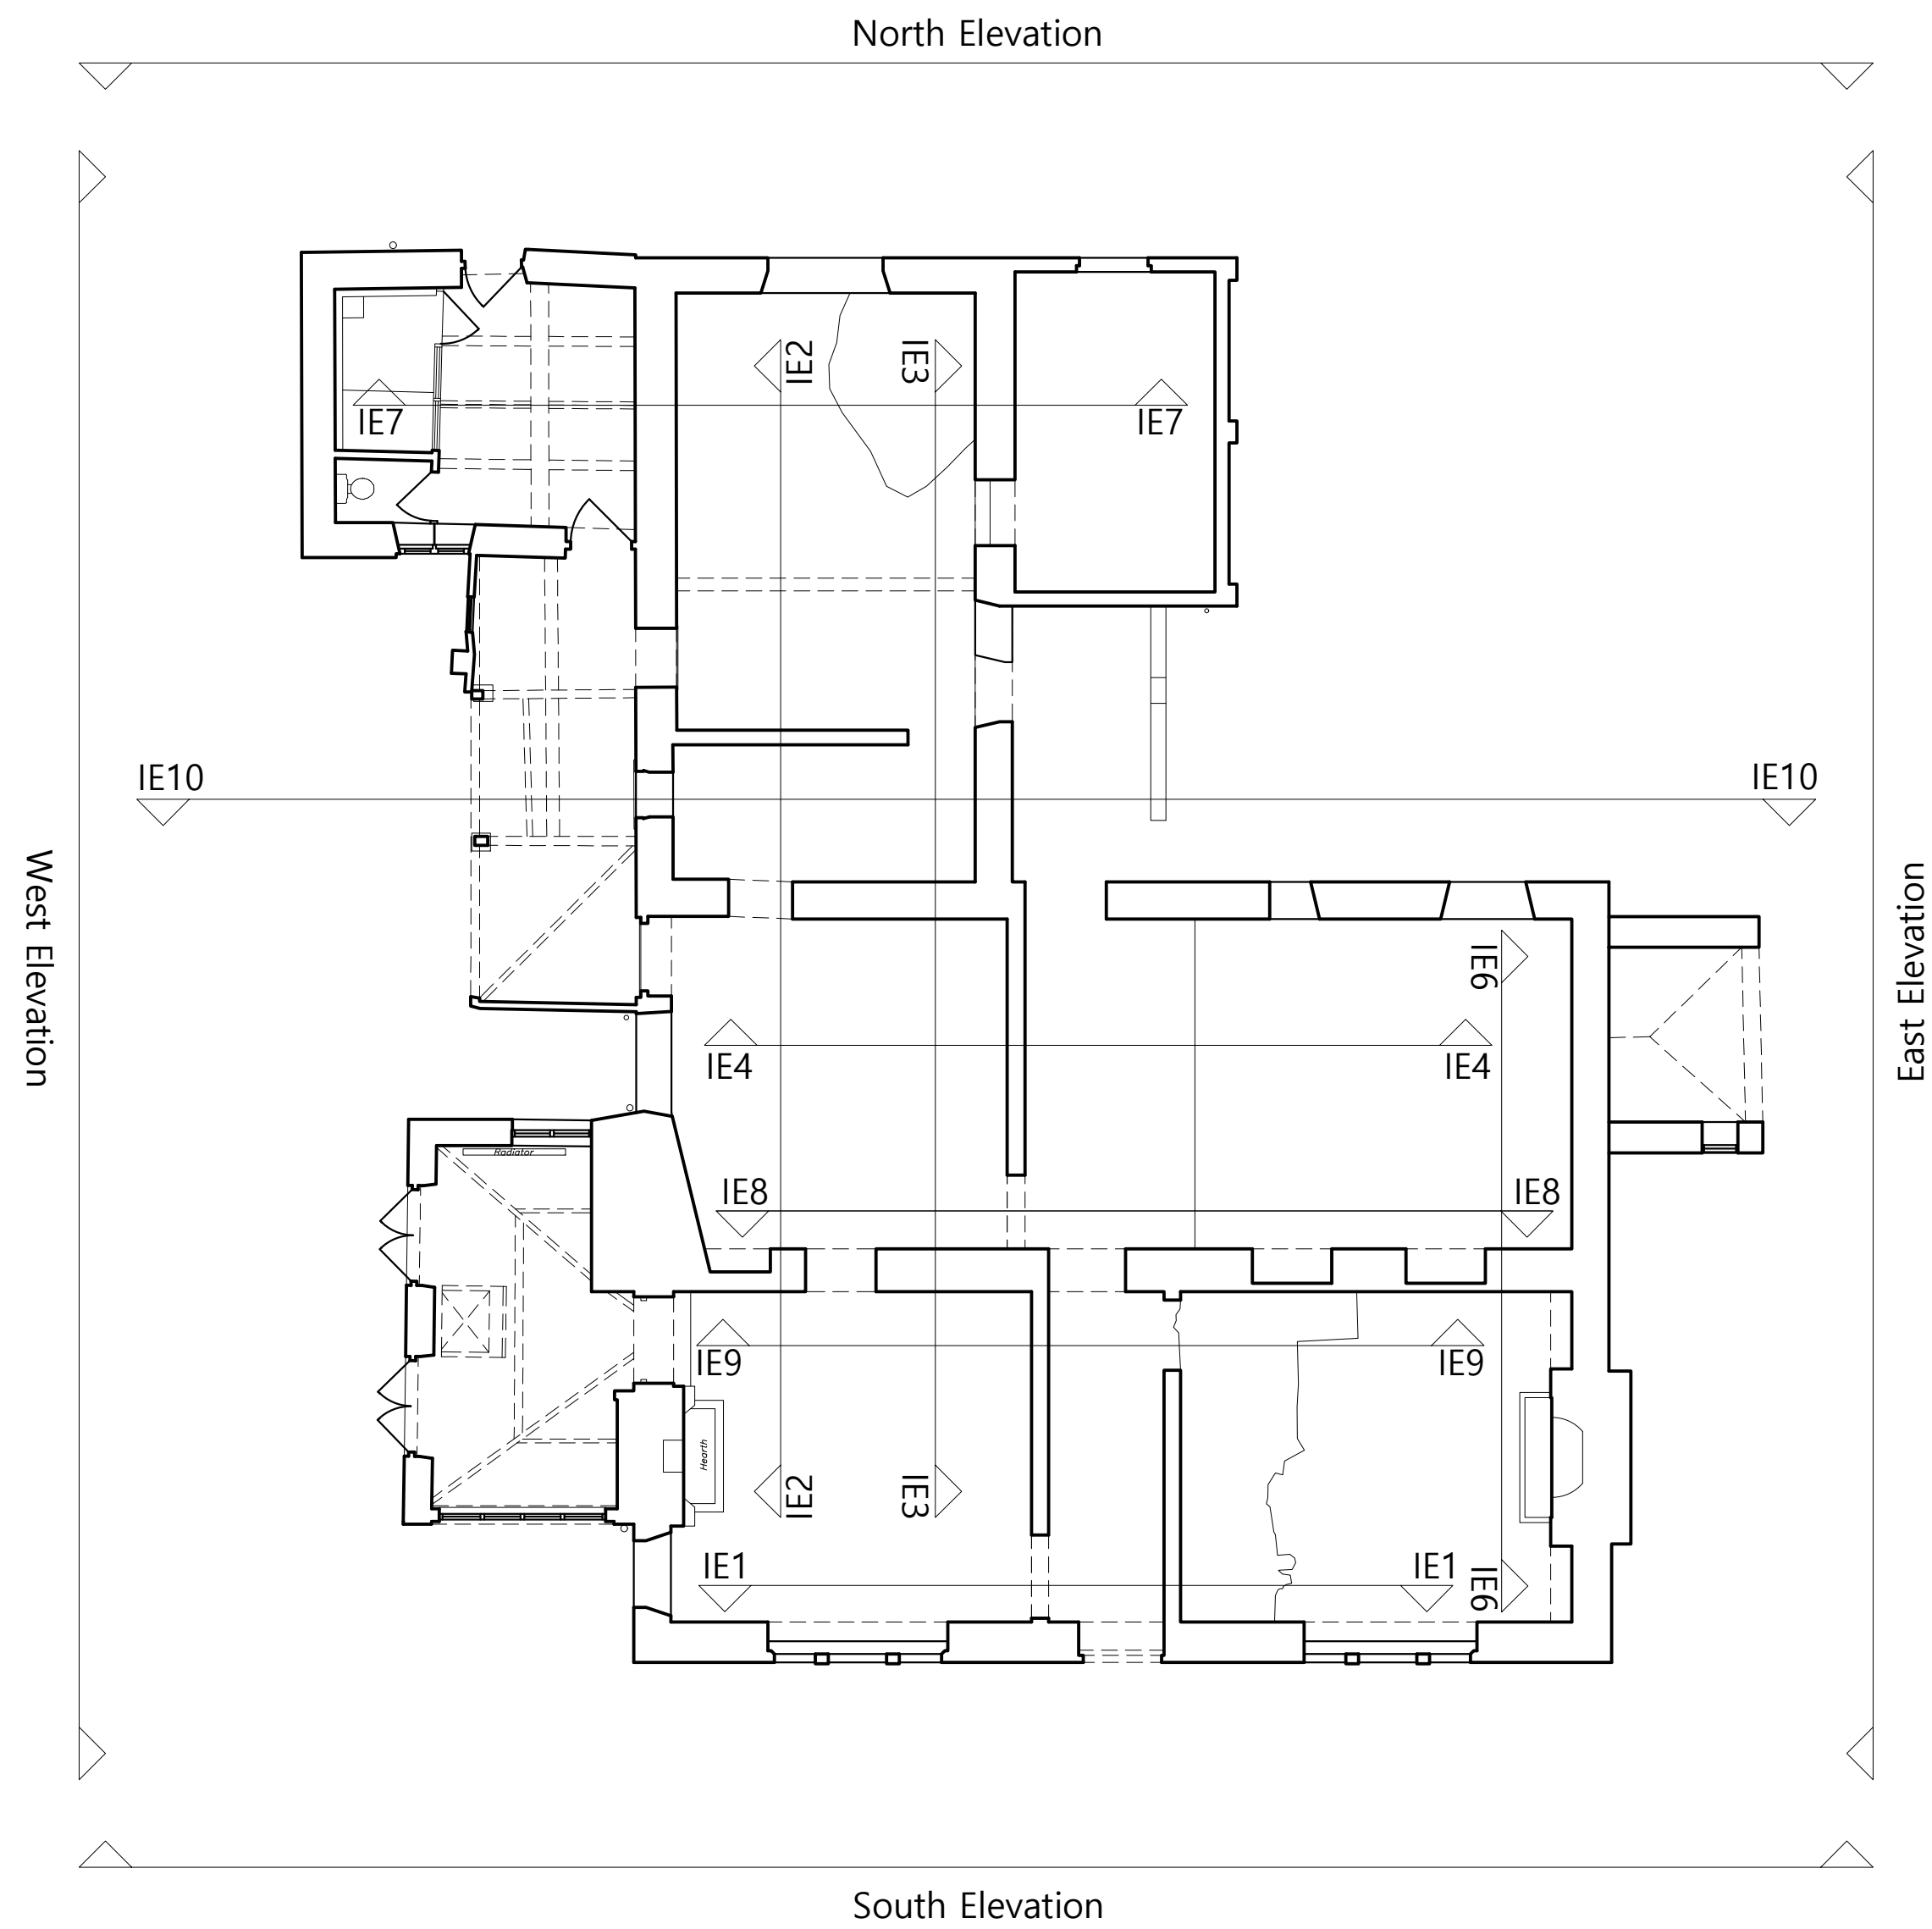

1.0 Key Plan

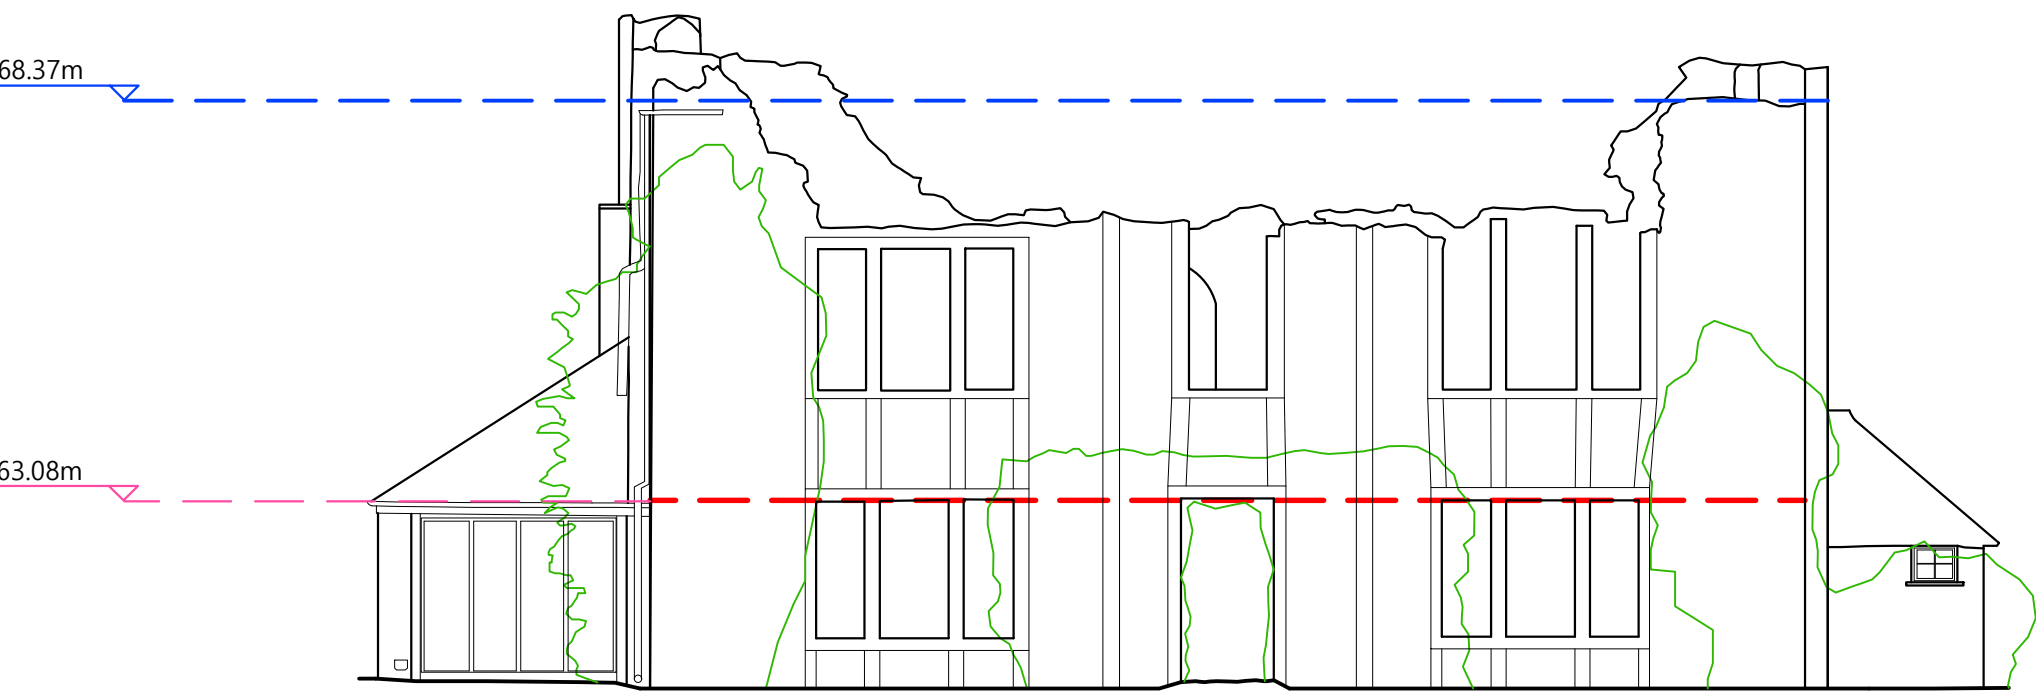


2.0 South Elevation

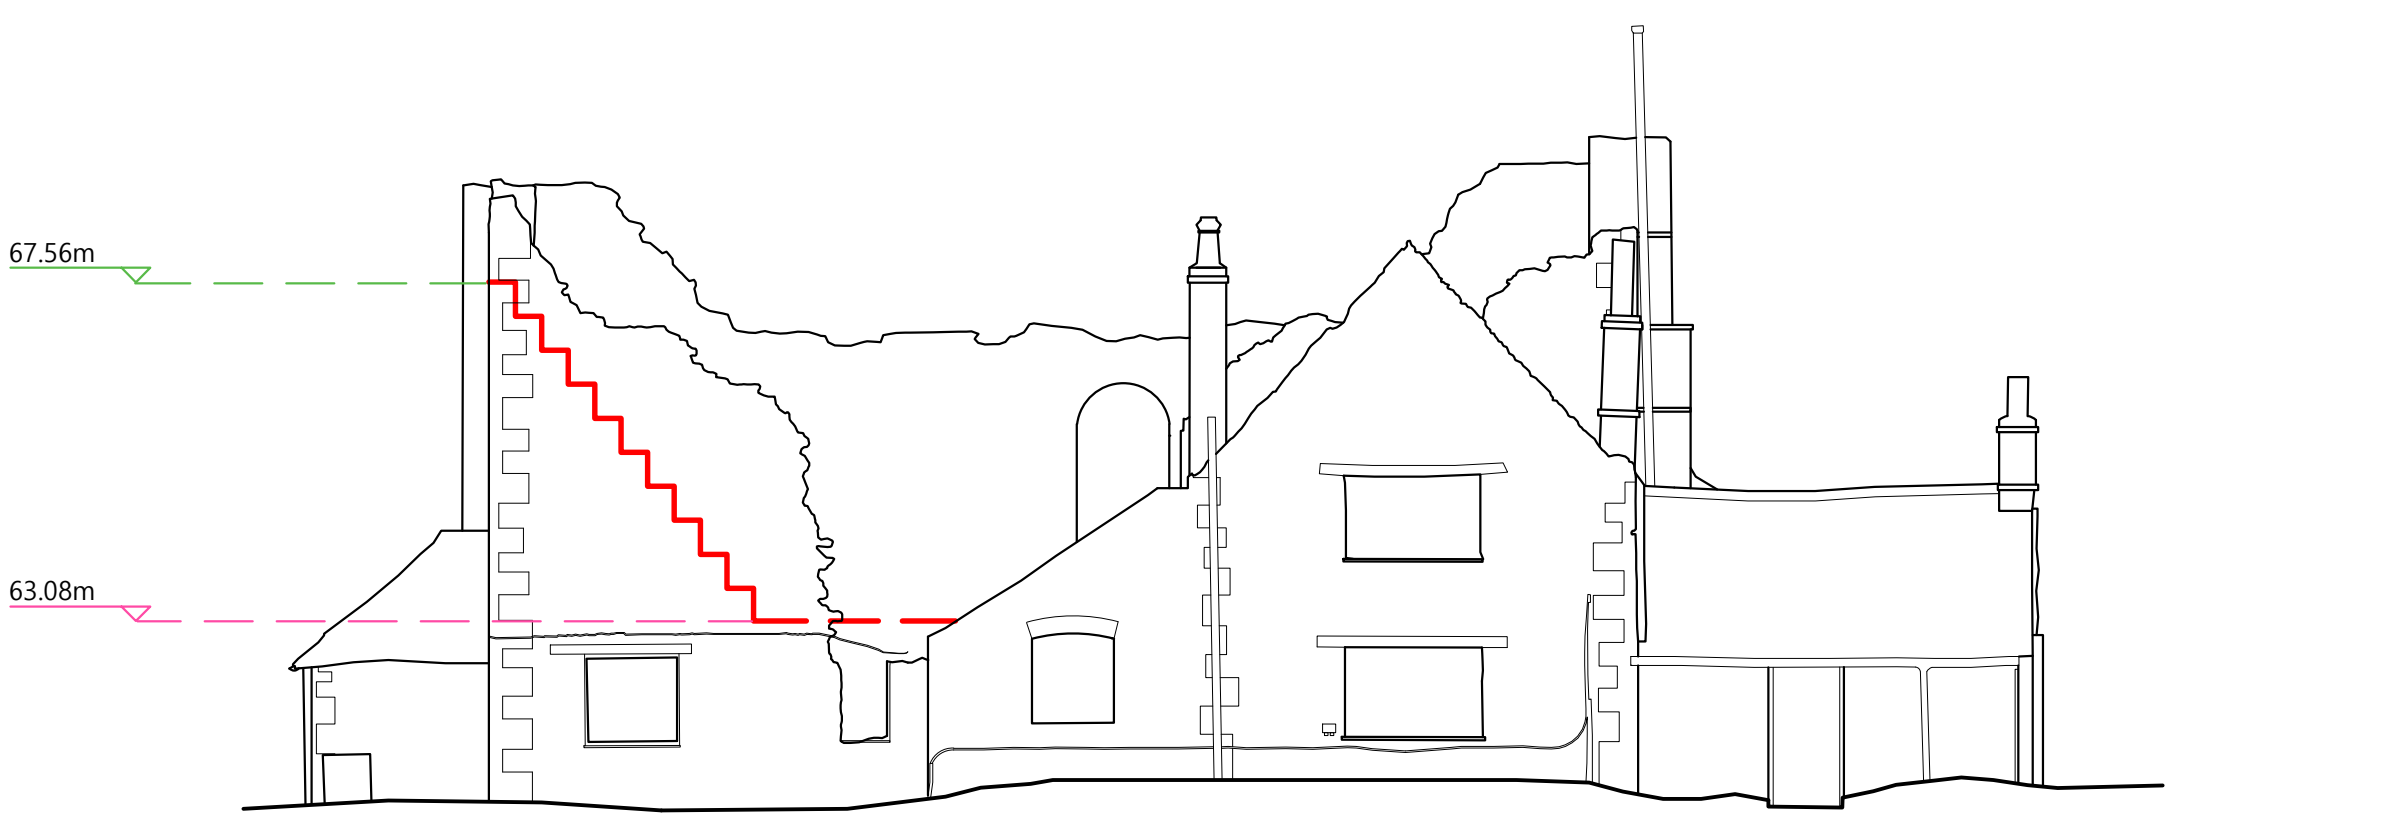

3.0 North Elevation



4.0 East Elevation

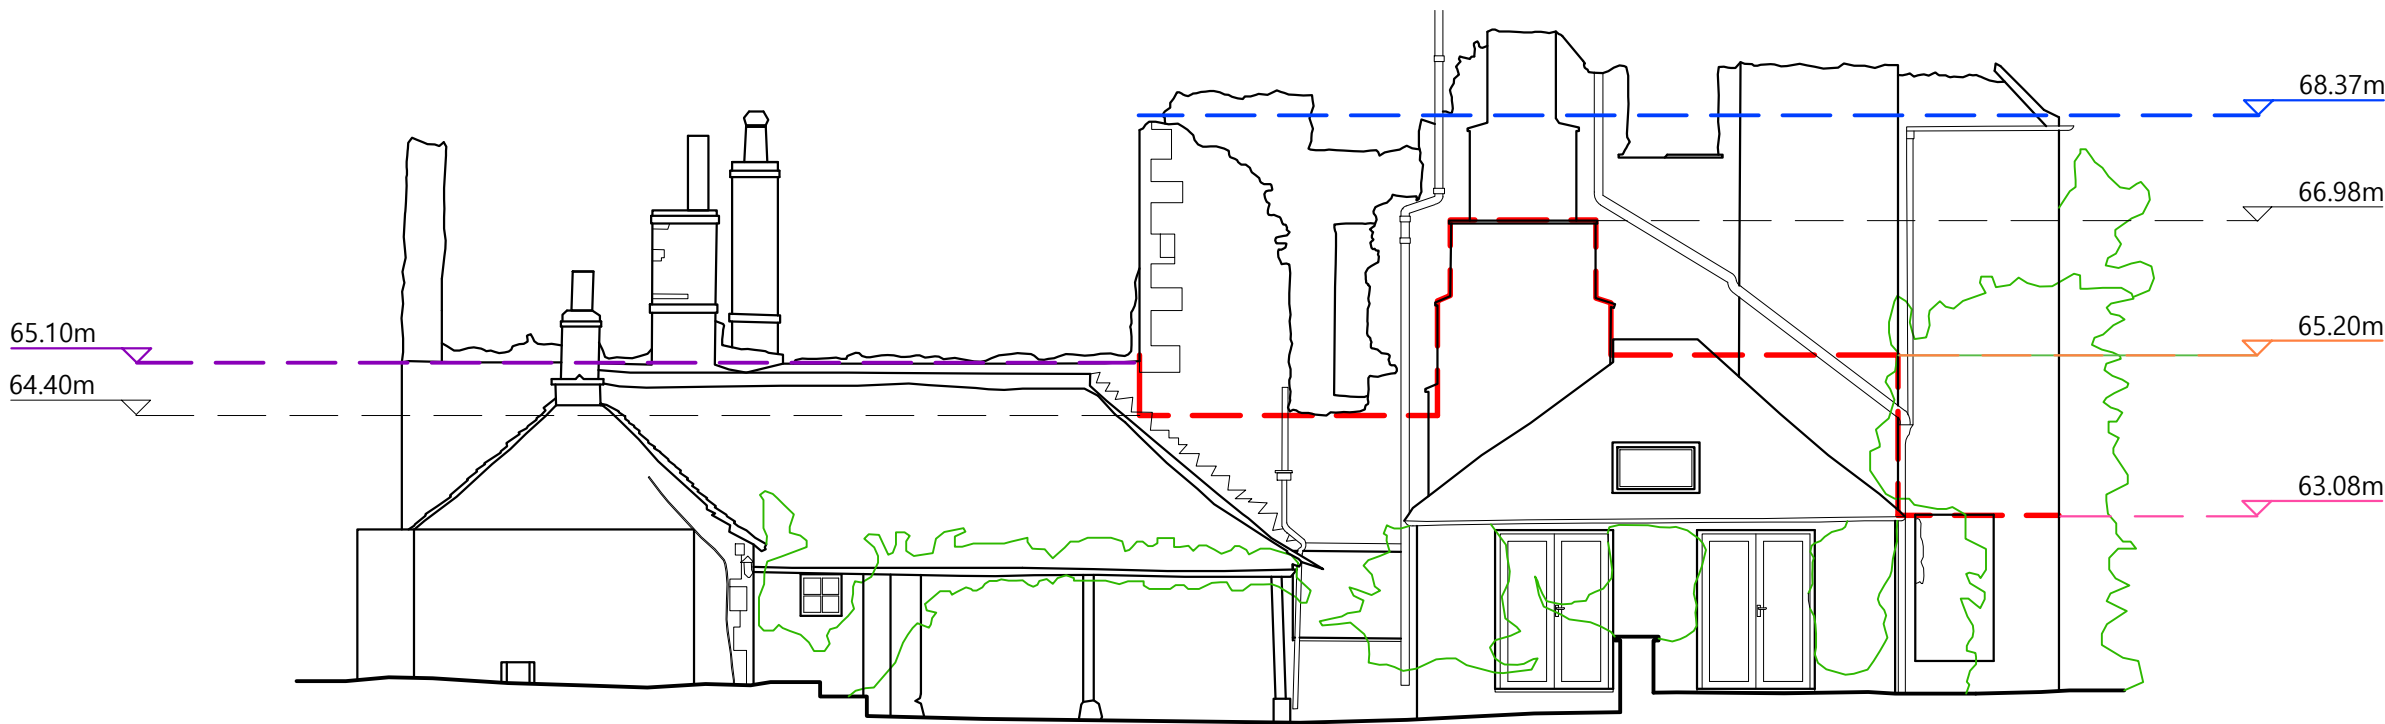

5.0 West Elevation


- Key**
- Line of Rebuild
 - High rebuild level 67.56m
 - Medium rebuild level 65.20m
 - Low rebuild level 63.08m
 - House u/s of wall plate 68.37m
 - Workshop u/s of wall plate 65.10m

NOTES

Drawings are based on survey data and may not accurately represent what is physically present. Scale for planning purposes only. All dimensions are to be verified on site before proceeding with the work.

All dimensions are in millimeters unless noted otherwise.

James Mackintosh Architects shall be notified in writing of any discrepancies.

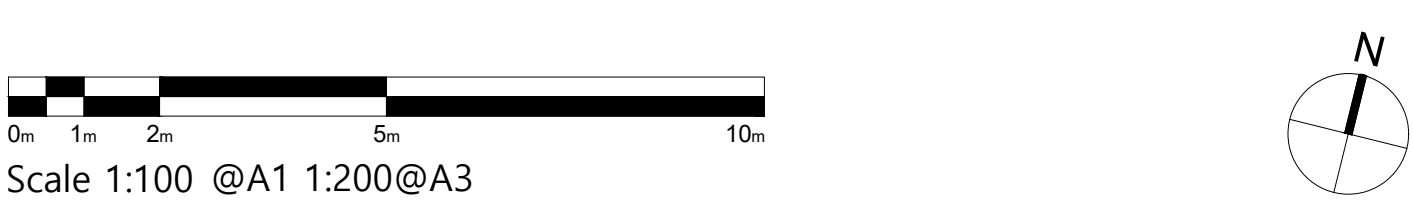

-	Nov25 AS	JPM	First issue
ISSUE	DATE	DRAWN	CHECKEDDESCRIPTION

JAMES MACKINTOSH ARCHITECTS

DESIGN / CONSERVATION / HISTORIC INTERIORS

E. studio@jmackintosh.com
T. 01608 692310 W. www.jamesmackintosharchitects.com

PROJECT	Idover Demesne Farm
CLIENT	Vaughan Consultancy
DRAWING STATUS	Planning/LBC

DRG TITLE	General Arrangement Repairs
JOB/DRG No.	381 / 300
SCALE	1:100@A1 1:200@A3 REVISION 0