

Repairs:

Masonry

- M1

Make good hole around old beam/joist opening
- M2

Infill masonry to depth of wall
- M3

Replace timber bearers in brick wall with masonry
- M4

Replace timber bearers in masonry wall with brick
- M6

Rebuild masonry wall
- M8

Repair stone fireplace
- M9

New limecrete floor
- M11

Form new constructional hearth
- M13

Rebuild sill

Plaster

- P1

New plaster boxing to replicate historic casing
- P2

Remove plaster, carry out deep re-pointing of masonry below 50mm deep
- P3

Flue ventilated and fireplace plastered over

Structural

- S1

Replace timber lintel - see Structural Engineers' details

Joinery

- J1

New door and frame
- J2

Picture rail reinstated


Generally

- M2

Infill masonry to depth of wall
- M6

Rebuild masonry wall
- P2

Remove plaster, carry out deep re-pointing of masonry below 50mm deep

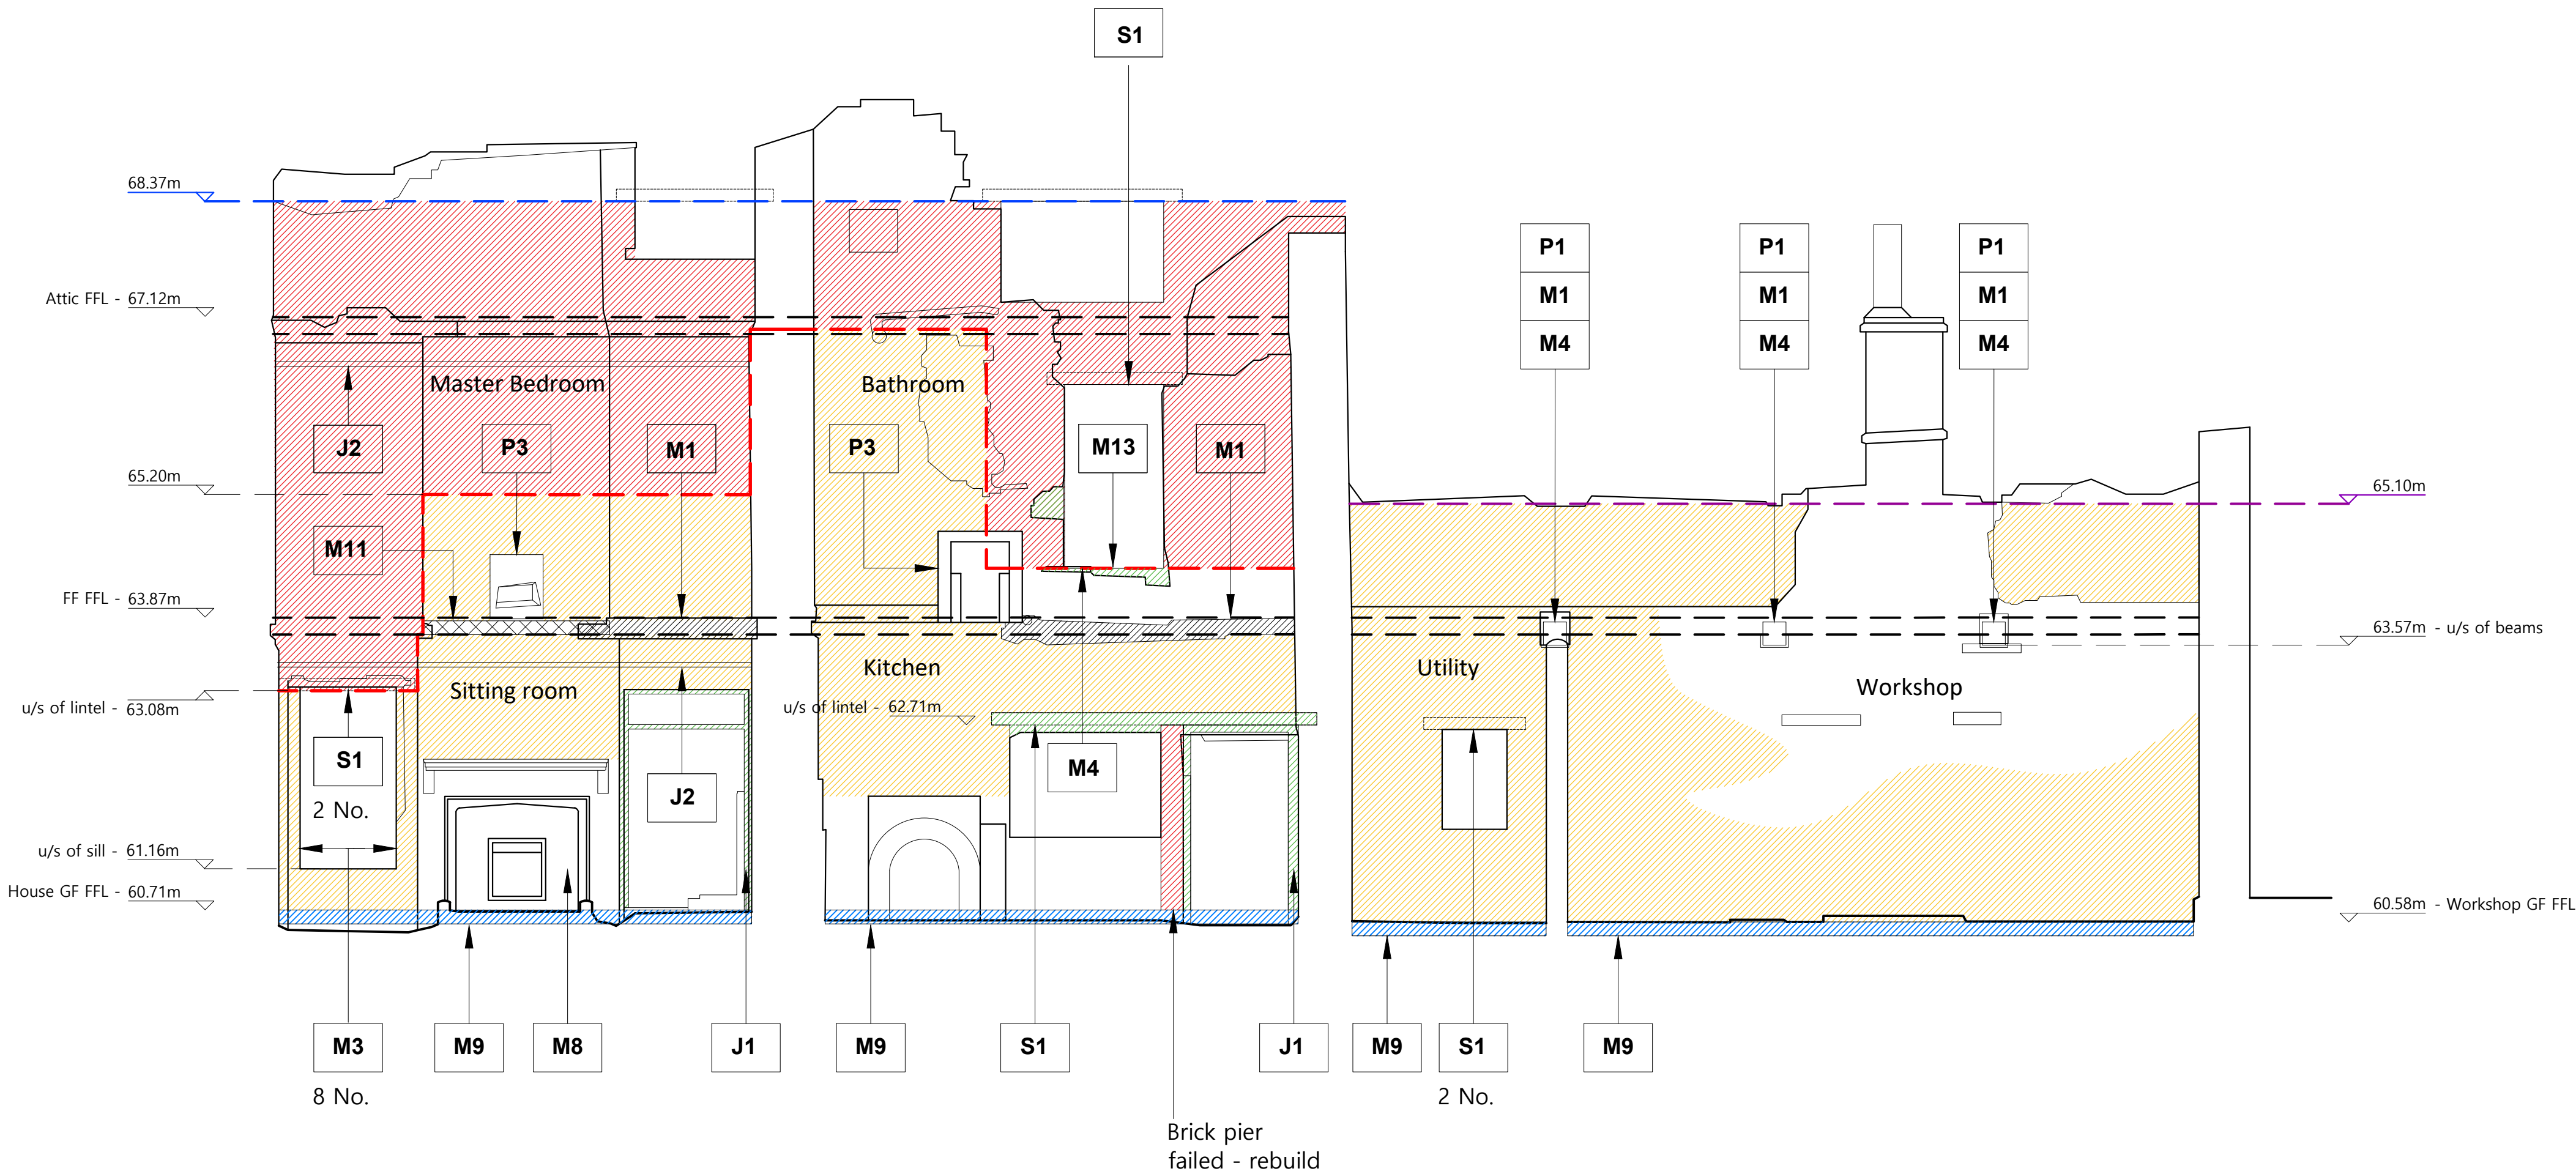

1.0 IE2 - Internal West Elevation

Key

- Line of Rebuild

House u/s of wall plate


Workshop u/s of wall plate

NOTES

Drawings are based on survey data and may not accurately represent what is physically present. Scale for planning purposes only. All dimensions are to be verified on site before proceeding with the work.

All dimensions are in millimeters unless noted otherwise.

James Mackintosh Architects shall be notified in writing of any discrepancies.

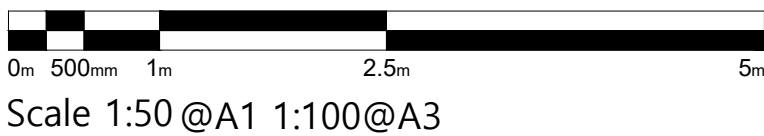

- Nov25 AS JPM First issue

ISSUE DATE DRAWN CHECKEDDESCRIPTION

JAMES
MACKINTOSH
ARCHITECTS

DESIGN / CONSERVATION / HISTORIC INTERIORS

E. studio@jmackintosh.com
T. 01608 692310 W. www.jamesmackintosharchitects.com

PROJECT Idover Demesne Farm

CLIENT Vaughan Consultancy

DRAWING STATUS Planning/LBC

DRG TITLE IE2 Internal West Elevation Repairs

JOB/DRG No. 381 / 312

SCALE 1:50@A1 1:100@A3 REVISION 0