

Site Location Plan - Scale 1:1250



Existing North (Front) Elevation - Scale 1:100

Existing West (Side) Elevation - Scale 1:100

Existing South (Rear) Elevation - Scale 1:100


Existing East (Side) Elevation - Scale 1:100



Existing Block/Roof Plan - Scale 1:200




Proposed Block/Roof Plan - Scale 1:200

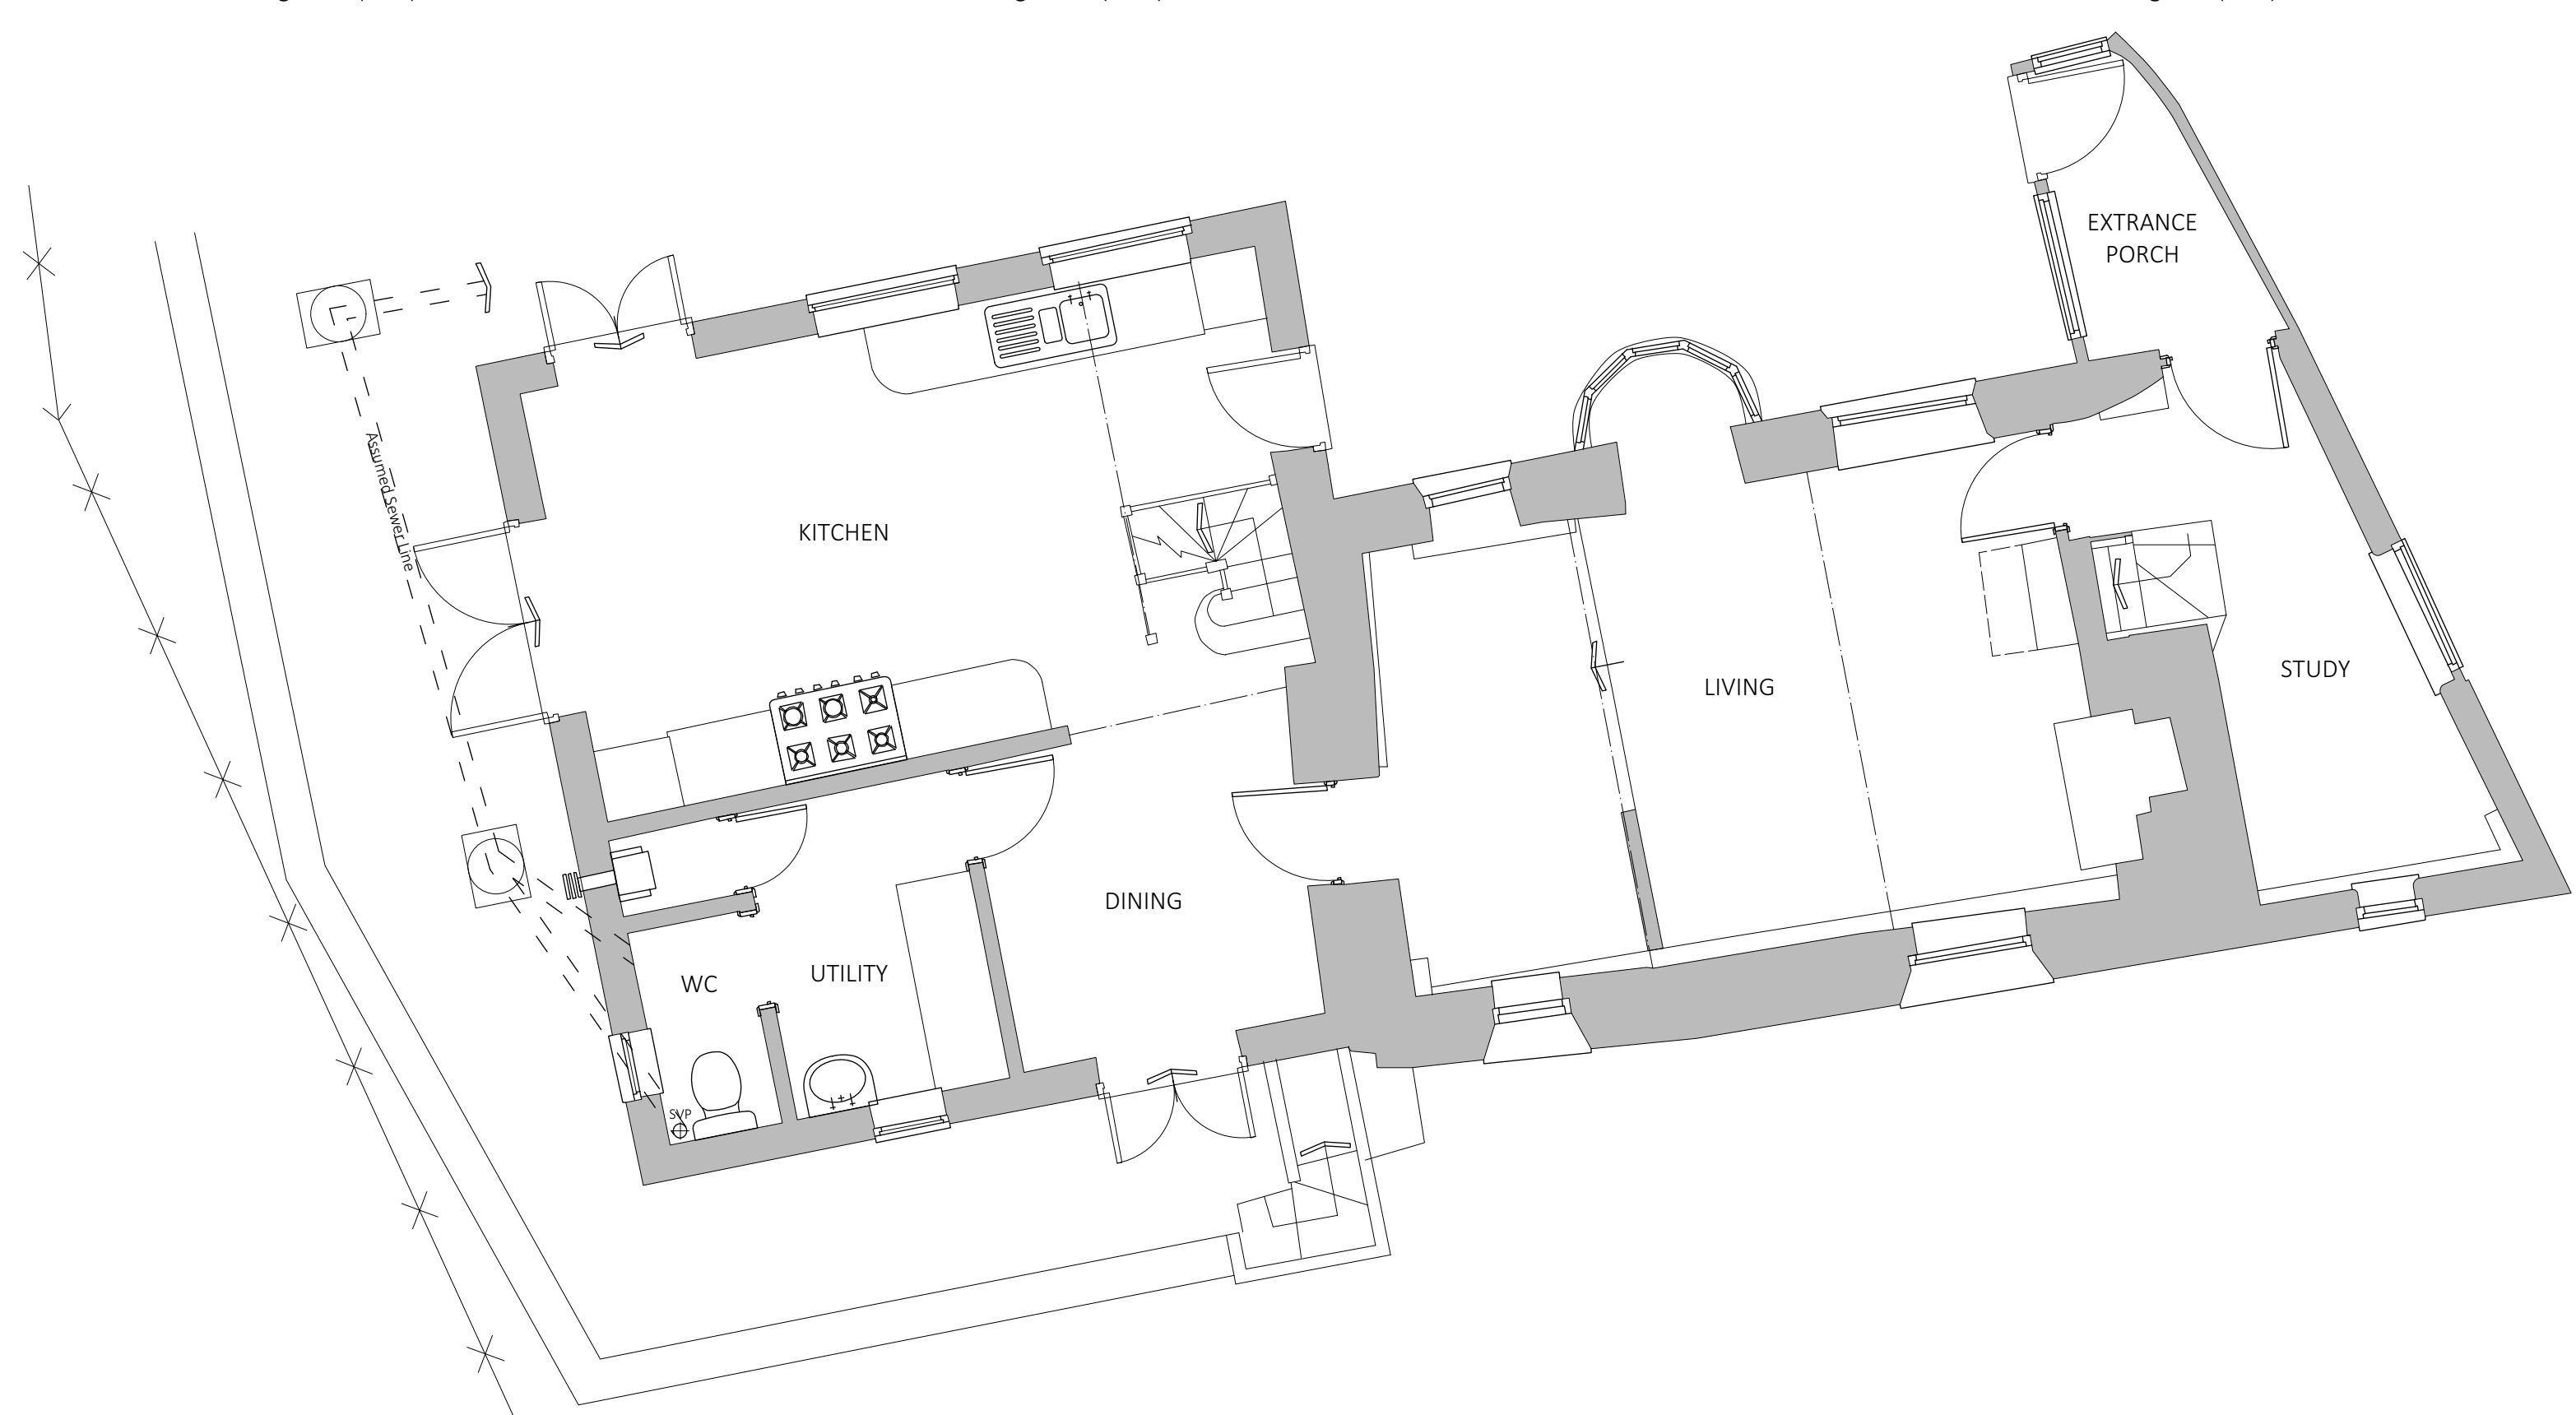


Existing Ground Floor Plan - Scale 1:50

Proposed materials



Walls

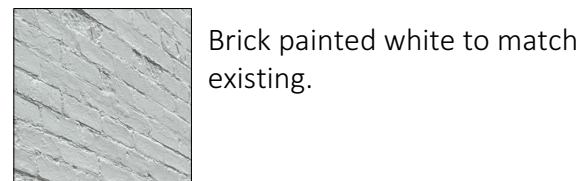

Roof

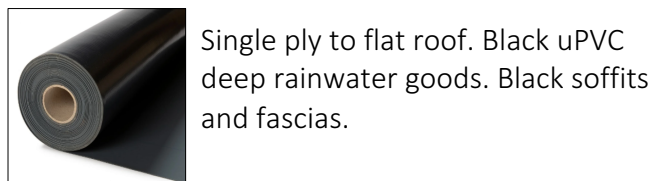

Doors & windows

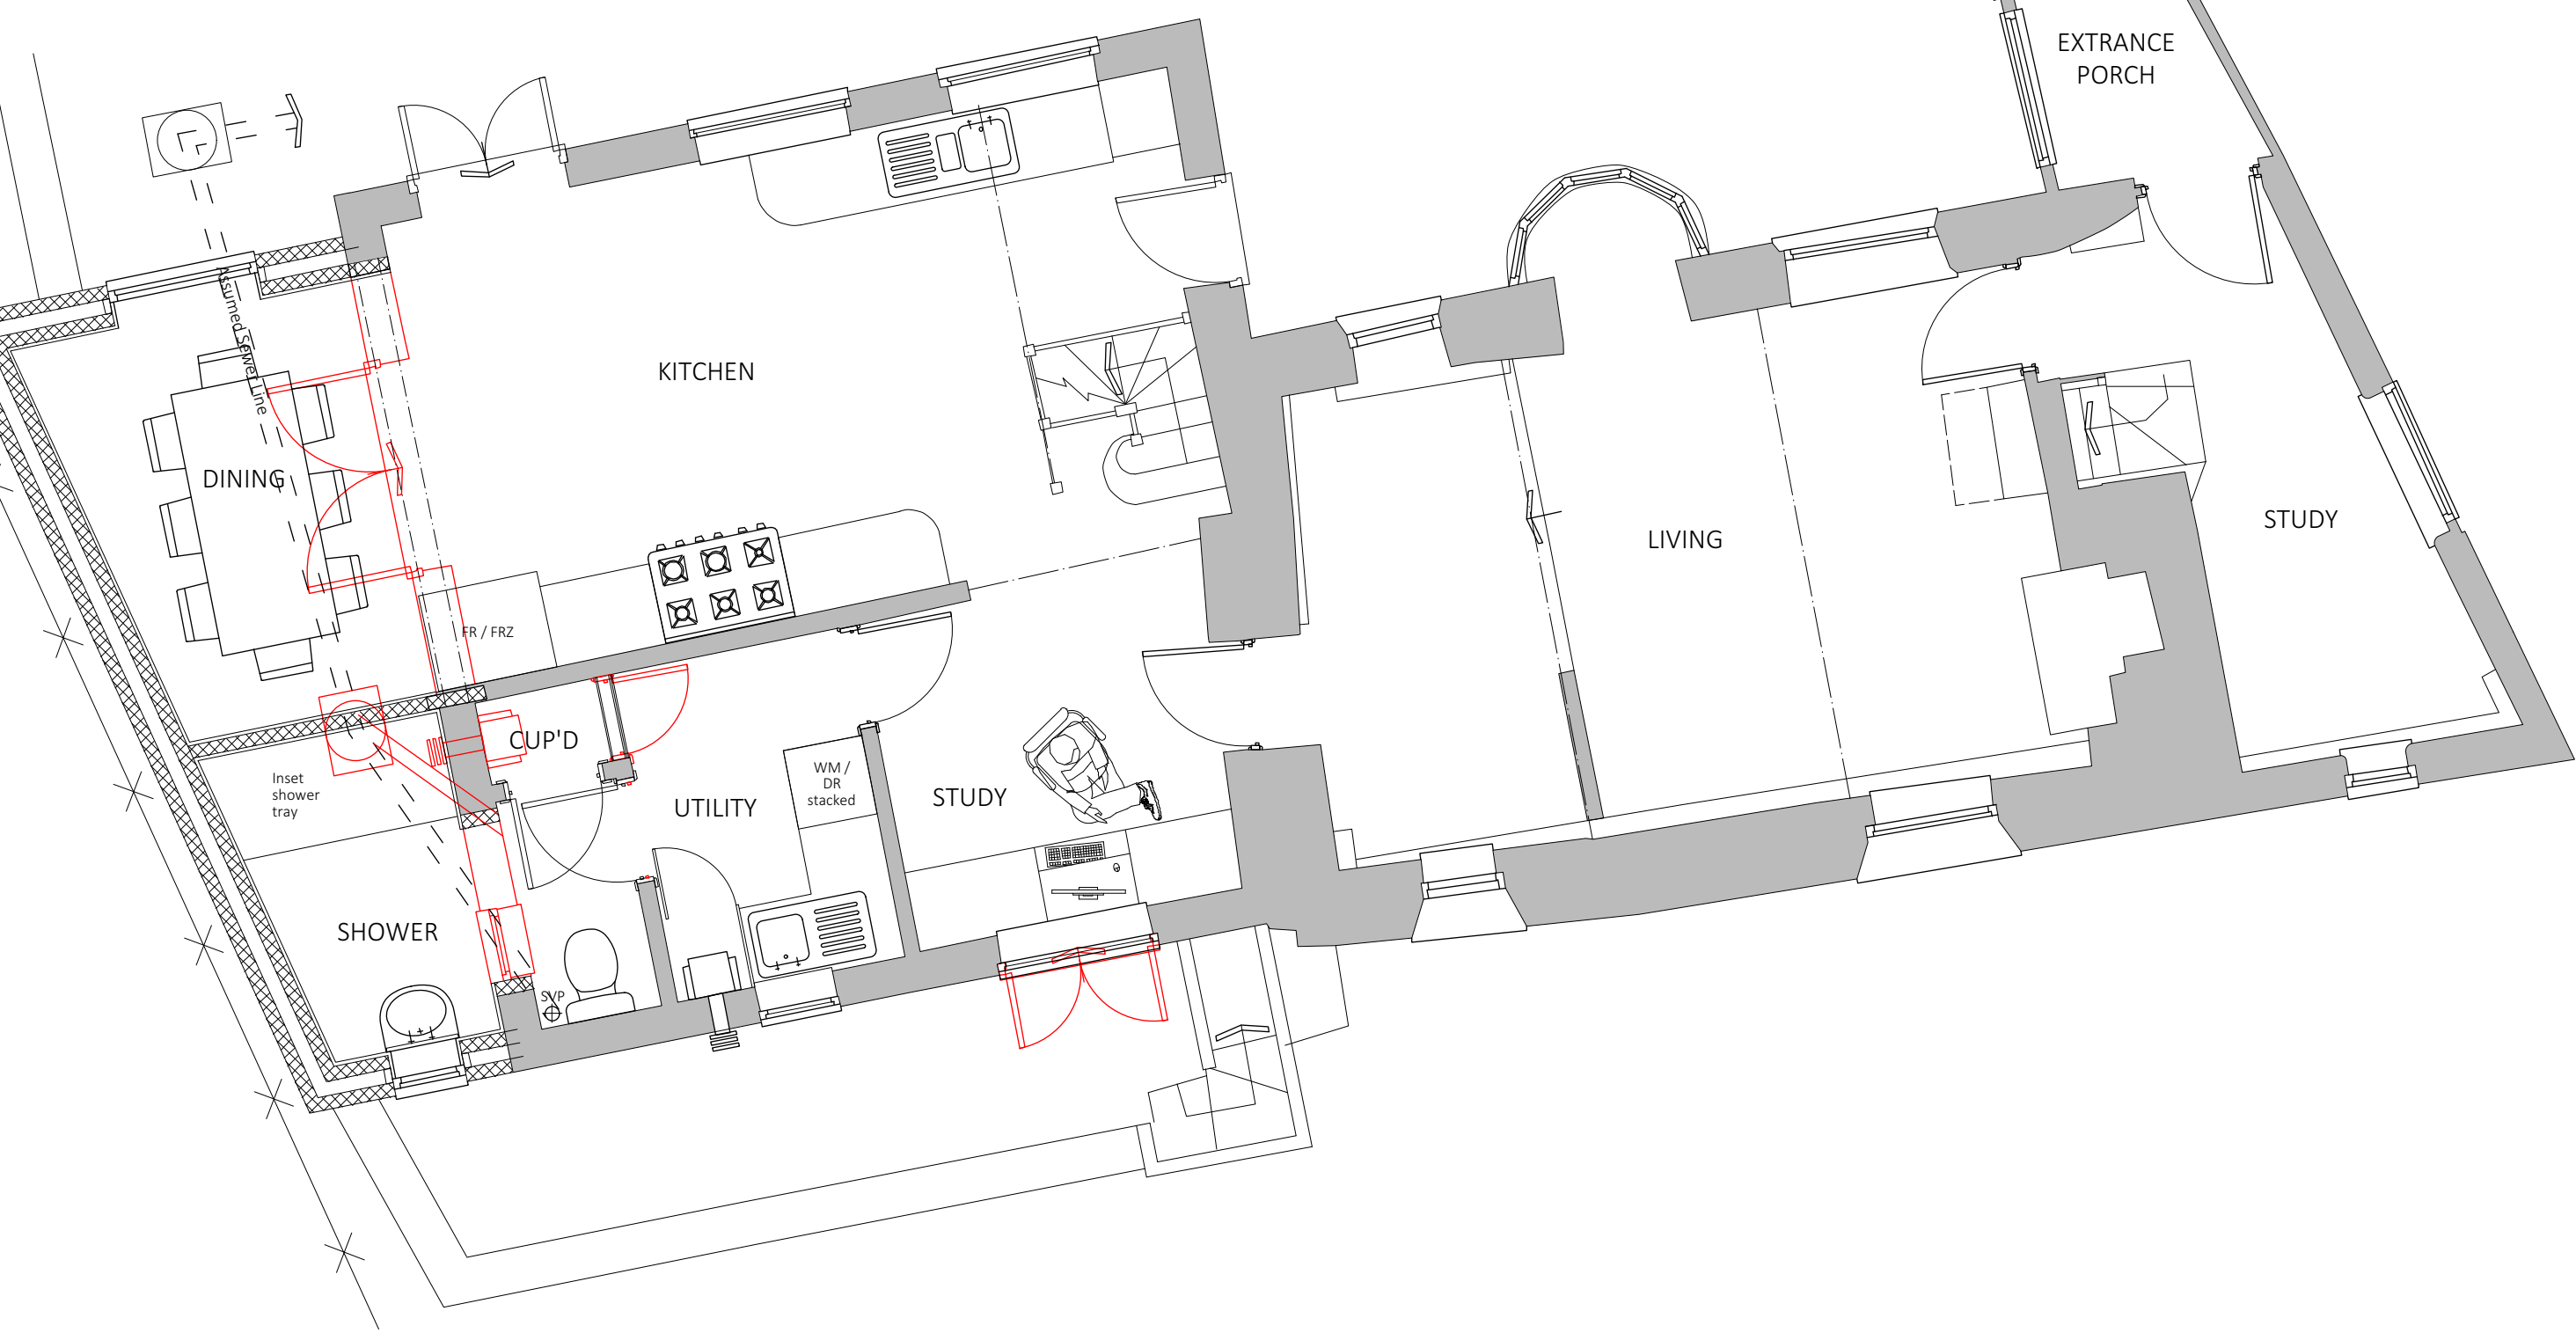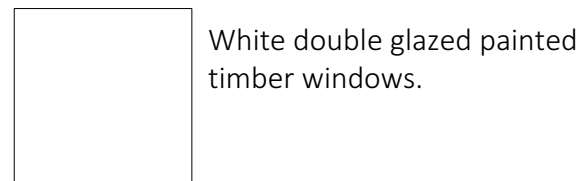


Proposed Ground Floor Plan - Scale 1:50



Proposed North (Front) Elevation - Scale 1:100

Proposed West (Side) Elevation - Scale 1:100

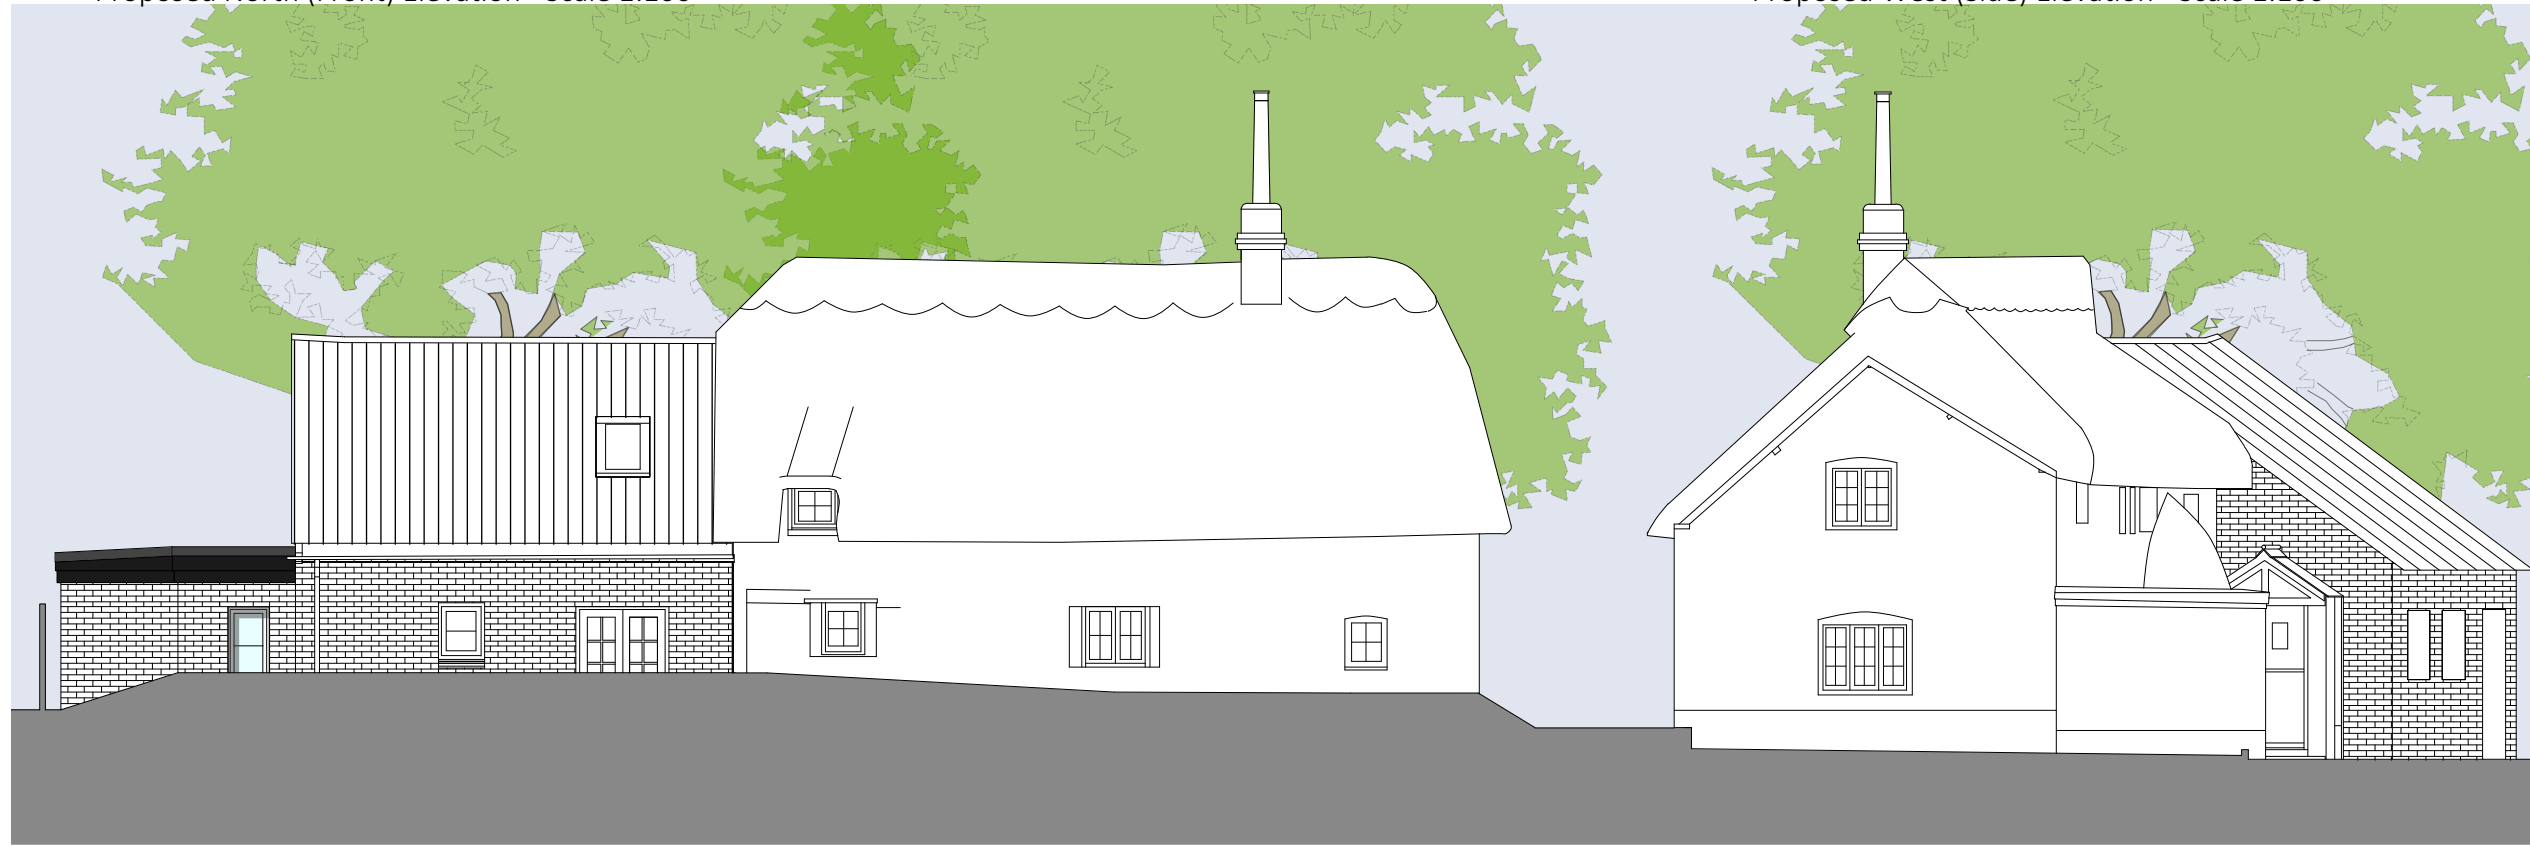


Proposed South (Rear) Elevation - Scale 1:100

Existing East (Side) Elevation - Scale 1:100 - No Change

Notes

- * These drawings are for planning & building regulations approval only.
- * Any works carried out prior to the necessary approvals being granted are carried out at the clients own risk.
- * These drawings are copyright and their use or reproduction without the written permission of Poulsom Architectural Design and Planning Services is prohibited.
- * Party Wall - where work involves alterations to a party wall or works close to a boundary, it is the owners responsibility to comply with the necessary notices etc. required by the Party Wall Act, 1996. Notices to be served at least two months before work commences.
- * General Notes - The contractor must comply in all respects with current building regulations & relevant building standards & practice whether specifically stated on this drawing or not.
- * Before the start of work all site measurements, angles & levels must be checked by the contractor in the event of any inaccuracies on this drawing no liability or responsibility will be accepted once work has started.
- * Only the materials on this drawing are to be used. Any substitutions must be of a similar quality & standard as that stated. All materials are to be used in accordance with manufacturers instructions unless otherwise directed.
- * All construction projects large and small are subject to the CDM Regulations (2015). If the development will be for a domestic Client or less than 30 days in duration then the responsibility for Health and Safety is then passed onto the Main Contractor. In all cases the Client may devolve the responsibility to a CDM Planning Supervisor, who will act on the Clients behalf. Please refer to Planning Supervisor for advice.
- * Before starting work you need to check if any asbestos is present, in Commercial properties there should be a plan/register - [Ask to see it](#). You need to check that the plan covers the area of the building that you will be working in and if you are doing refurbishment work that it includes a survey that tells you what types of asbestos is present and its condition. If there is no Register or survey or the report is not clear - [Do not start work](#).

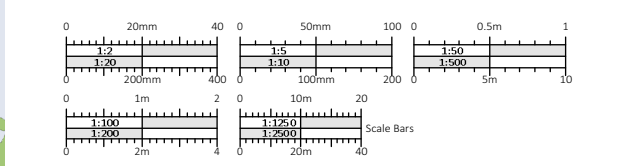

check all dimensions on site. this drawing is only to be used on the site for which designed all materials specified are subject to confirmation on site prior to work commencing. figured dimensions and levels to be used. any inaccuracies must be notified to Poulsom Architectural Design and Planning Services. email enquiries@poulsom.co.uk

this drawings in copyright ©	
PRELIMINARY	TENDER
PLANNING	✓ CONSTRUCTION

Revision Description
Rev. 02.12.25 Rear extension removed and side extension added.



Drawing No. 359/101 Rev. a

Client Name - Mr & Mrs Brumwell Scale - 1:50, 1:100, 1:200 & 1:250 @ A1

Site - Rose Cottage, Stanton St Bernard, Wiltshire Date - September 2025

Drawing Title - Site location plan, existing and proposed drawings Drawn - RP