




south elevation



north courtyard elevation



east courtyard elevation

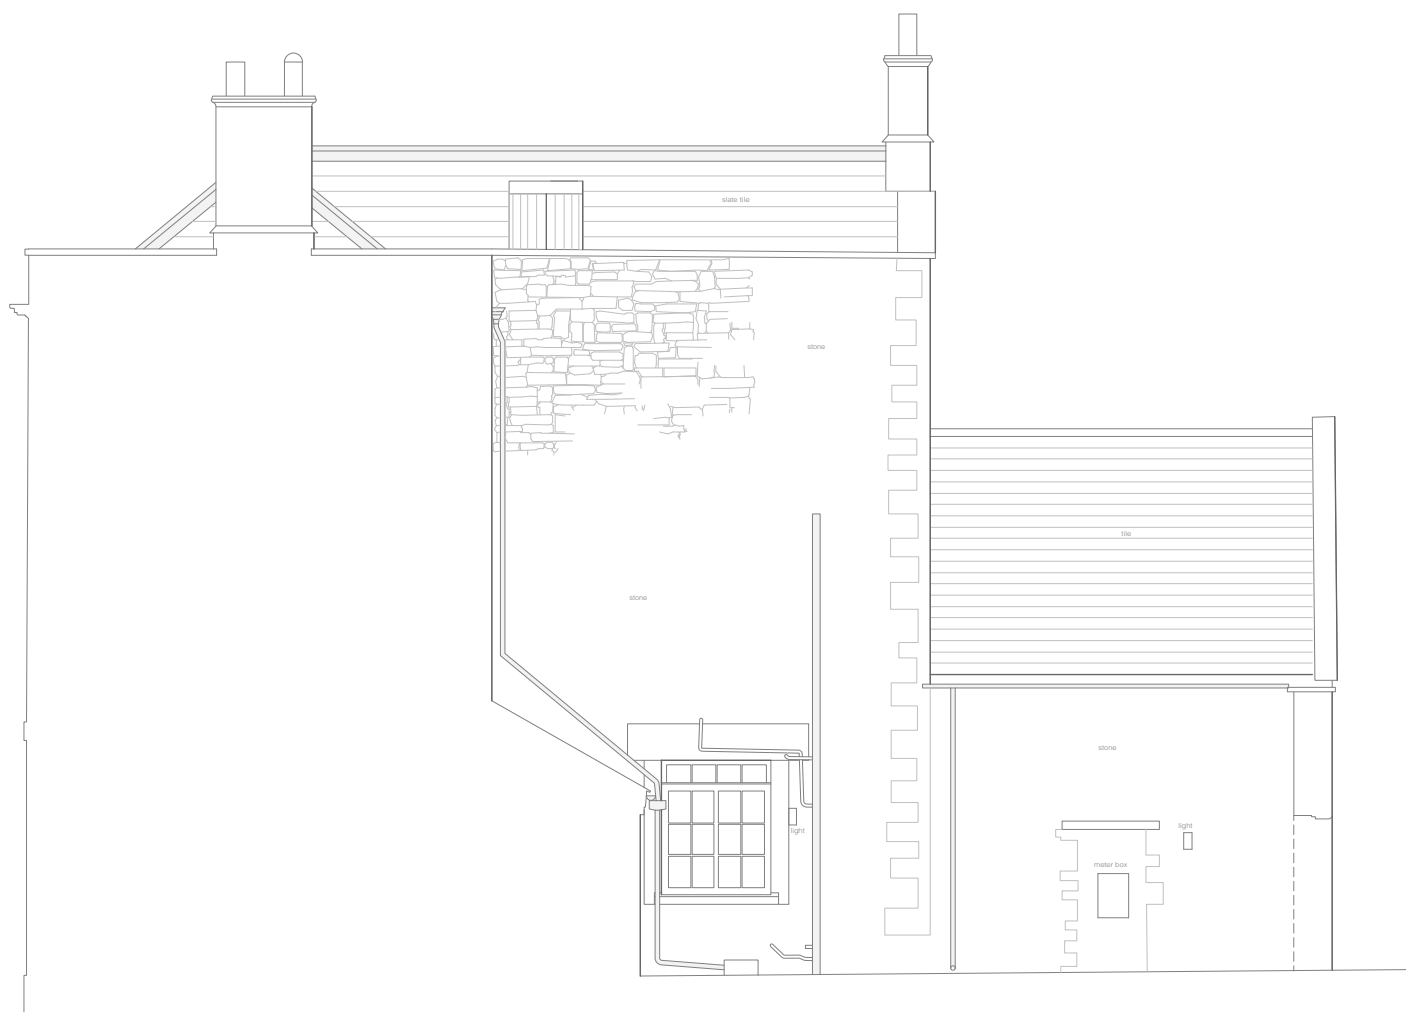

east courtyard elevation




north elevation



west elevation



west courtyard elevation

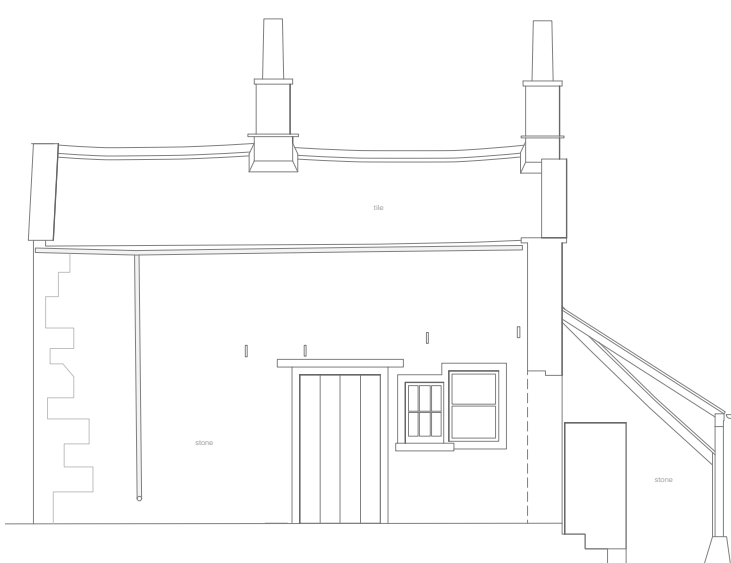

south courtyard elevation

Survey supplied by: South West Surveys Ltd.

GENERAL NOTES:

1. This drawing is to be read in conjunction with consultants other documents and drawings
2. Check site conditions prior to commencement of work
3. Discrepancies must be reported directly to the Designer
4. Do not scale off this drawing - use figured dimensions only

Rev: Date: Notes:



Plough Cottage, West Kingston, Wiltshire, SN14 7JE
Office: +44(0)1225 220 280 | Email: info@landmarkofbath.co.uk
www.landmarkofbath.co.uk

Project
Home Farm House, Upper North Wraxall, SN14 7AG

Client
James & Helena Fisher

Title
Elevations

DWG No.	JHF-E1	Revision	00
Scale	1:100	Paper Size	A1
Date	28 / 02 / 2022	Drawn By	JW

COPYRIGHT LANDMARK OF BATH, 2022