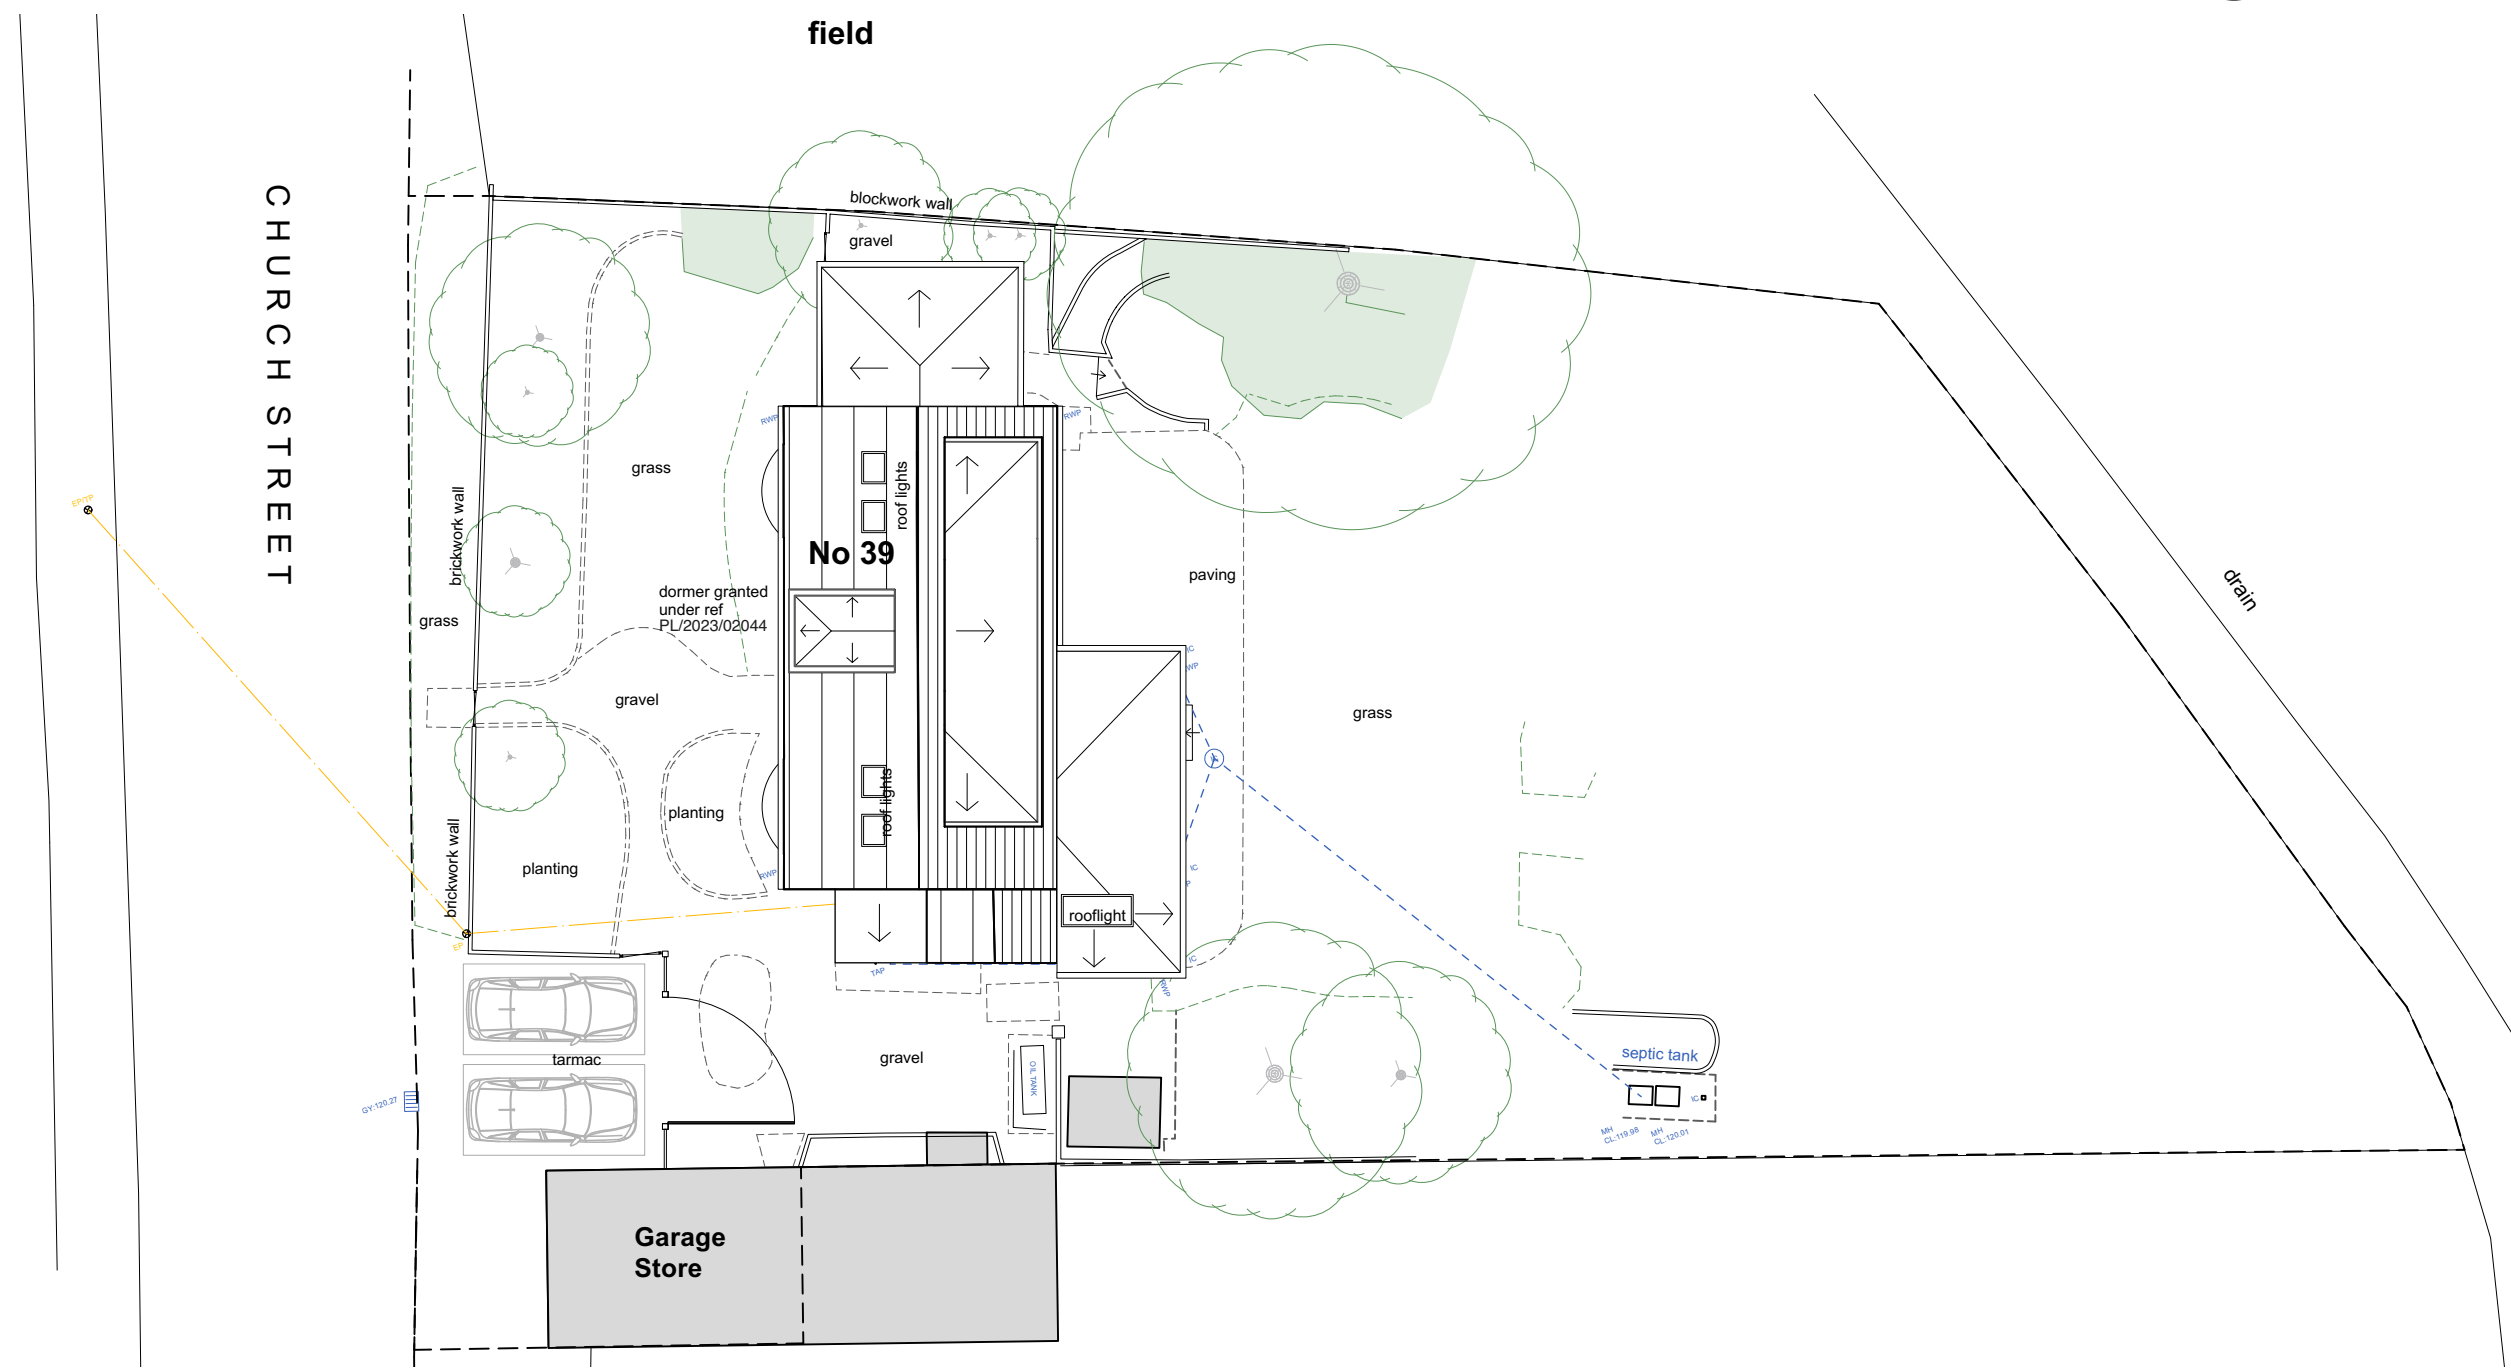


Rosamund Leverett Architects Ltd.
19 Butt Street, Ludgershall, SP11 9QQ
Reg No. 11092843 in England & Wales
t: 07879007946 e: ros@leverettarchitects.co.uk

Project : 39 Church Street
Great Bedwyn
Extension & Alterations
Sheet Title : Proposed Site Plan

Scale : 1:200 @ A3
Date : March 2024
Drawing : 2216/01_205
Rev : B