



Materials


1. Natural slate
2. Facing brickwork
3. Painted timber doors
4. Timber weatherboarding
5. Single ply membrane
6. PPC Aluminium guttering
7. PPC Aluminium windows and doors
8. Smooth render
9. Rooflight

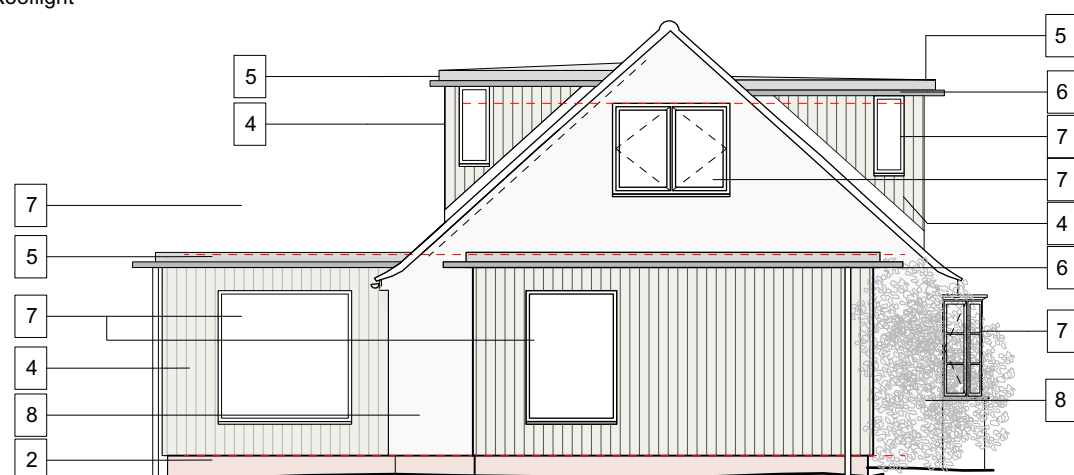

North Elevation

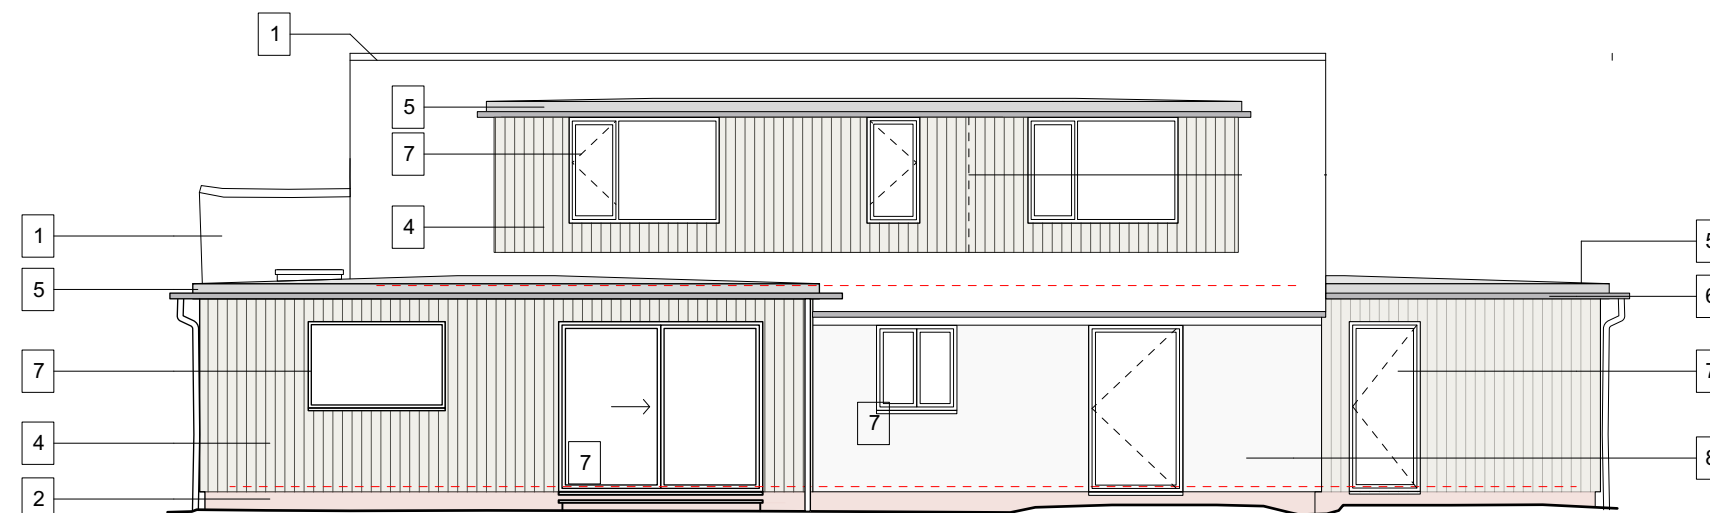

East Elevation

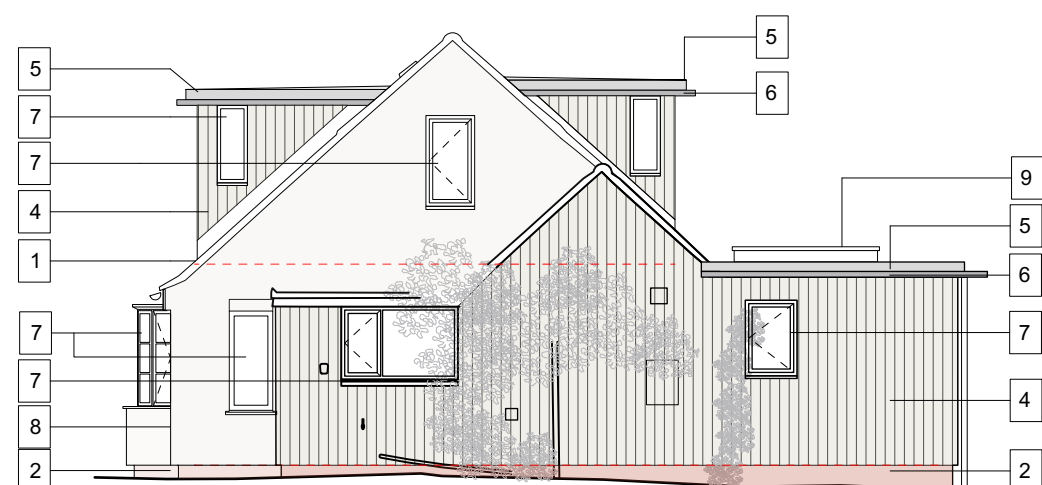

South Elevation



West Elevation



Rosamund Leverett Architects Ltd.
19 Butt Street, Ludgershall, SP11 9QQ
Reg No. 11092843 in England & Wales
t: 07879007946 e: ros@leverettarchitects.co.uk

Project : 39 Church Street
Great Bedwyn
Extension & Alterations

Sheet Title : Proposed Elevations

Scale : 1:100 @ A3

Date : March 2024

Drawing : 2216/01_208

Rev : B

