


Existing Site Plan

Proposed Site Plan

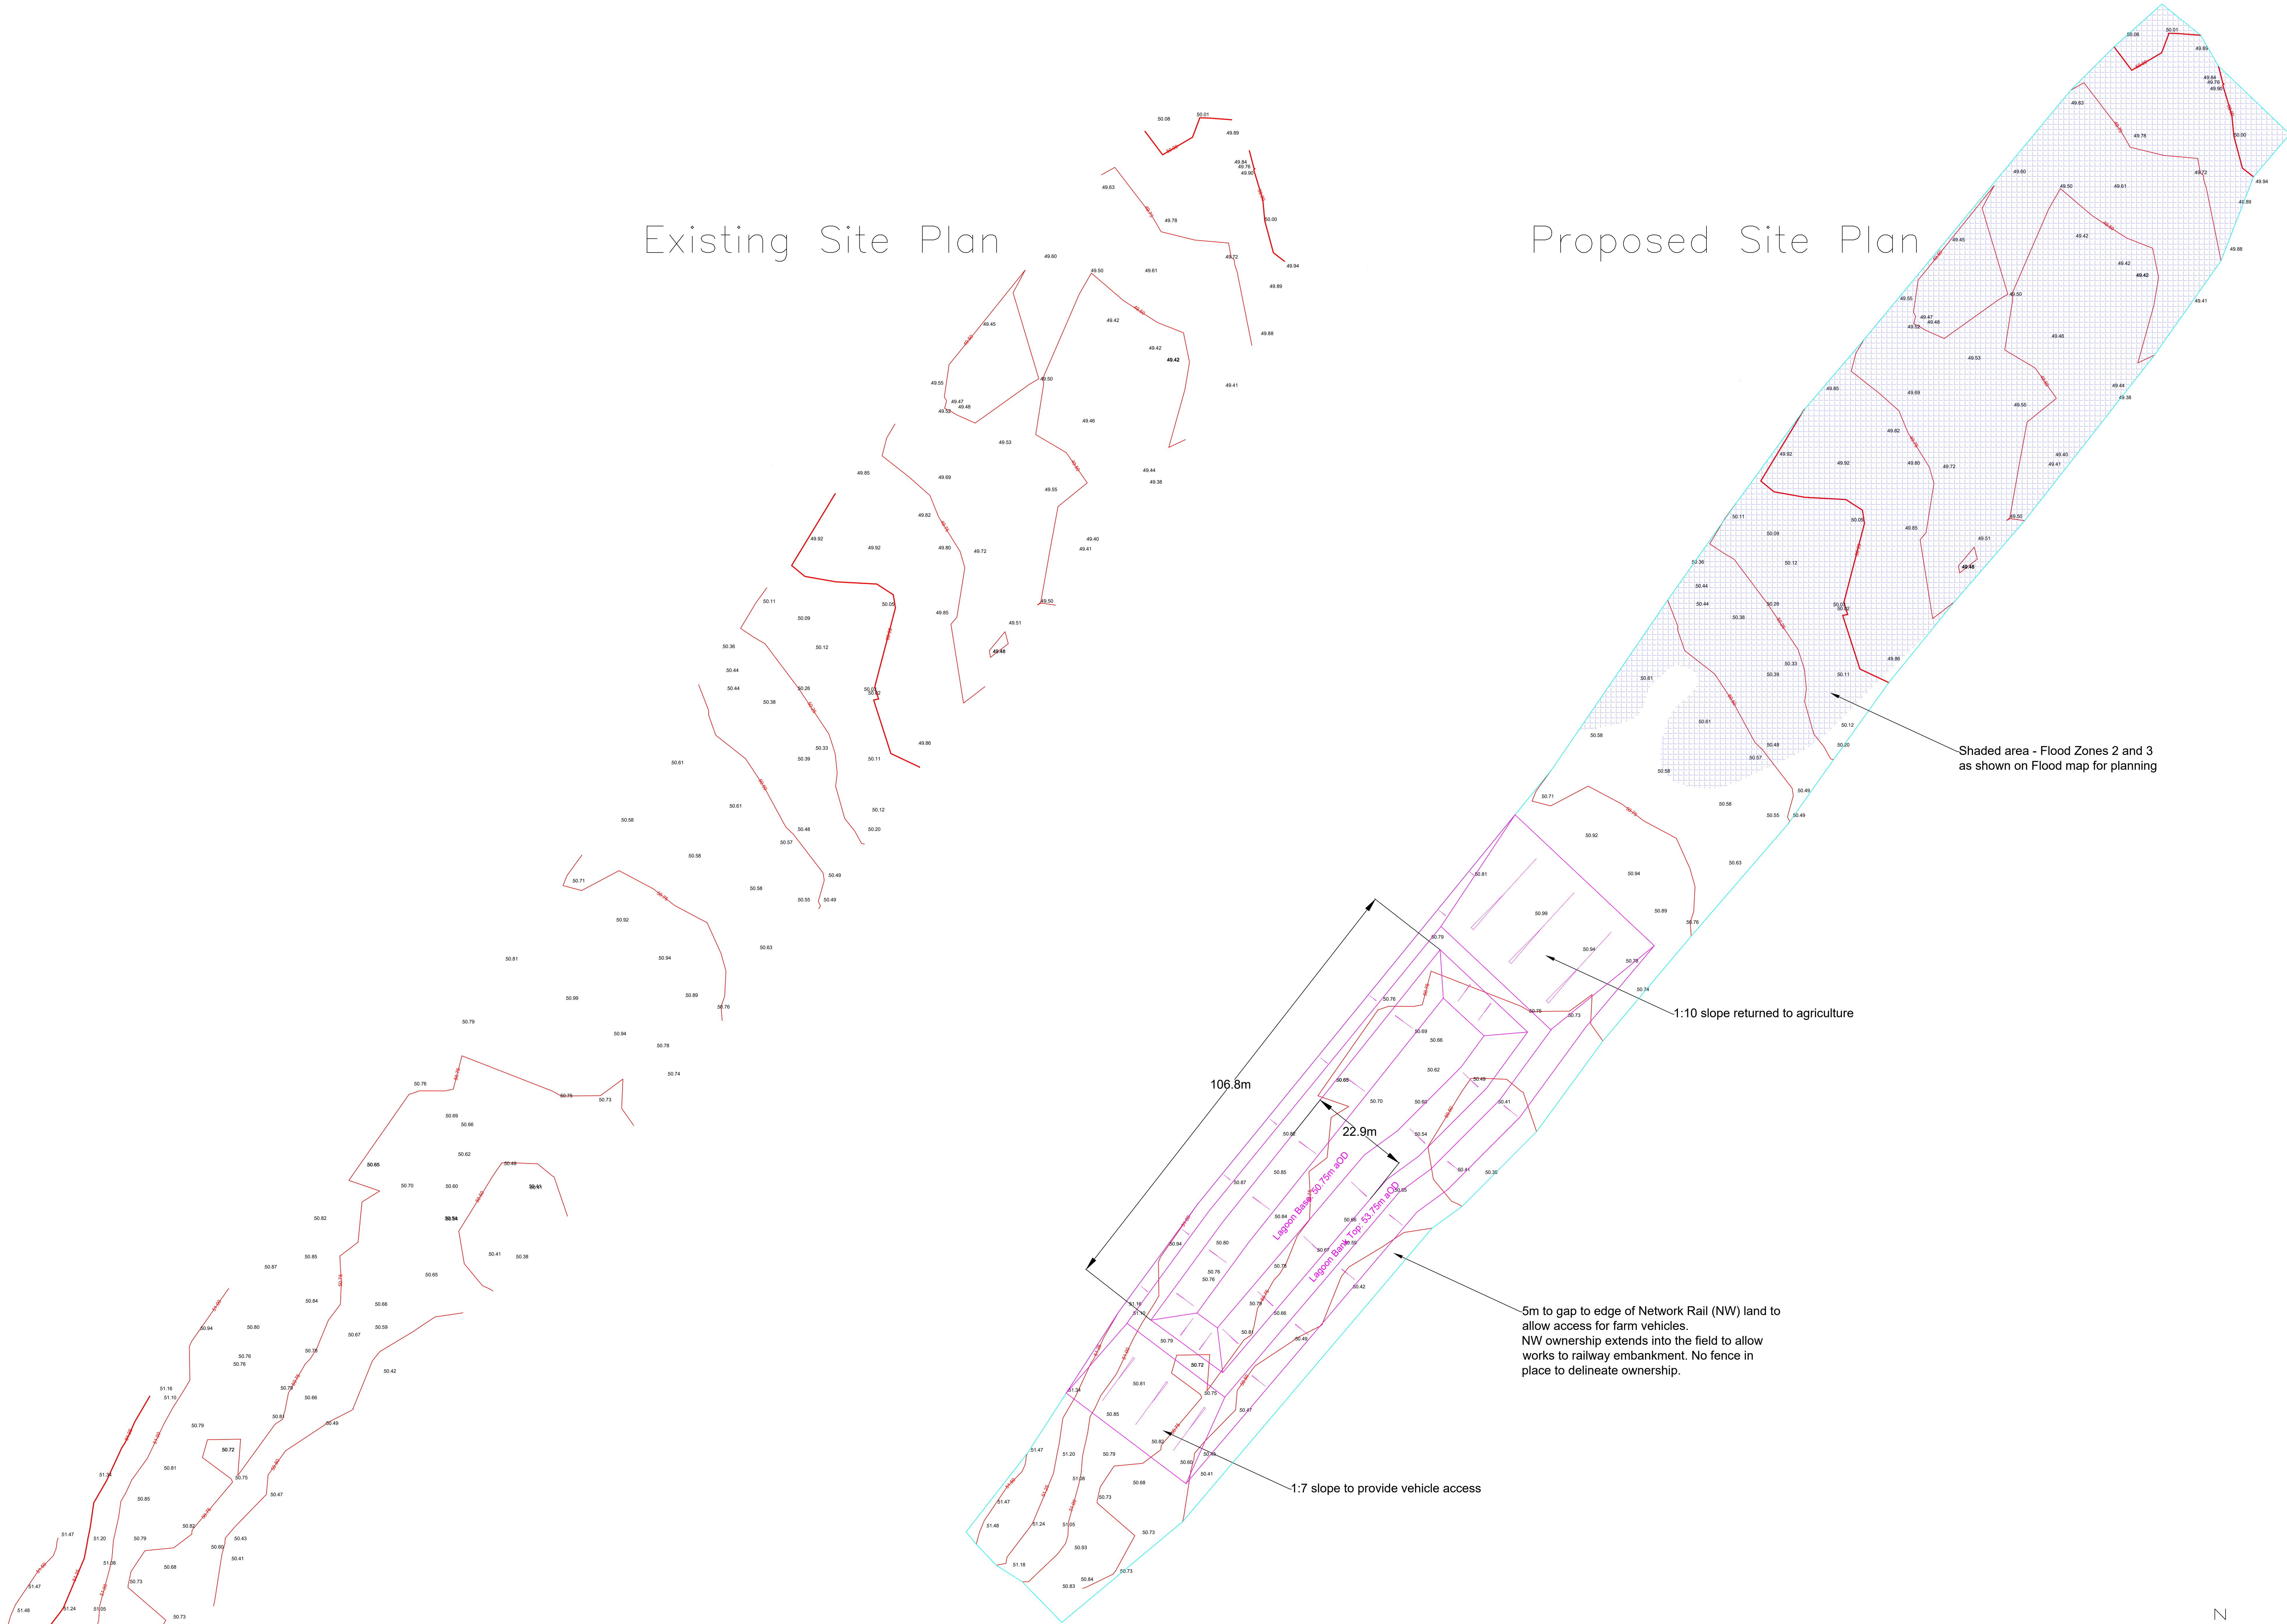

B	Flood adaptation	14/08/2025
A	Initial plan	13/08/2025
Rev.	Comment	Date
Drawing title		
EXISTING AND PROPOSED SITE PLAN		
Contract		
SUTTON LANE FARM		
SUTTON LANE		
SUTTON BENGER		
CHIFFENHAM		
SN15 4LW		
Reading Agricultural Consultants Ltd		
Golf House		
Beechwood Court		
Long Toll		
Worcester		
RG8 0PR		
01491 158432		
www.reading-ag.com		
READING AGRICULTURAL CONSULTANTS		
Ref.	Rev.	
RAC/10629/6	B	
Drawn by	Checked by	
LDSB	AL	
Scales	Date	
1:500@A0	Nov 2025	