




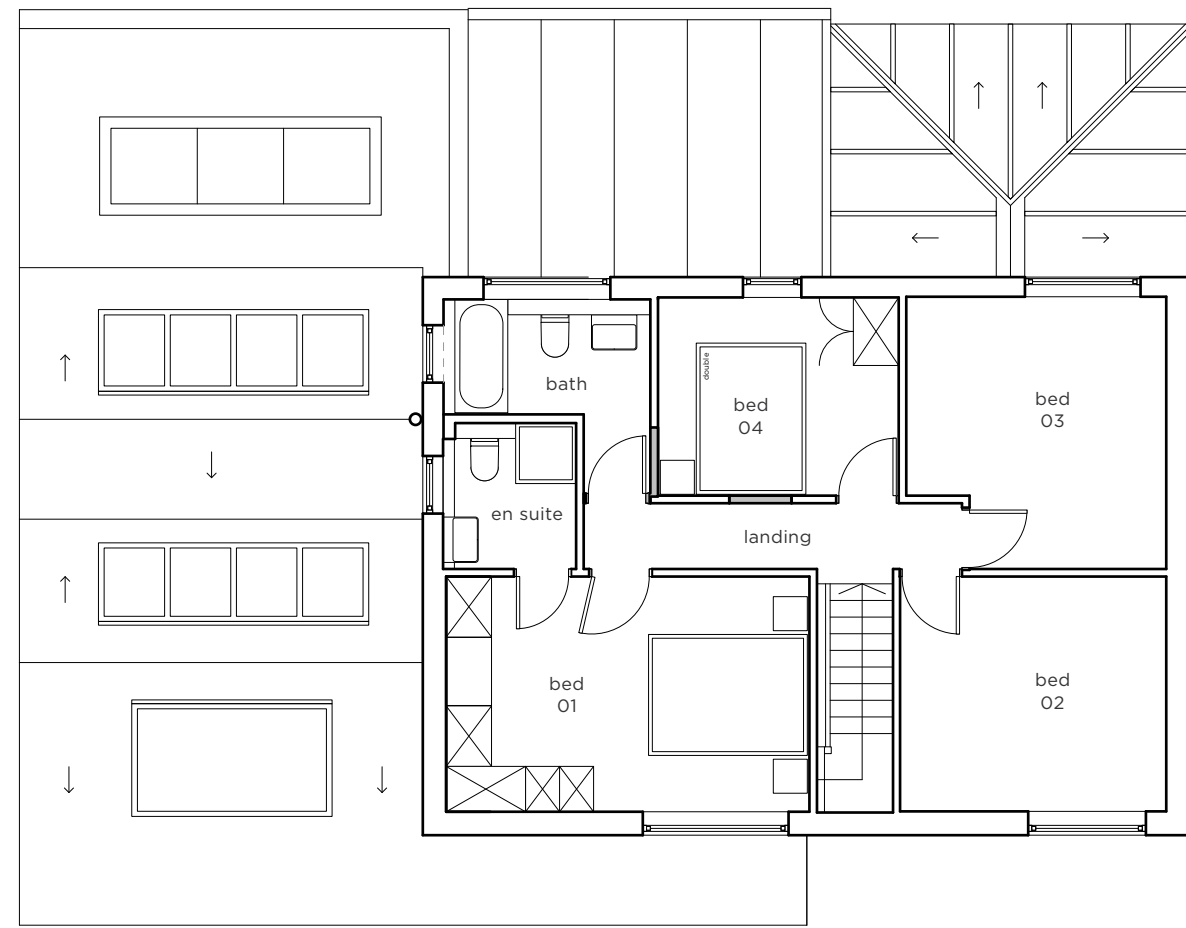

FIRST FLOOR

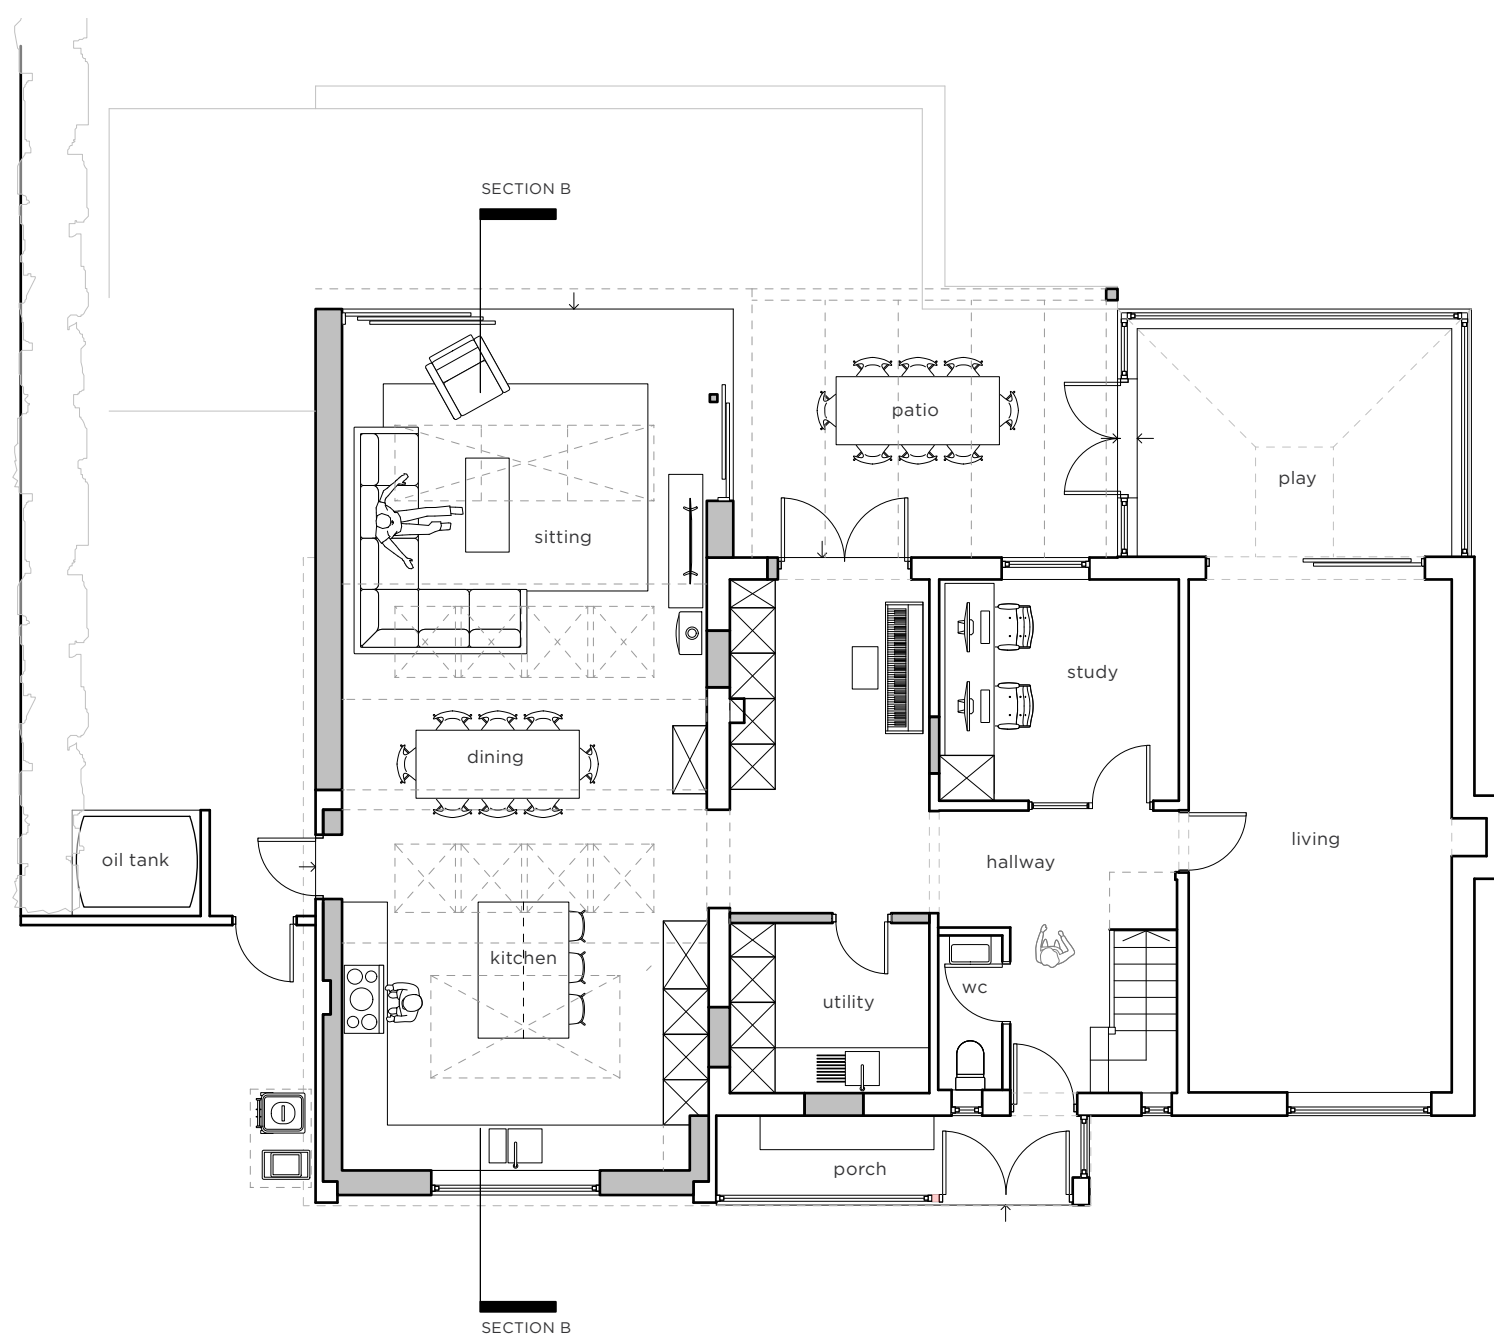


GROUND FLOOR

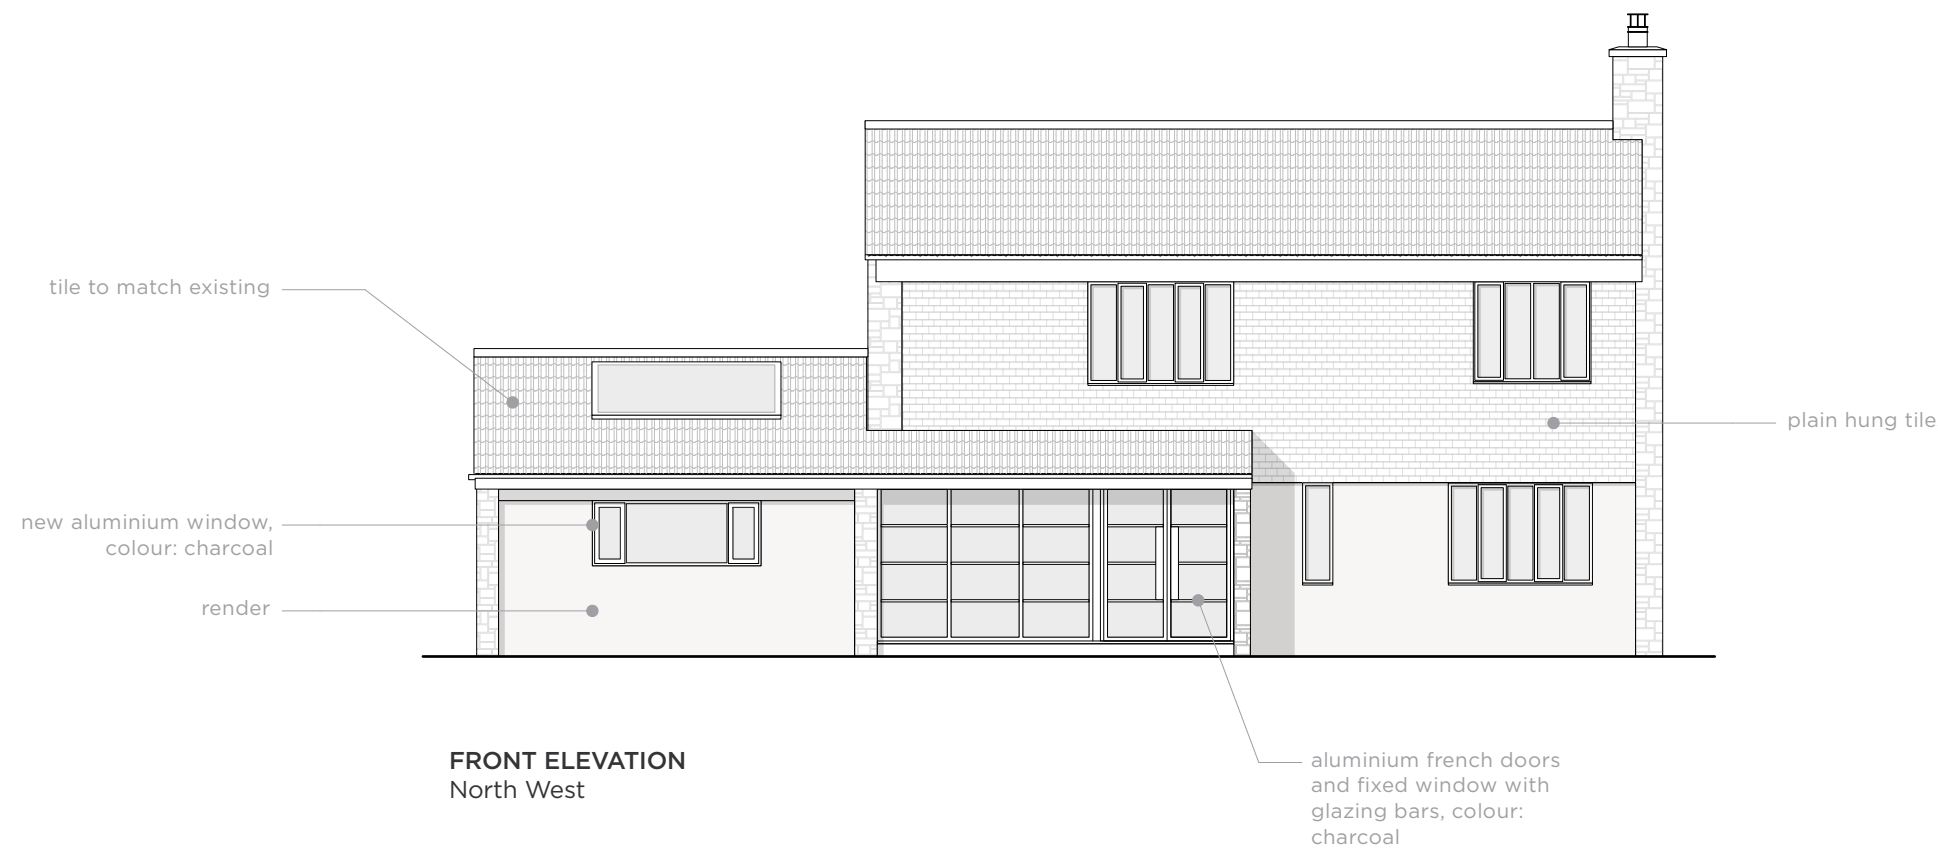


FRONT ELEVATION
North West





SIDE ELEVATION
South West

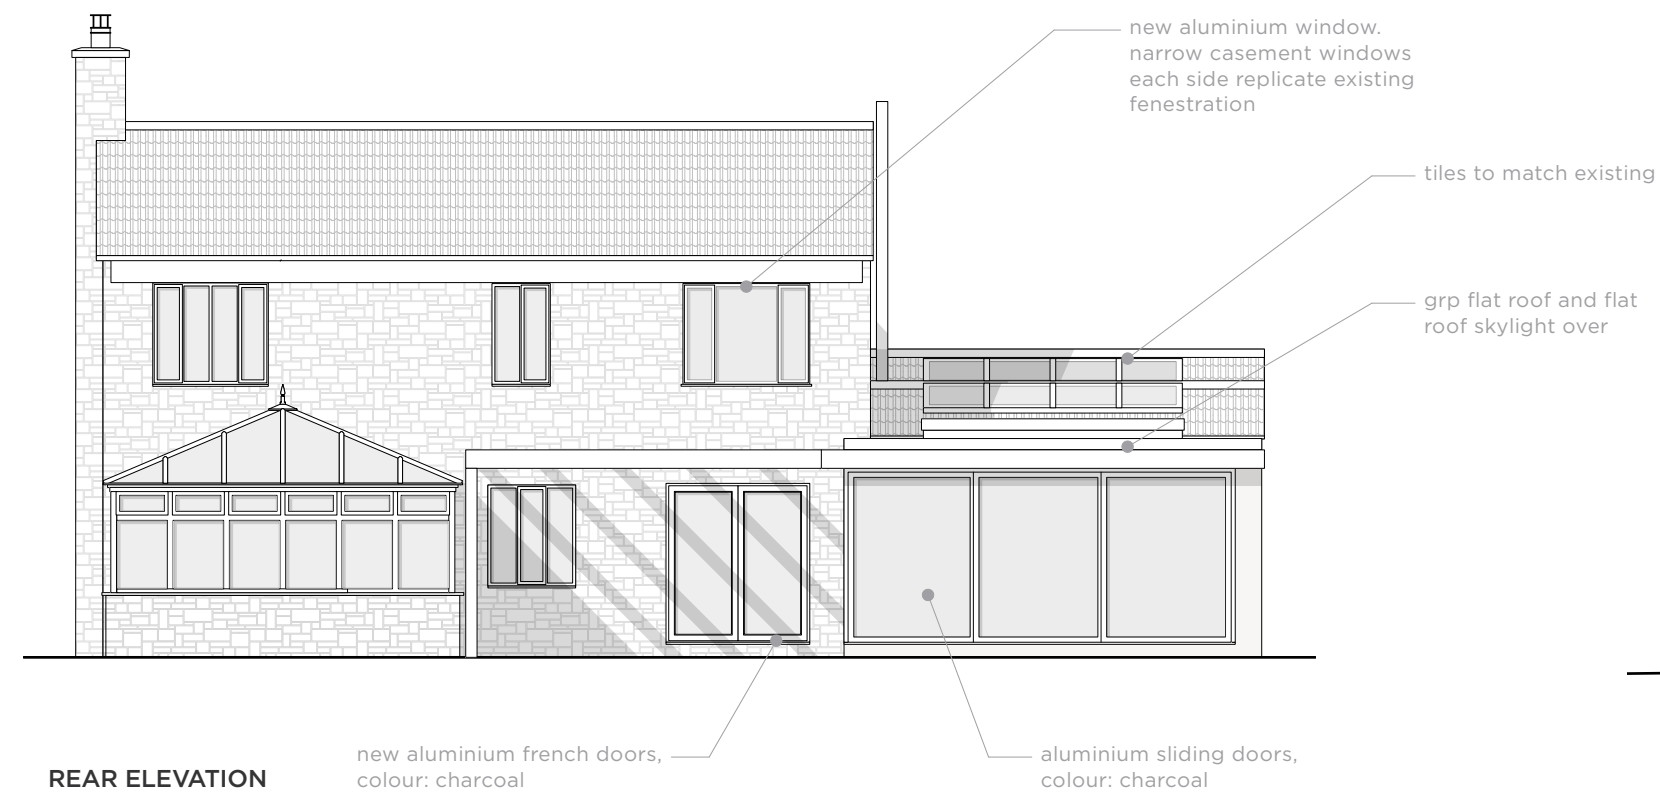

REAR ELEVATION
South East

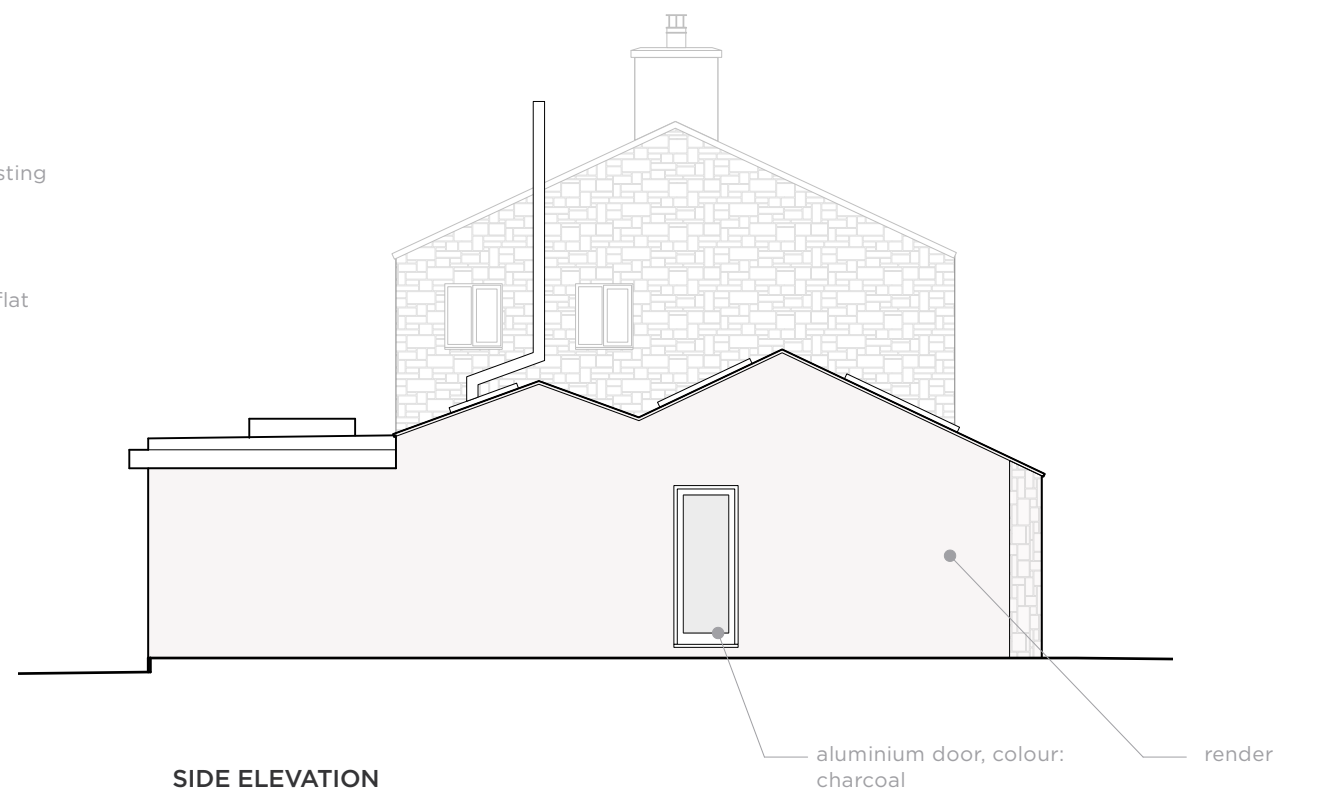

SIDE ELEVATION
North East

 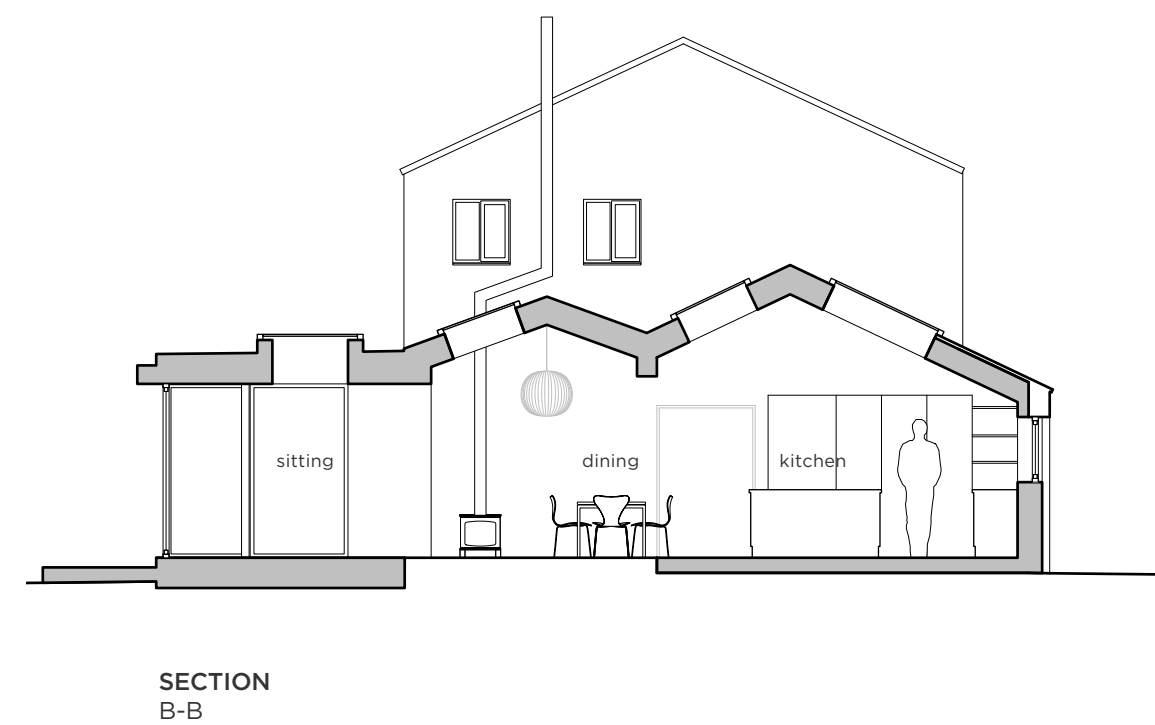

Scale @ 1:100

0m 1 2 3 4 5

moon
DESIGN

Moon Design
106 Whiteladies Road
Clifton
Bristol
BS8 2QW
www.designbymoon.co.uk

project
15 The Grove,
Chelworth,
Malmesbury,
SN16 9SS

date
NOV 2025

scale
1:100 @ A1

drawn ID

drawing title
AS PROPOSED

job / drawing no.

15TG.P03

checked TN

rev - 05.11.25 -