


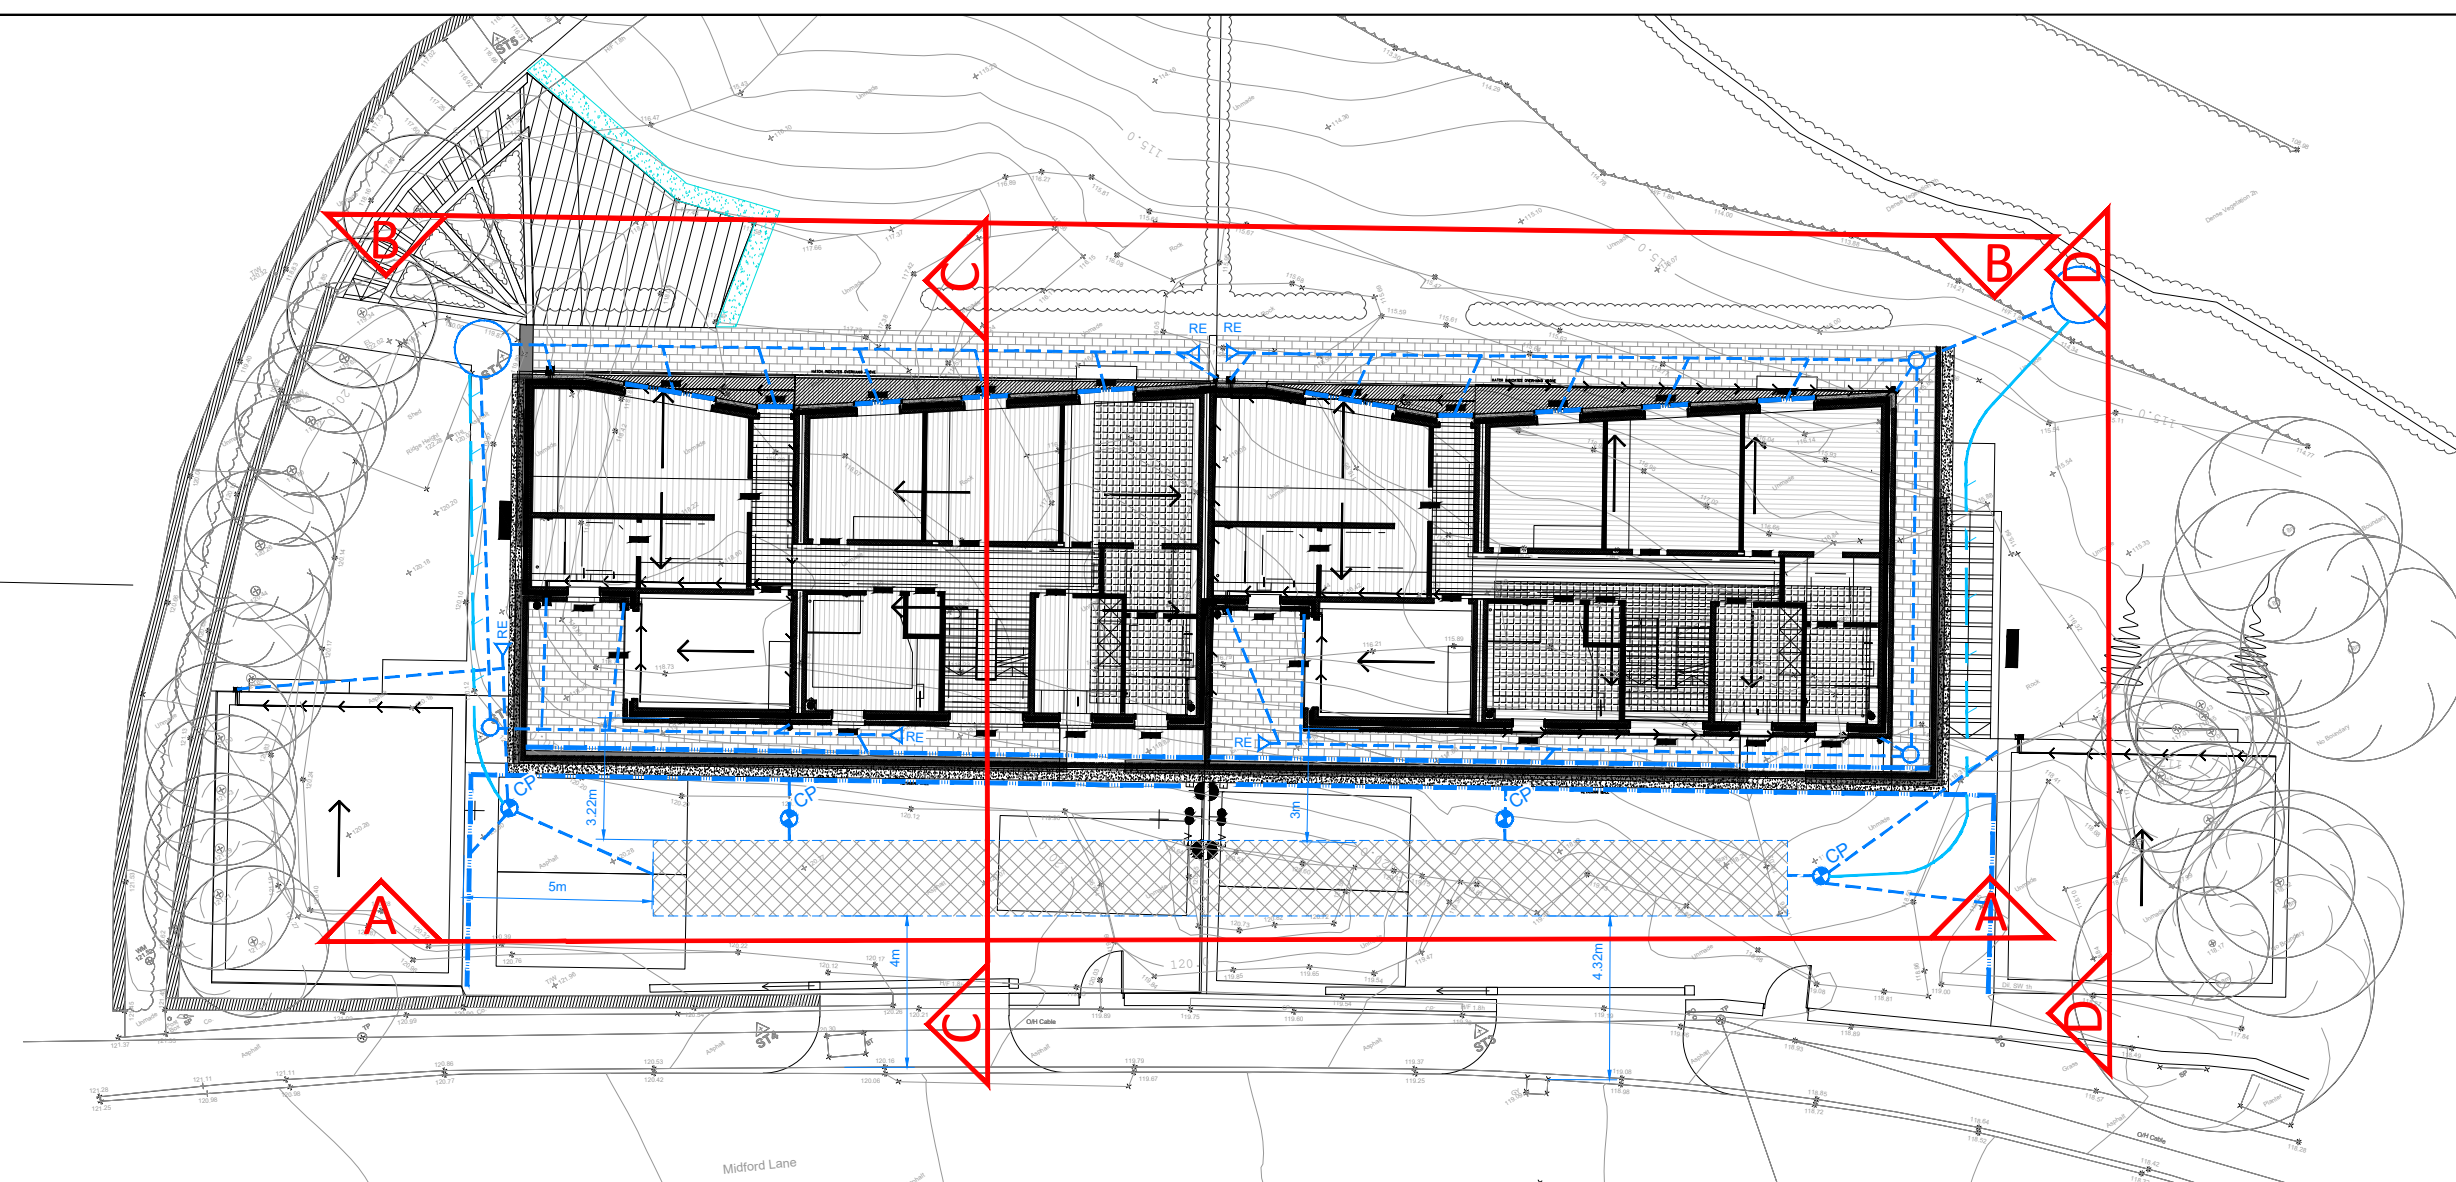


0 2 4 6 8m

Scale: 1:200




0 1 2 3 4m

Scale: 1:100

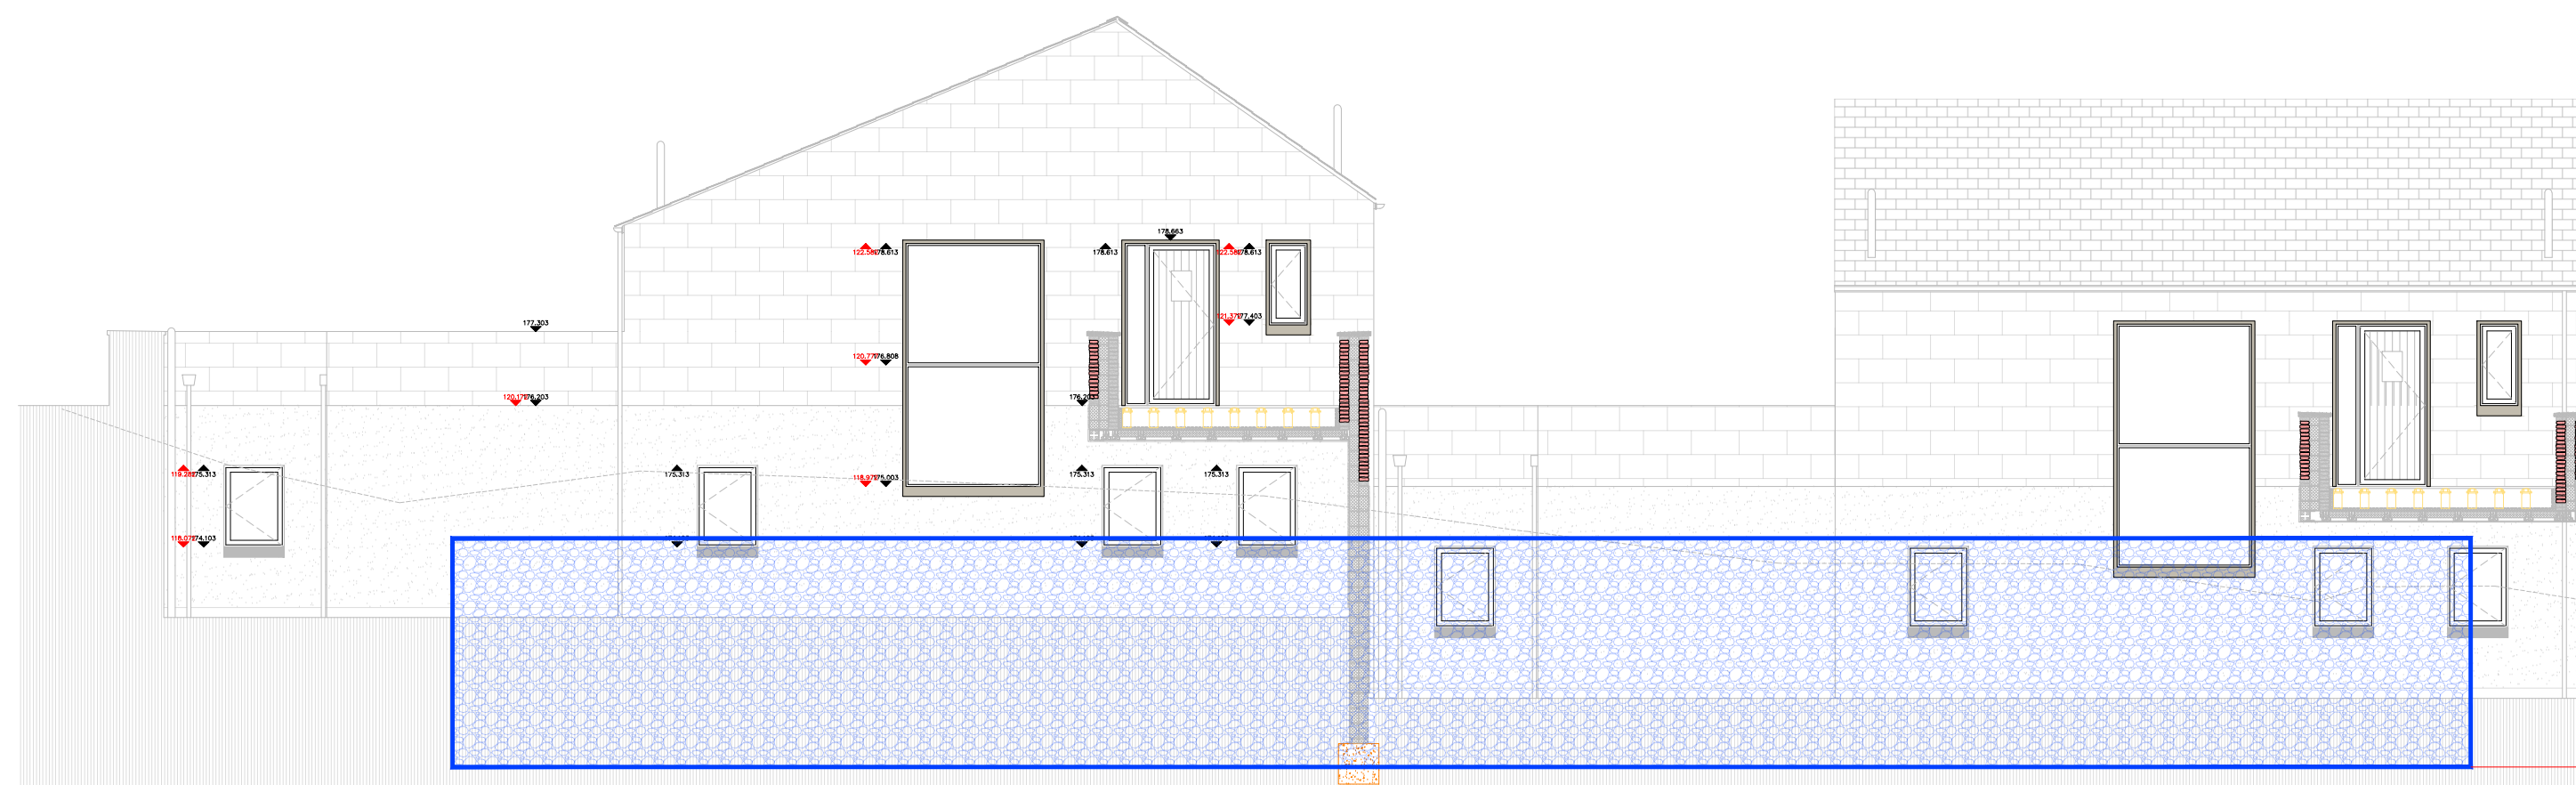


SECTION A-A  
SOUTH ELEVATION

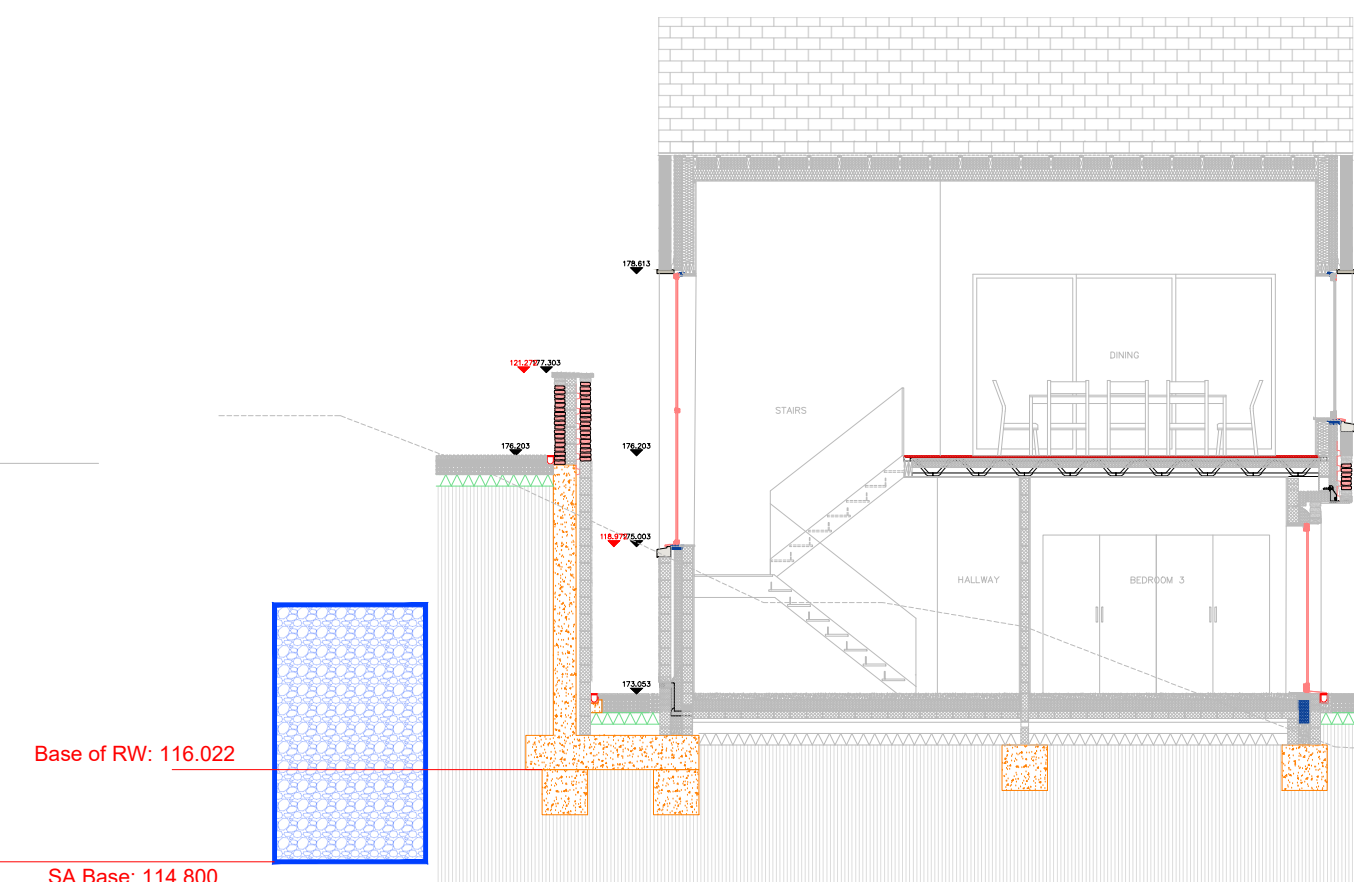


SECTION C-C  
PLOT 1

Base of RW: 116.022  
SA Base: 114.800

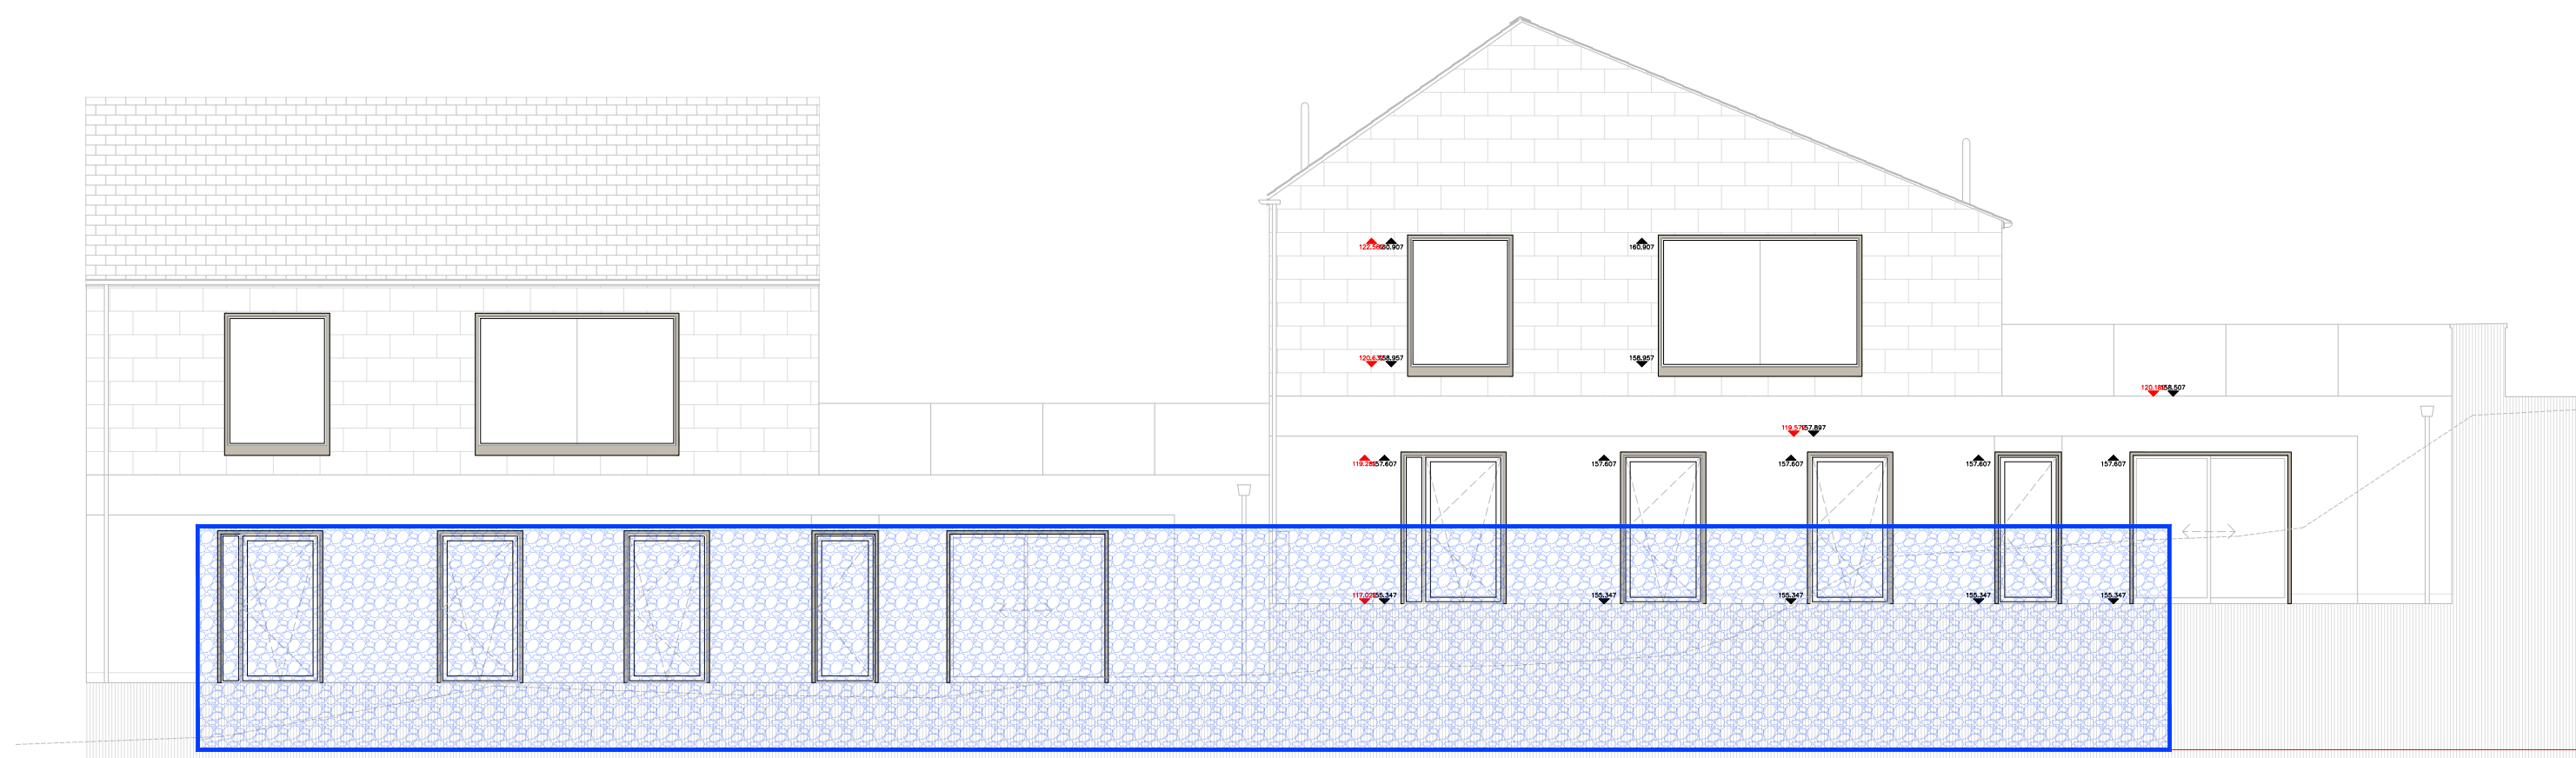

SECTION B-B  
NORTH ELEVATION

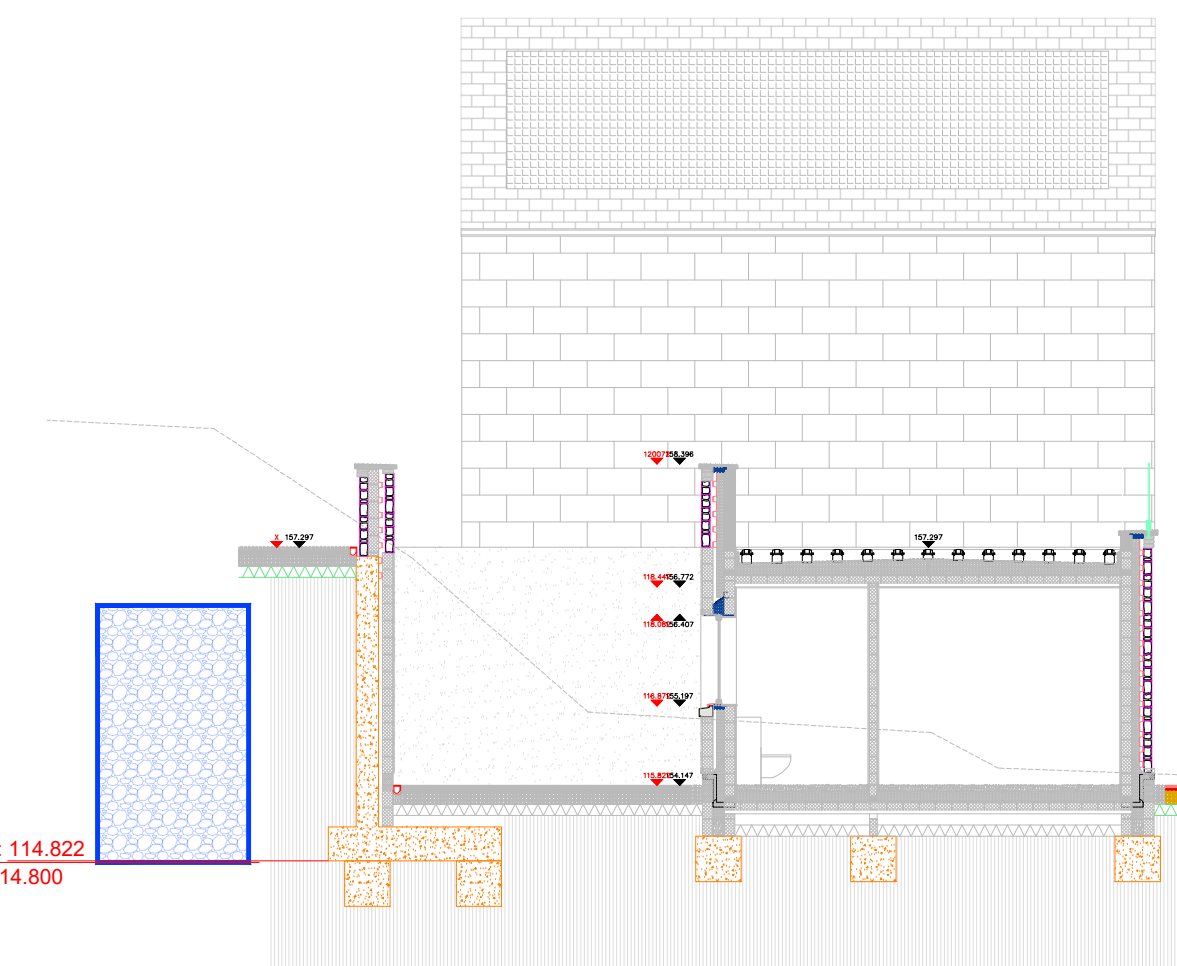

SECTION D-D  
EAST ELEVATION - PLOT 2

| REV | DESCRIPTION       | DRAWN | CHK'BY | DATE     | CLIENT:                           |
|-----|-------------------|-------|--------|----------|-----------------------------------|
| P1  | PRELIMINARY ISSUE | AD    | MC     | 03.02.25 | Alex Feilden-Cook & Daniel Jones  |
|     |                   |       |        |          | PROJECT REF: FILE: DRG NO.: REV:  |
|     |                   |       |        |          | M2-2801 SK 610 P1                 |
|     |                   |       |        |          | SCALE (A1): DRAWN: CHECKED: DATE: |
|     |                   |       |        |          | 1:200 @ A1 AD MC FEB 2025         |

PROJECT TITLE:  
18 Midford Lane  
Limply Stoke

DRAWING TITLE:  
Gravel Filled Soakaway Sections



W: www.m2structural.co.uk  
E: info@m2structural.co.uk  
T: 01225 285073