


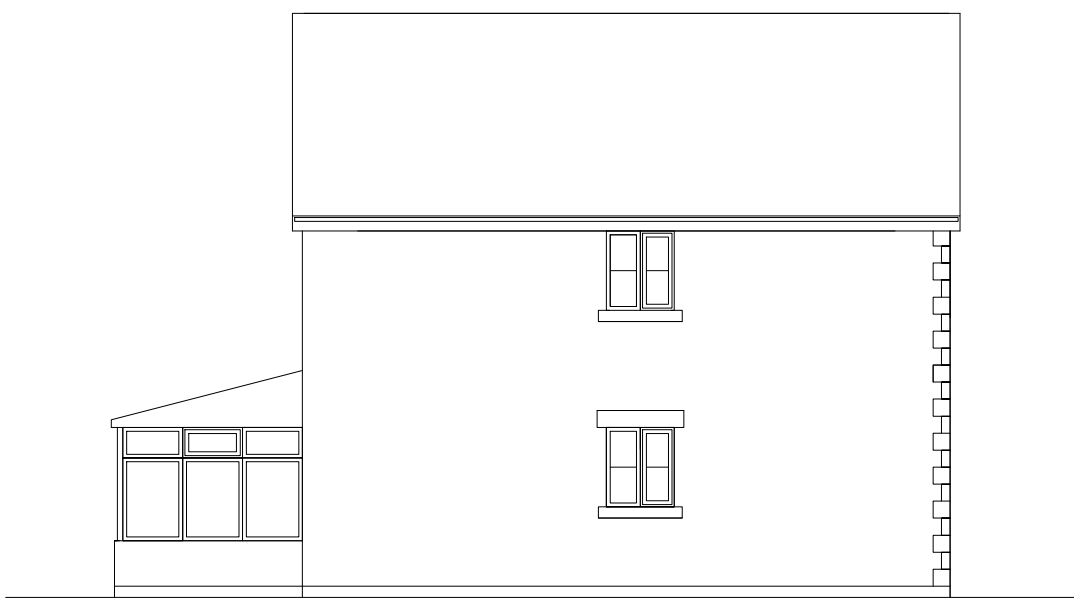


EXISTING REAR ELEVATION Scale 1:100



EXISTING SIDE ELEVATION Scale 1:100




EXISTING FRONT ELEVATION Scale 1:100

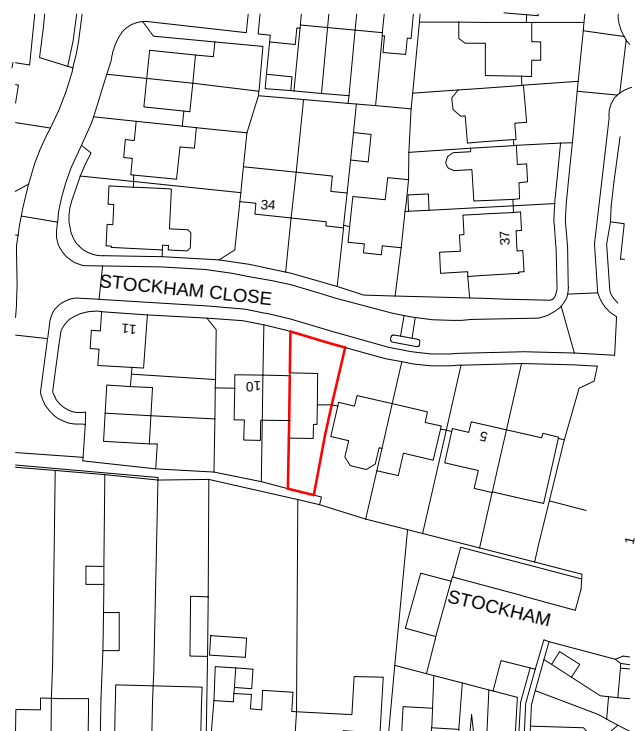

location Plan Scale 1:1250




PROPOSED REAR ELEVATION Scale 1:100

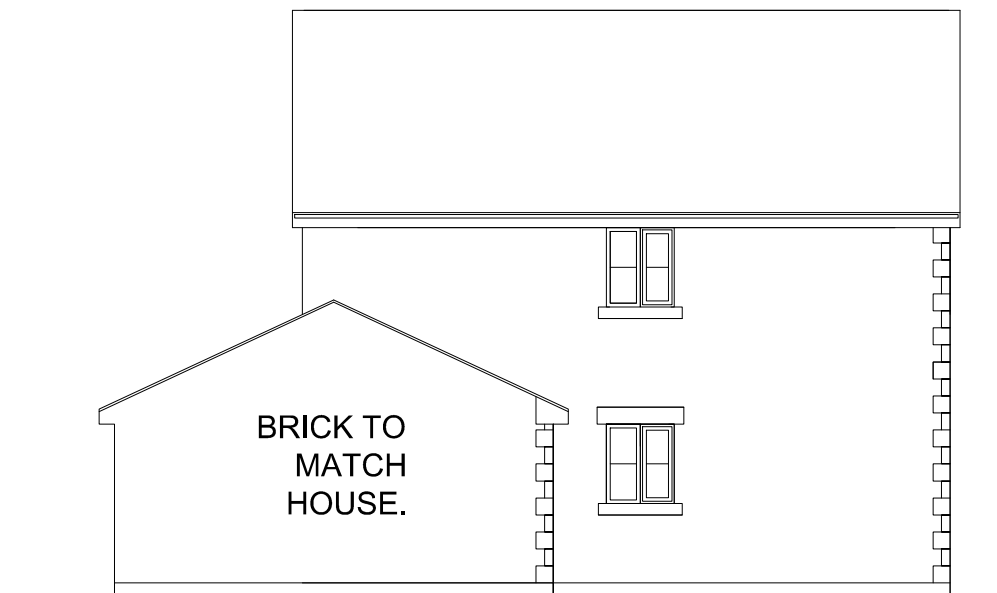

PROPOSED SIDE ELEVATION Scale 1:100




PROPOSED FRONT ELEVATION Scale 1:100

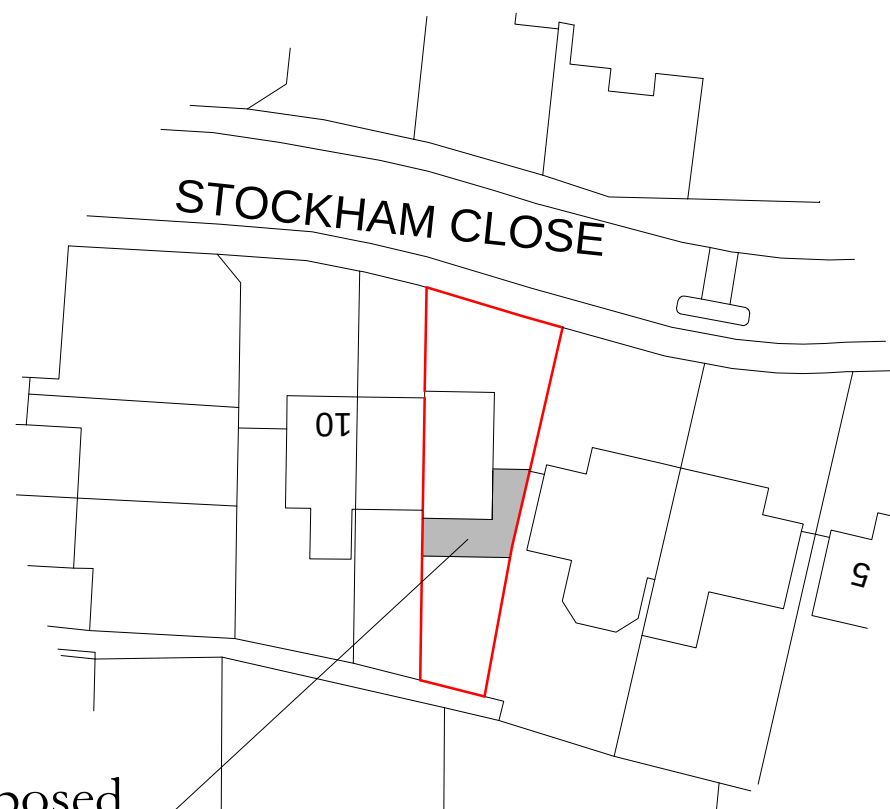


Proposed development



Block Plan Scale 1:500

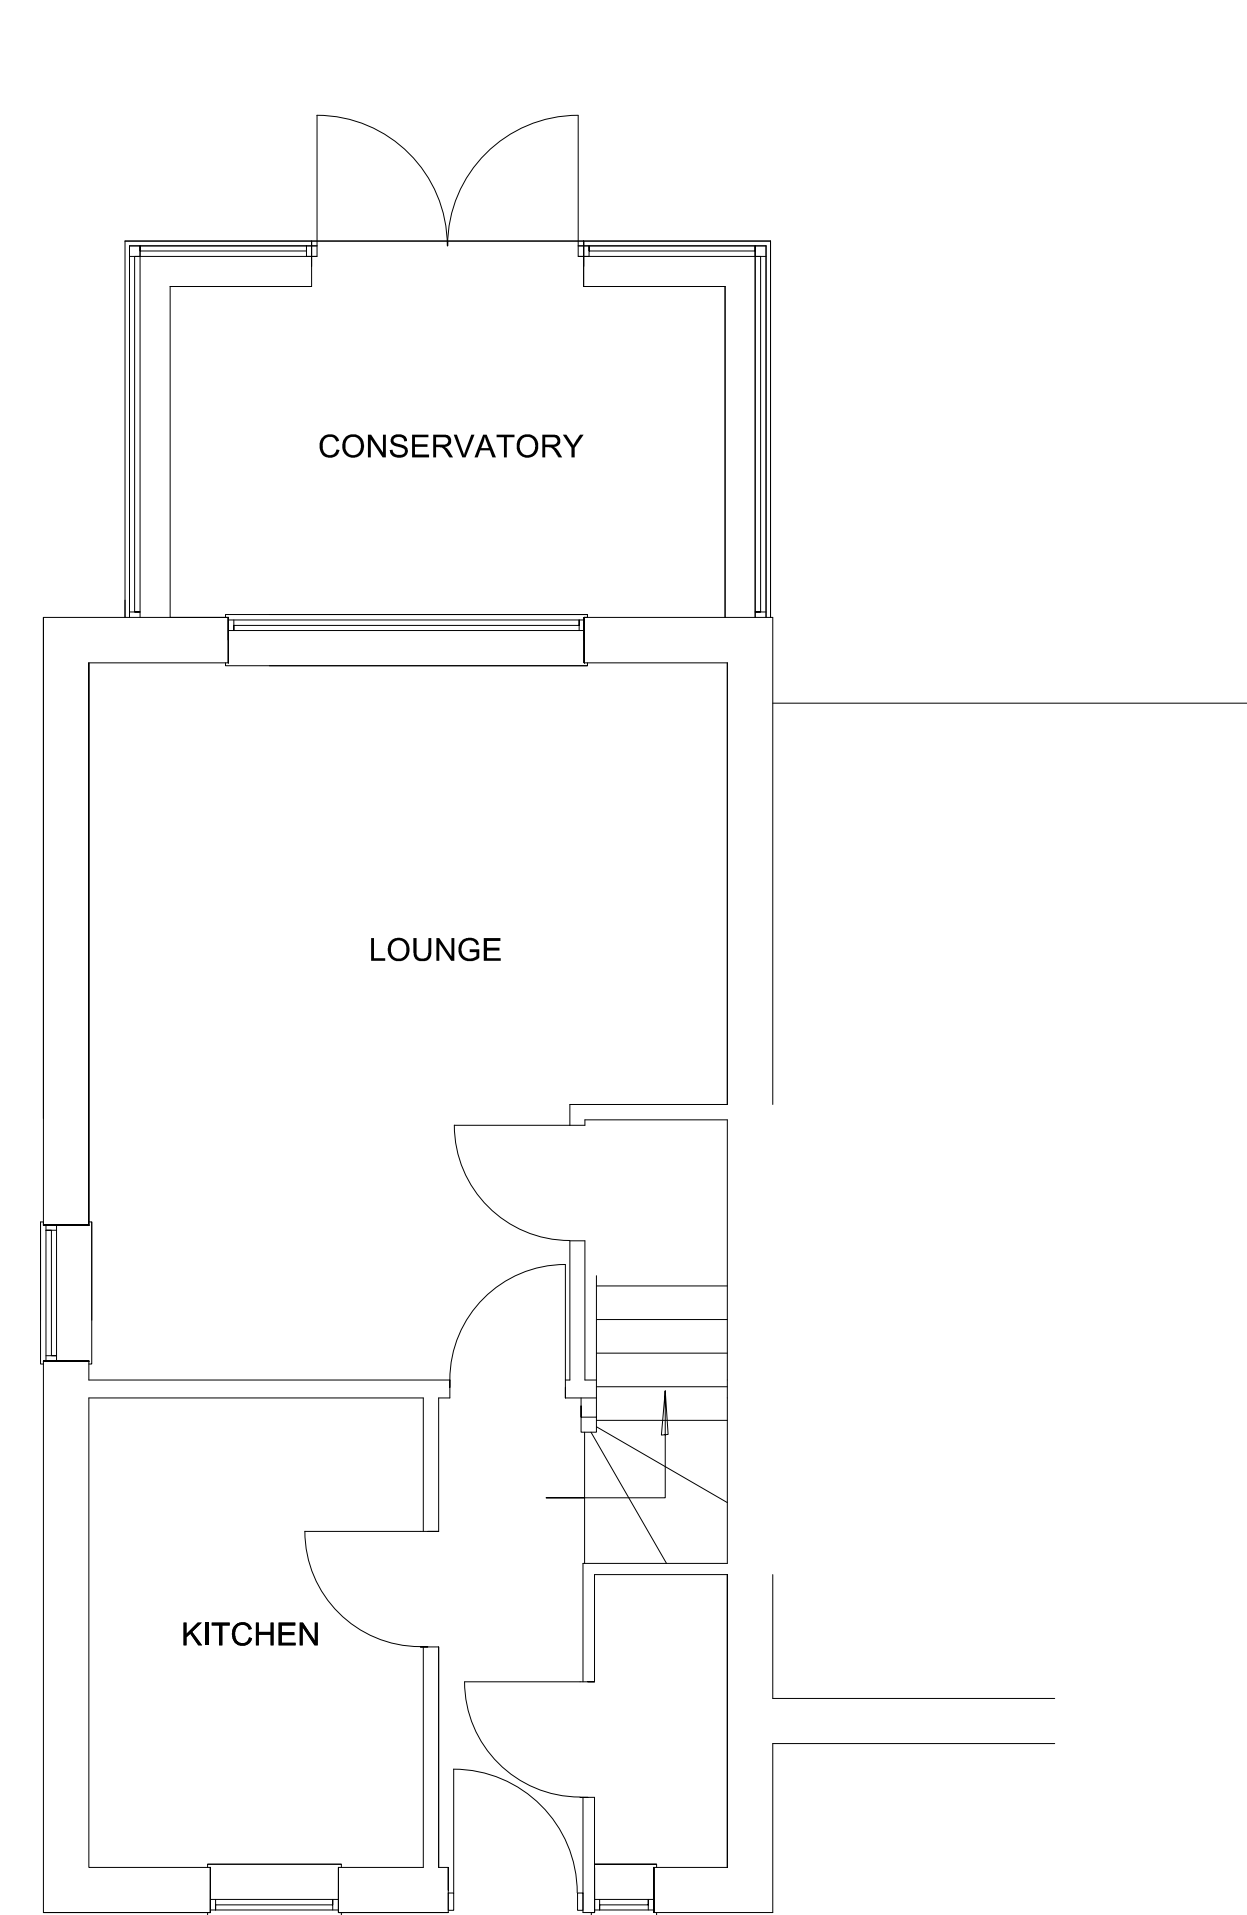


EXISTING FLOOR PLAN SCALE 1:50

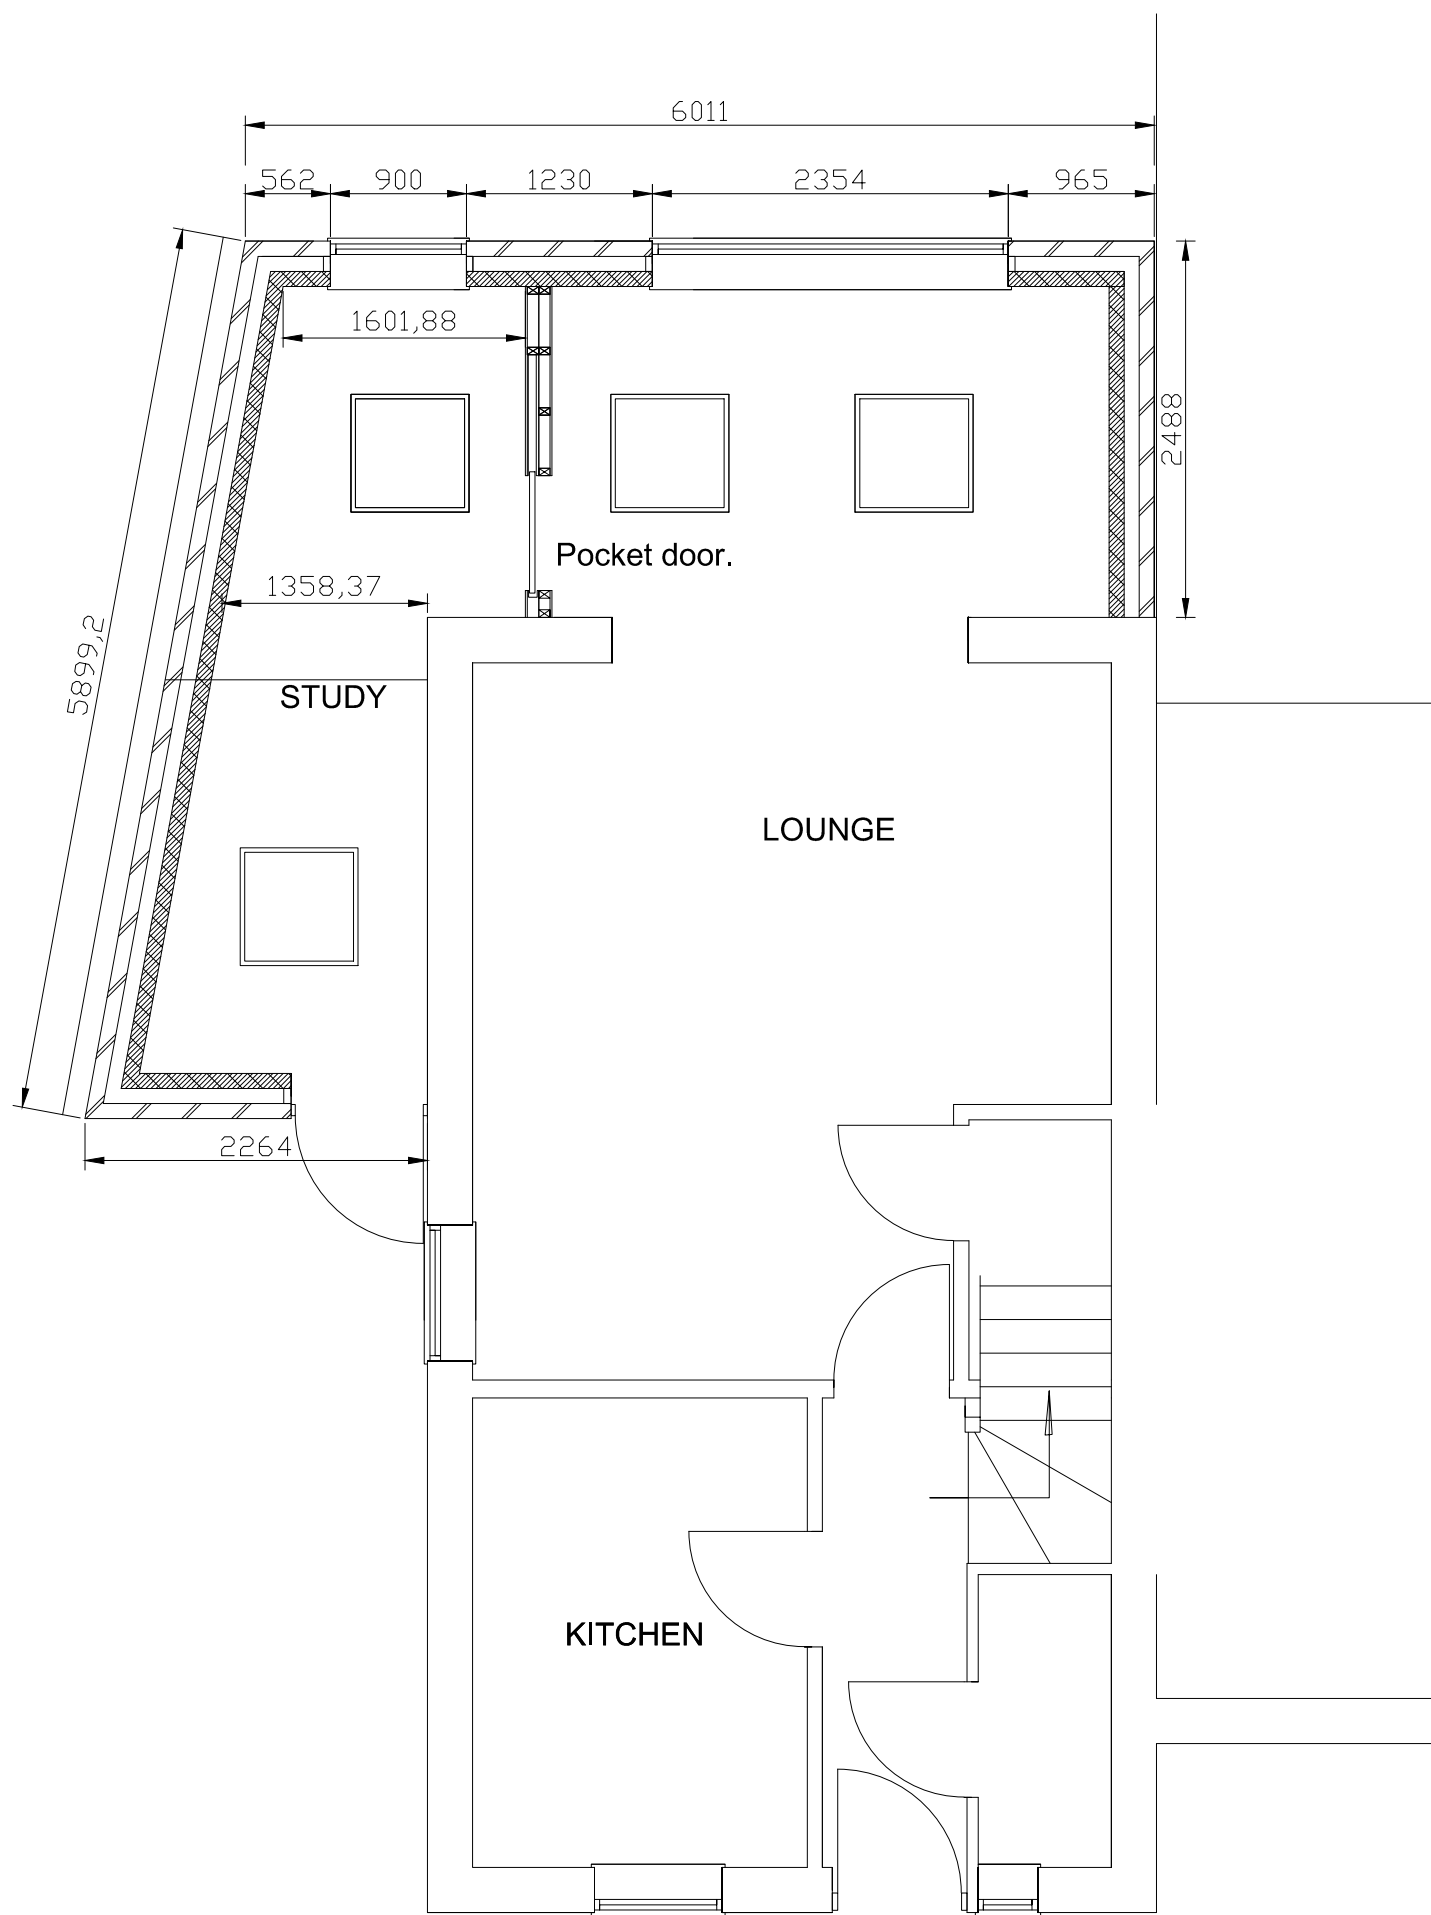

EXISTING FLOOR PLAN SCALE 1:50

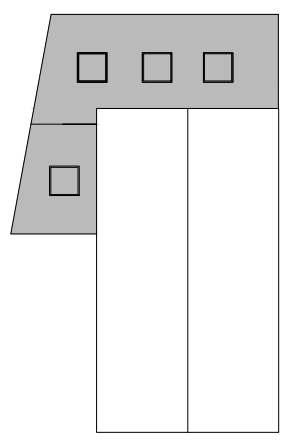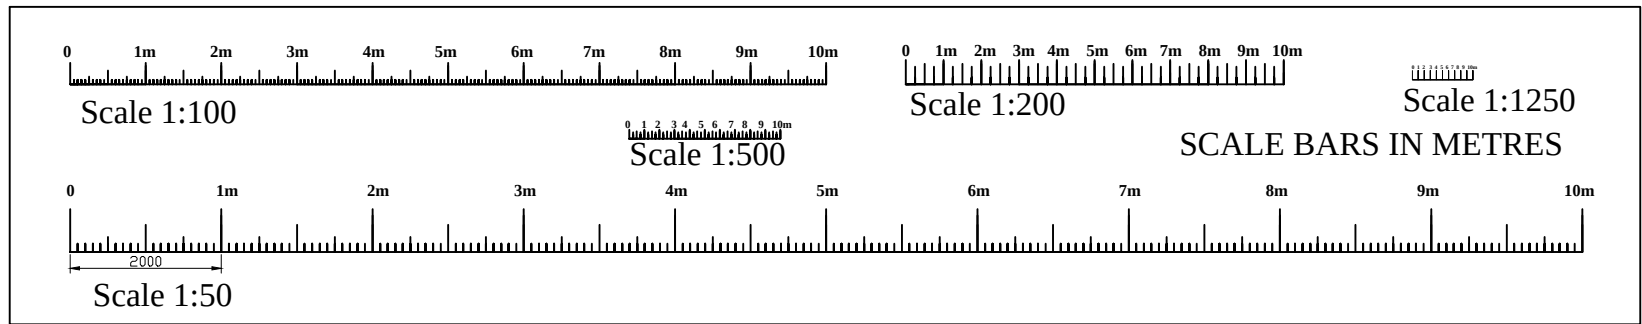

Roof plan Scale 1:200

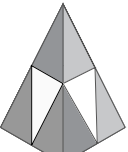client	Sam Blizzard.		
SITE ADDRESS	8 Stockham Close, Cricklade SN6 6EF		
PROJECT	Proposed single storey side and rear extension.		
 RAND PLANNING CONSULTANCY LTD Phil Rand Cherry Tree House Clardon lane Purton, Wiltshire SN5 4HN TEL 01793 771128			
Drawn by	Phil Rand	Drawing No	01
Scales	1:500 1:100 1:50	Date	24th October 2025