


Metres – 1:50 @ A1 (1:100 @ A3)

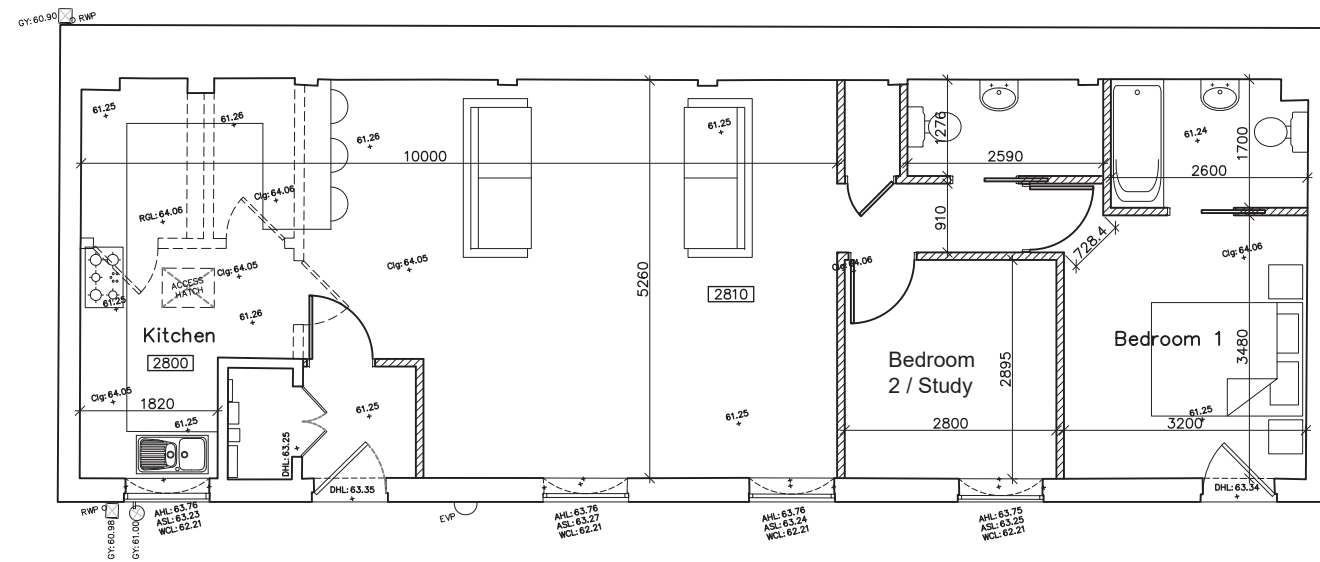


Schedule of Materials

Walls	Facing Brickwork and Render
Doors & Windows	UPVC, Timber or Aluminium Double glazed
Roof	Slate Roofing and Plain Tiles. UPVC fascia and soffits
R W Goods	UPVC to match existing

Legend

	New door
	Walls to be removed
	New wall
	Obscure glazed


Building 2 – Ground Floor Plan scale 1:50 @ A1 (1:100 @ A3) scale 1:50 @ A1 (1:100 @ A3)
Internal Floor Area – 85m2

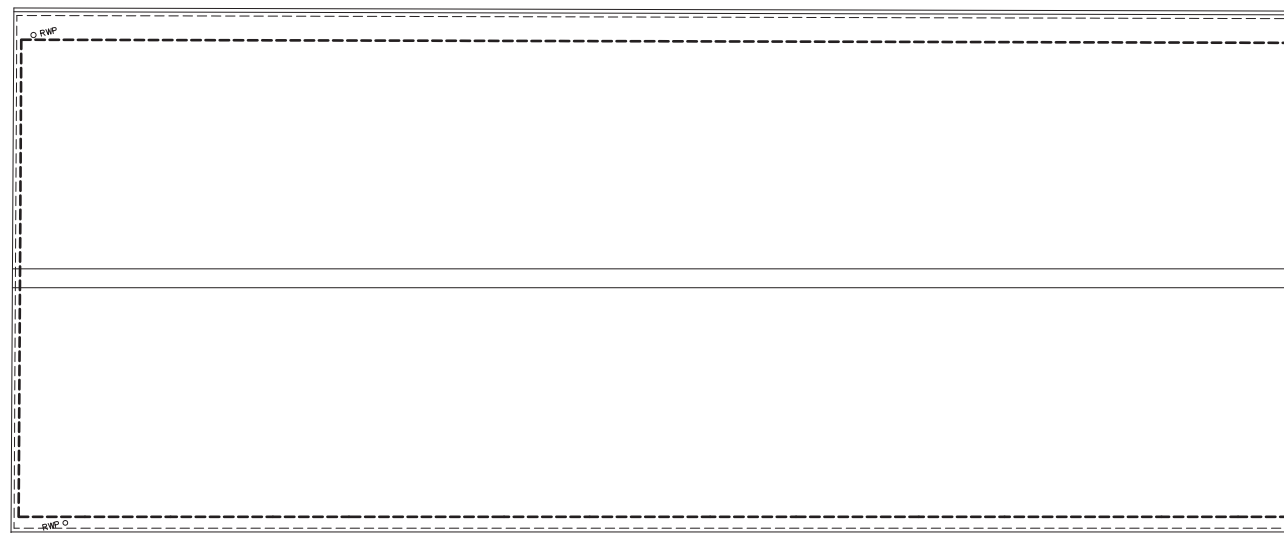

Building 2 – Roof Plan scale 1:50 @ A1 (1:100 @ A3)

Proposed Plans for Proposed Alterations to Building 2

Rev	Revision	Date
-----	----------	------

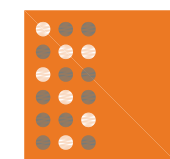

Sarum Architecture
Bespoke Architectural Design

33 Old Meadows Walk,
Salisbury, Wiltshire, SP2 8PA
Website: www.sarumarchitecture.co.uk
Email: chris@sarumarchitecture.co.uk
Tel: 01722 238399 Mob: 07979 923861

Project: Renshaw Barns
Upper Woodford
Drawing: Building 2
Proposed Plans
Client:

Renshaw Barns, Upper Woodford



Drawing Number: 25/0450/101