




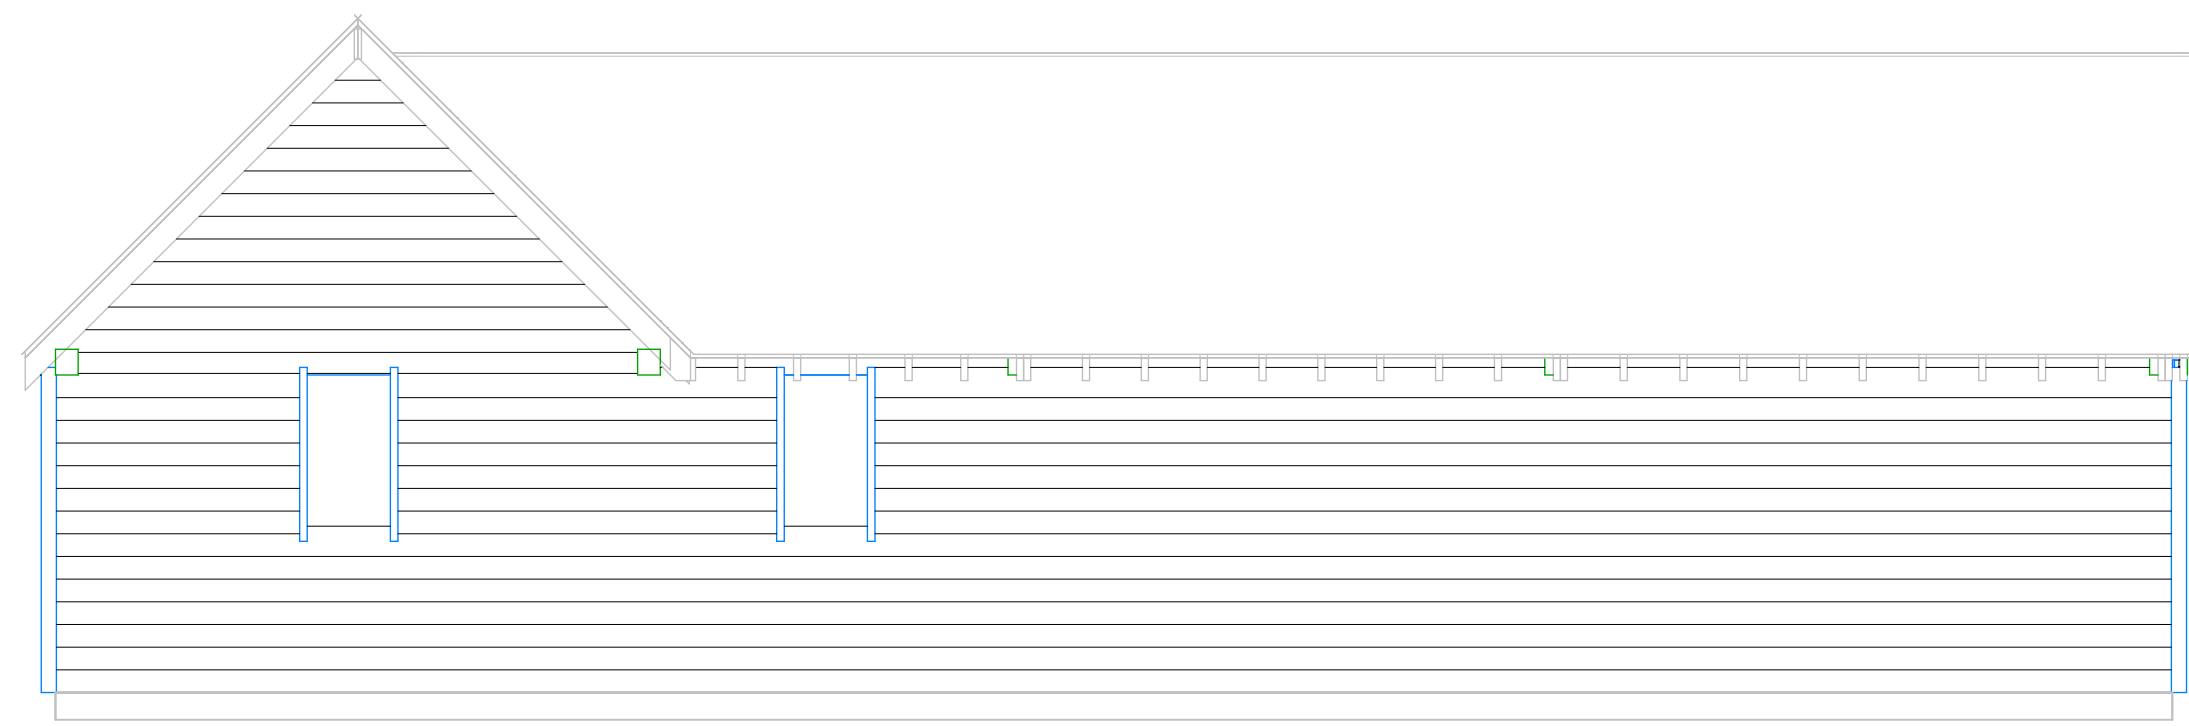


Left Elevation

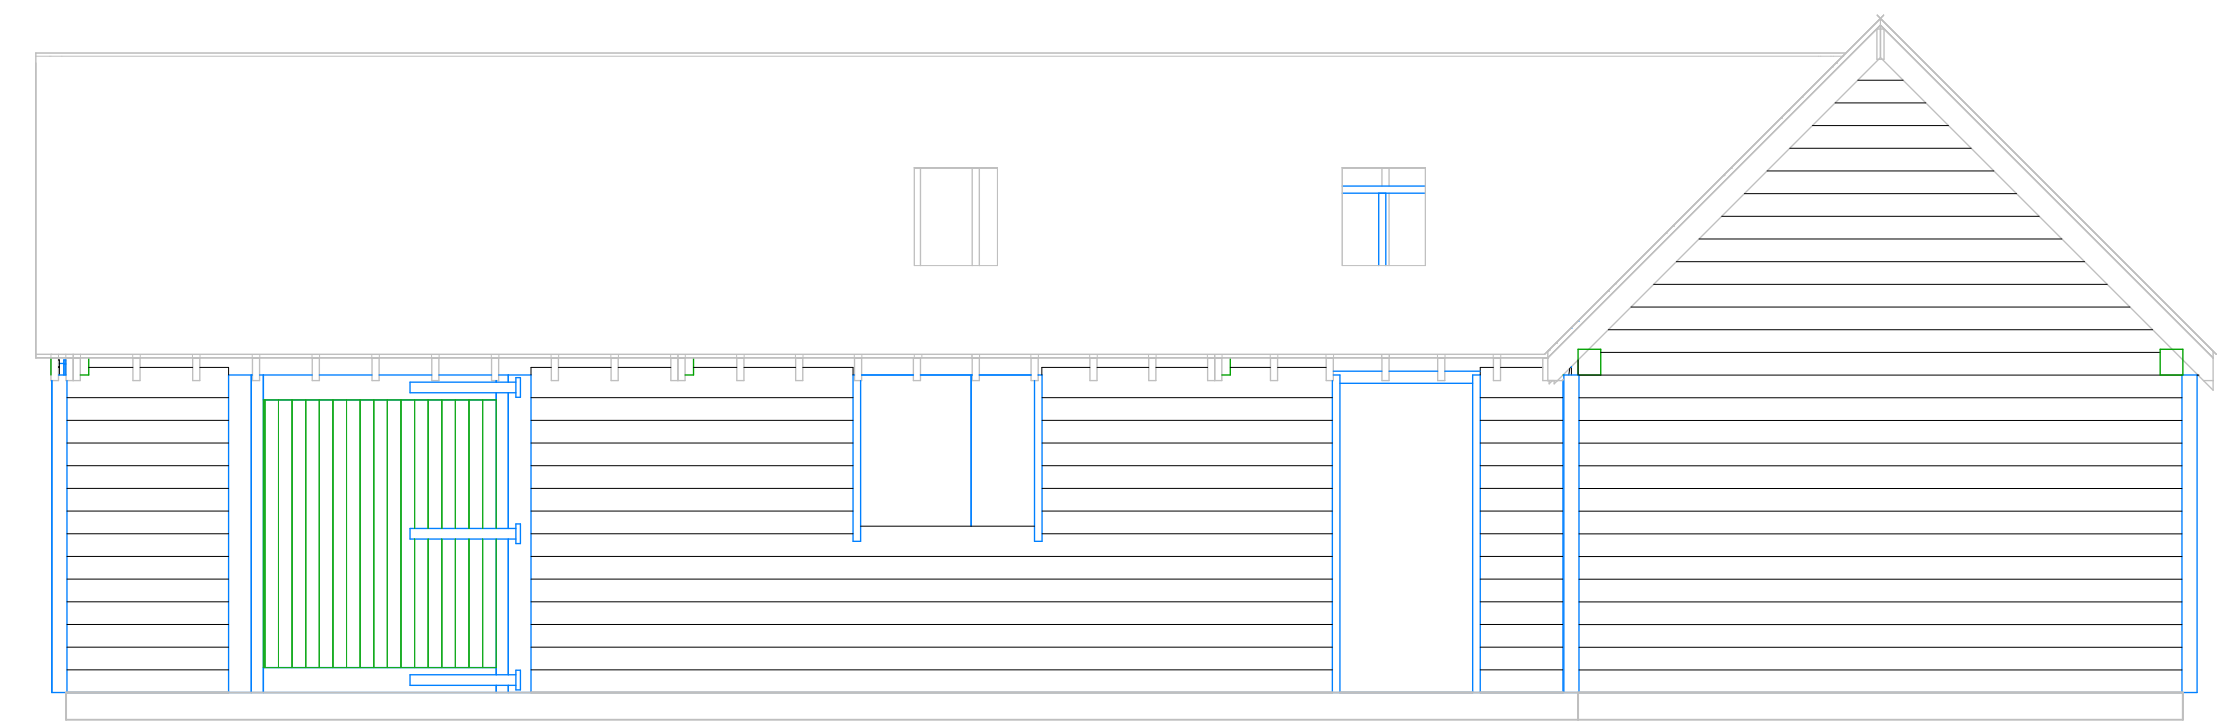


Right Elevation

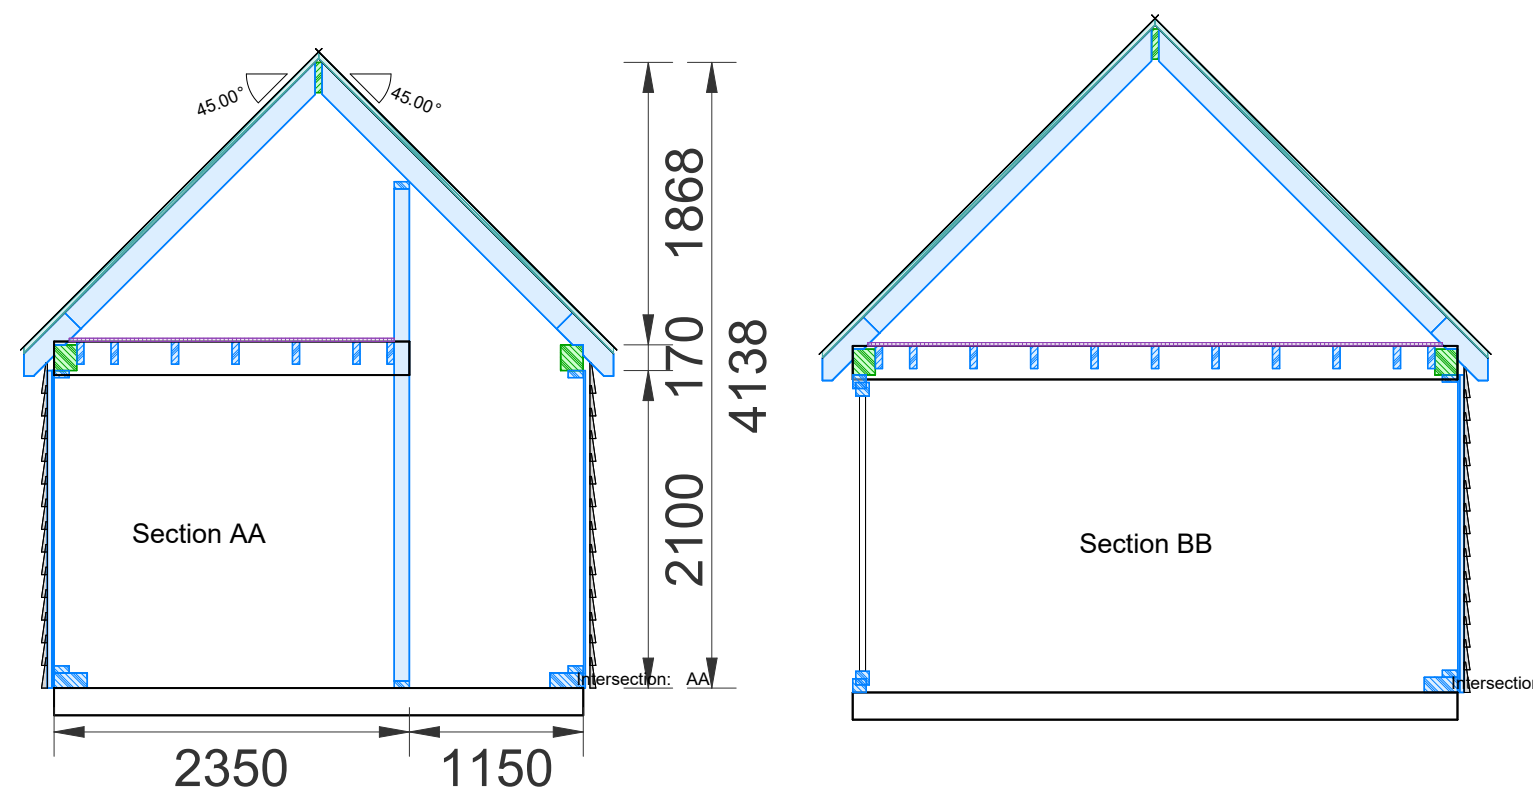



Scale 1:100

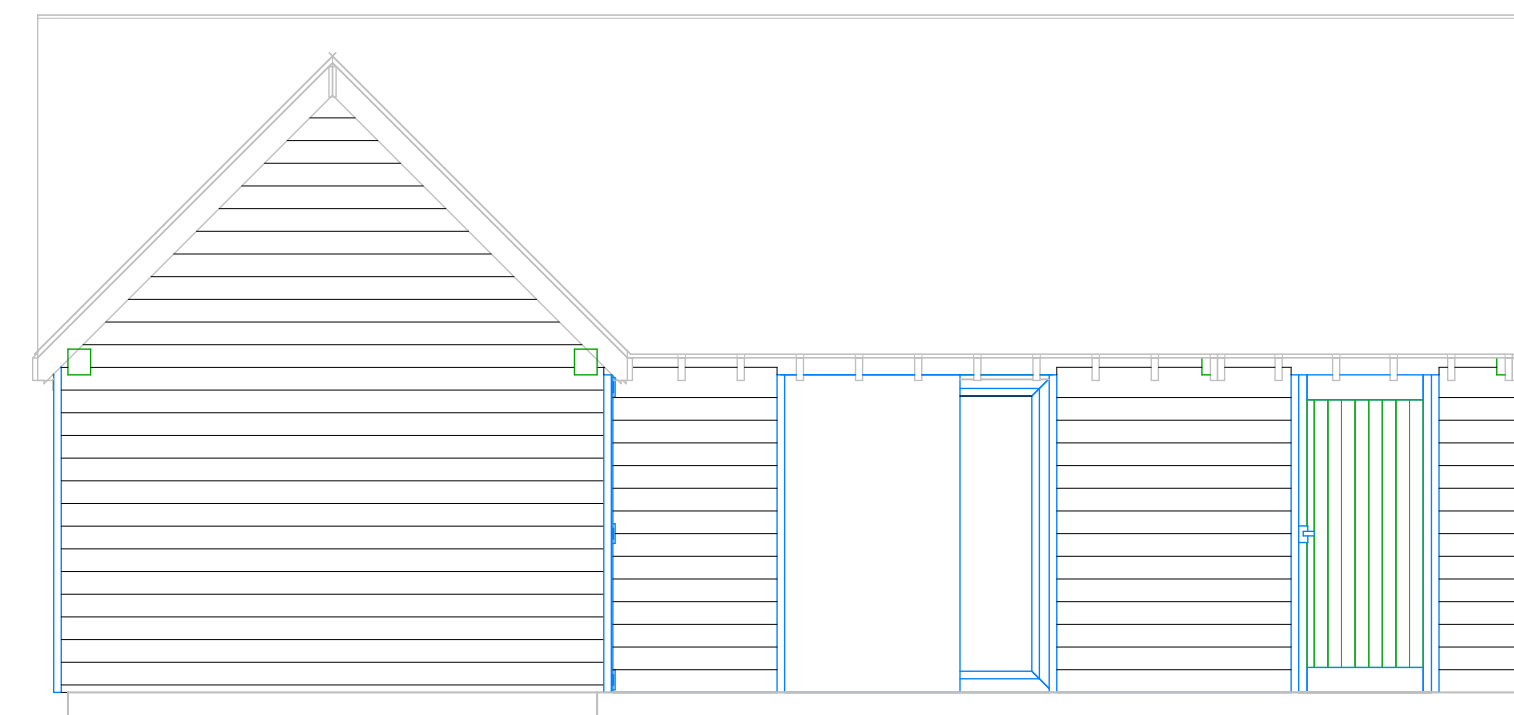

Front Elevation

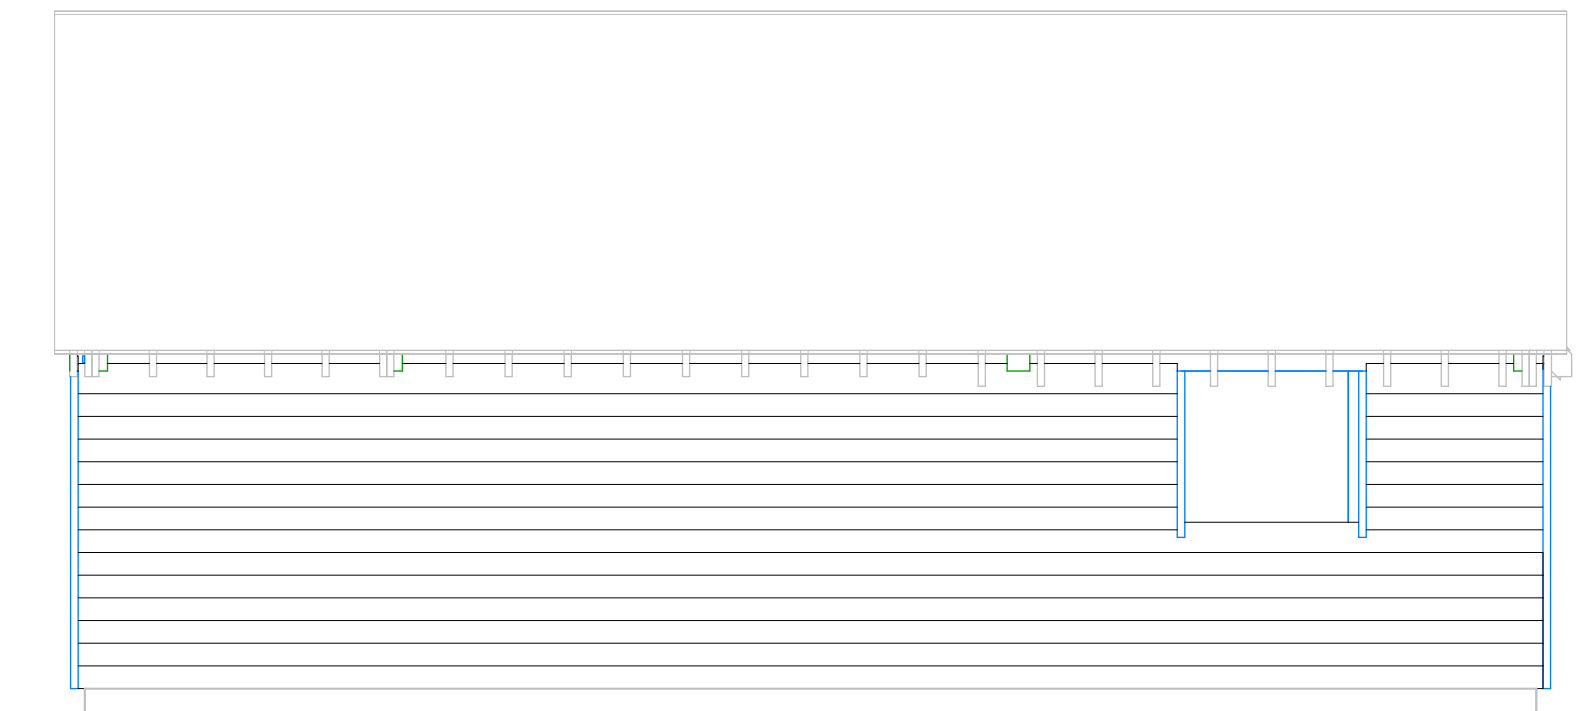

Rear Elevation

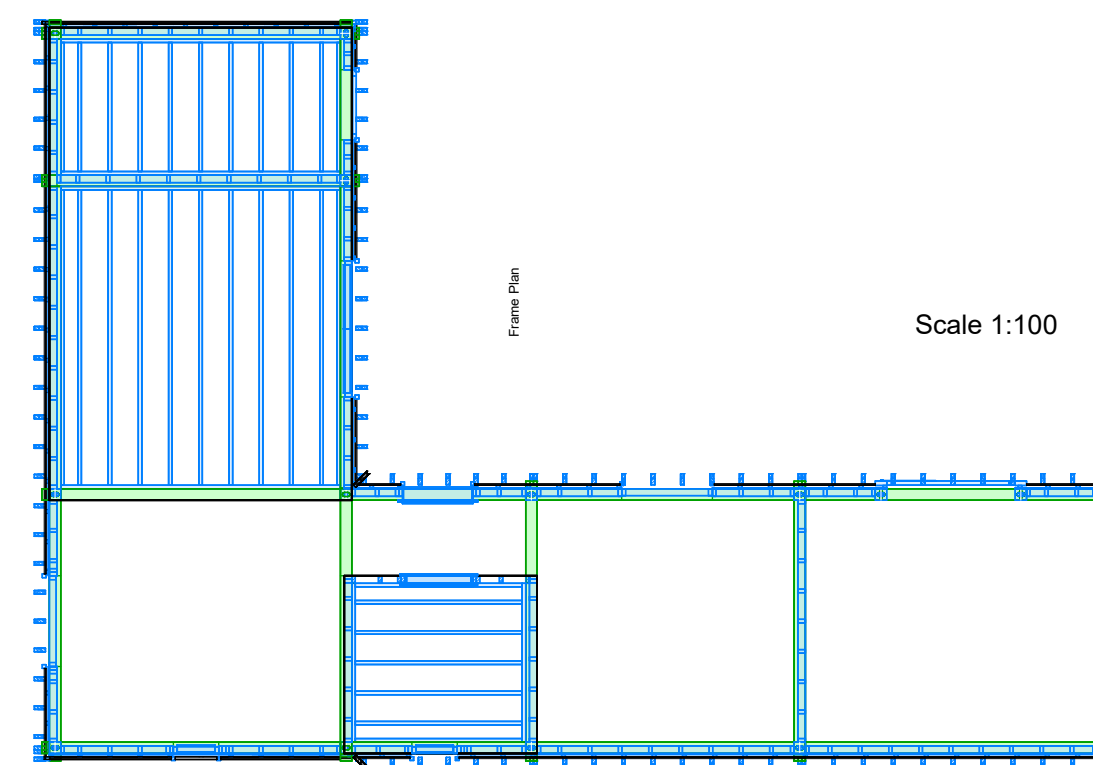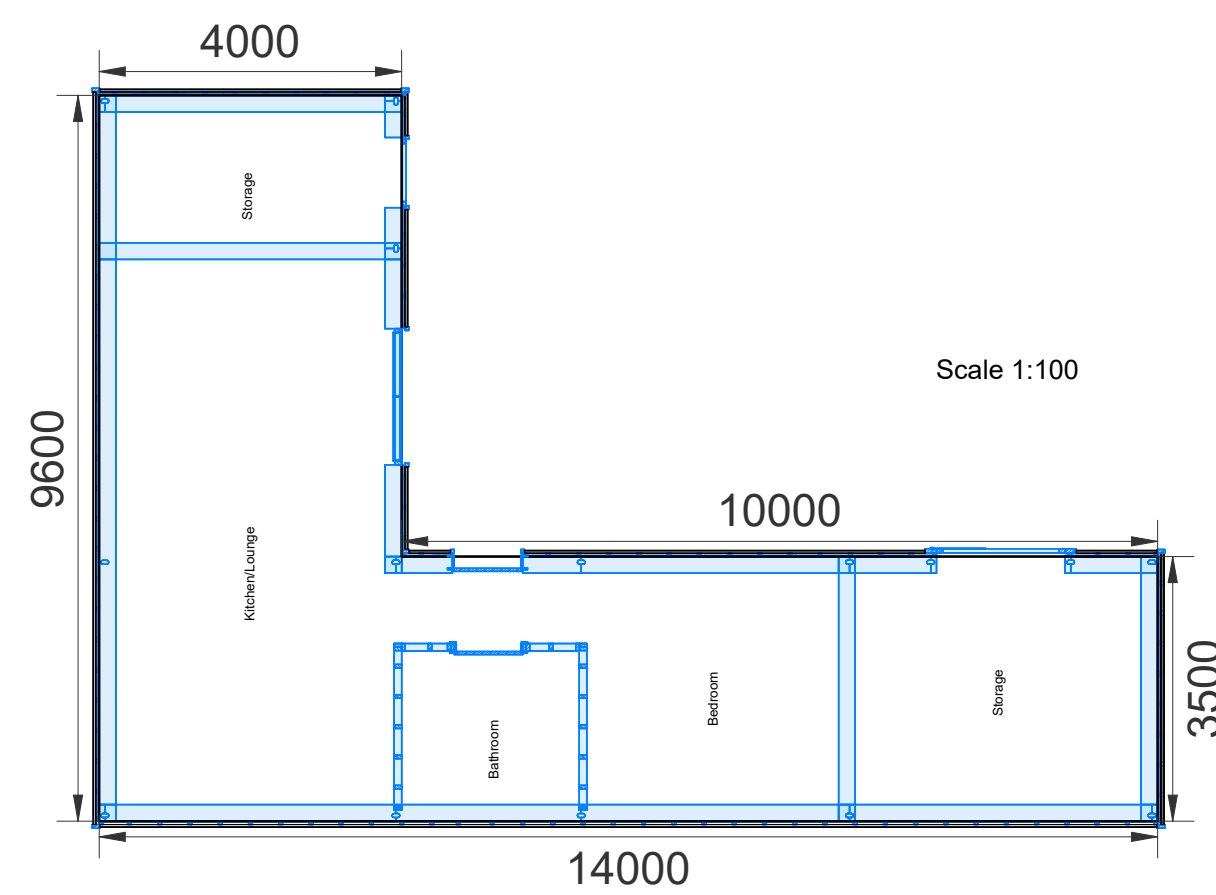

Scale 1:100



Phone:01425 402507
E-Mail: info@oakcraft.co.uk

Oakcraft at Holmsley Mill 250172

Customer : Davis - 250172		10/12/2025
Project	: Annex	
Postcode	: SN8 3AR	
Drawing No.:	250172 - Davis - Annex - Rev C	
Scale	: 1 : 50 at ISOA1 - 594 x 841 mm	
Drawing Editor - SPH		Rev : C