




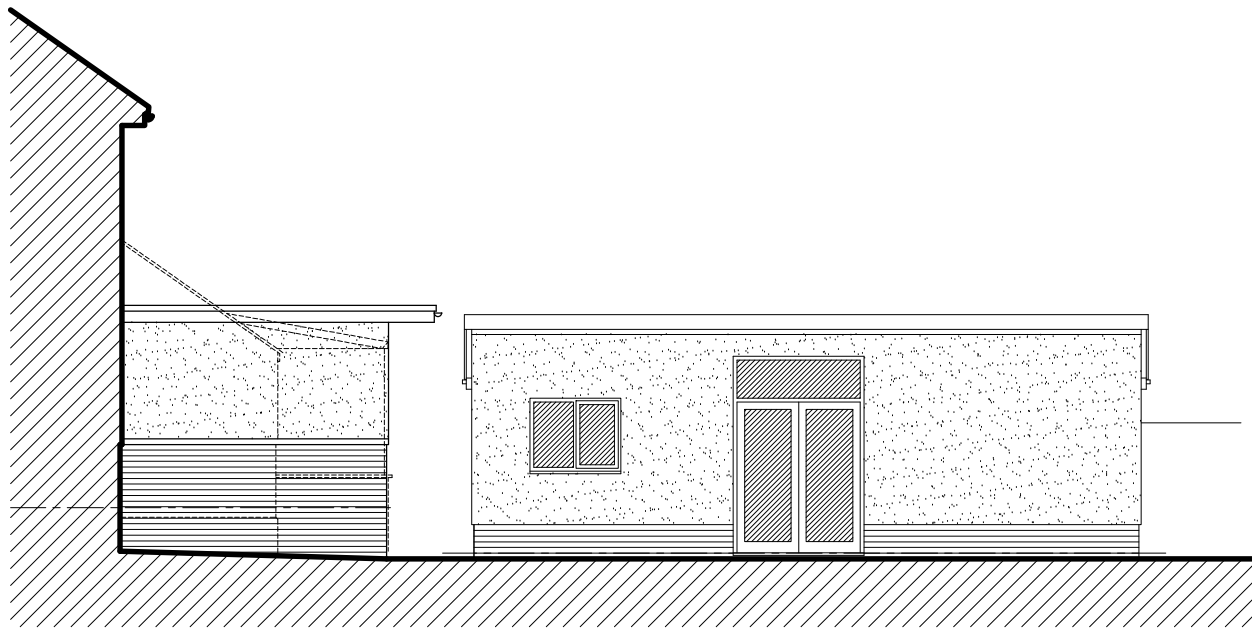

East Elevation

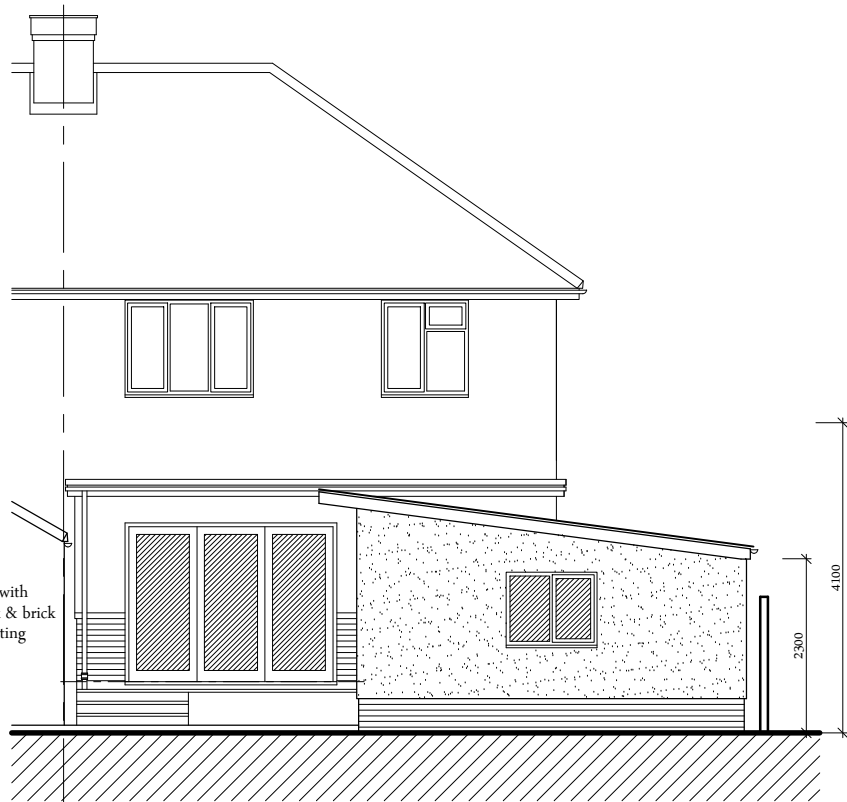

North Elevation

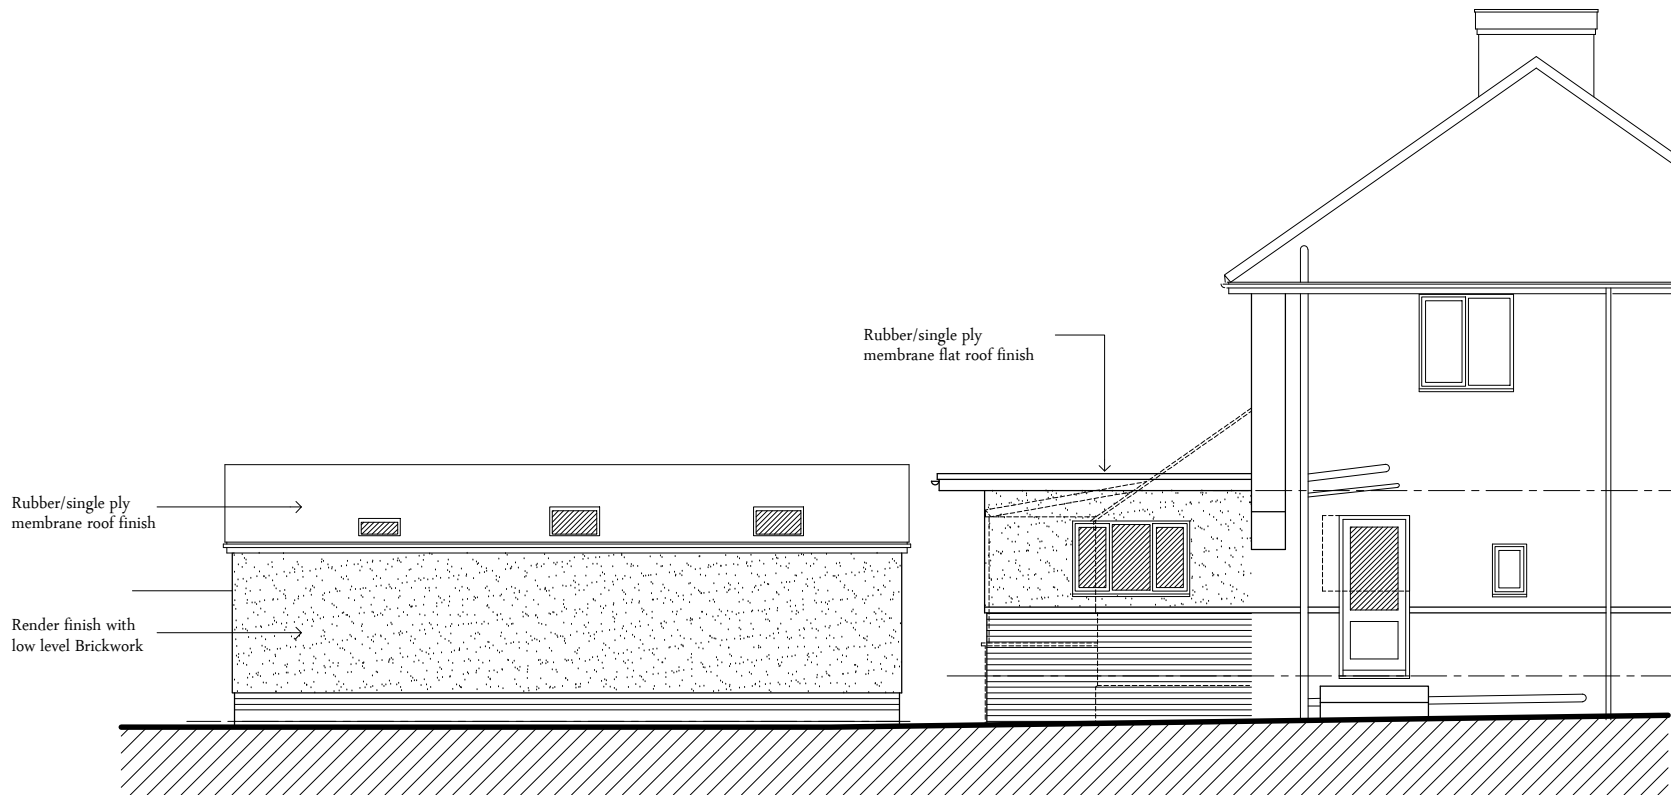

West Elevation

NOTES: 1. This drawing is copyright of Larkham Design Ltd and must not be used without their permission. 2. This drawing has been produced to support a planning application and should not be used for any other purpose		
Metres 012345 Scale Bar (1:100 at A3)		
Rev	Amendment	Date
B	Variation of Condition application	14/11/25
A	Clients comments incorporated	11/06/25
	Planning Issue	19/02/25
LARKHAM DESIGN LTD ARCHITECTURAL SERVICES Field View Barn, Longhedge, Salisbury, Wilts. SP4 6RS Tel: 01722 322193 info@larkhamdesign.co.uk www.larkhamdesign.co.uk		
Client & Project Address: Mr & Mrs A Abbott 17 Cornwall Road, Salisbury, Wilts. SP1 3NH		
Project Description: Proposed Single Storey Rear/Side Extension		
Drawing Title: Proposed Elevations		
Scale:		1:100 at A3
Drawing Ref:		Rev:
0906/PL/02		B