



Legend

- Survey Level
- Proposed Level
- Existing Tree to remain
- Existing Tree removed
- Proposed New Tree
- Foul Drain
- Surface Water Drain

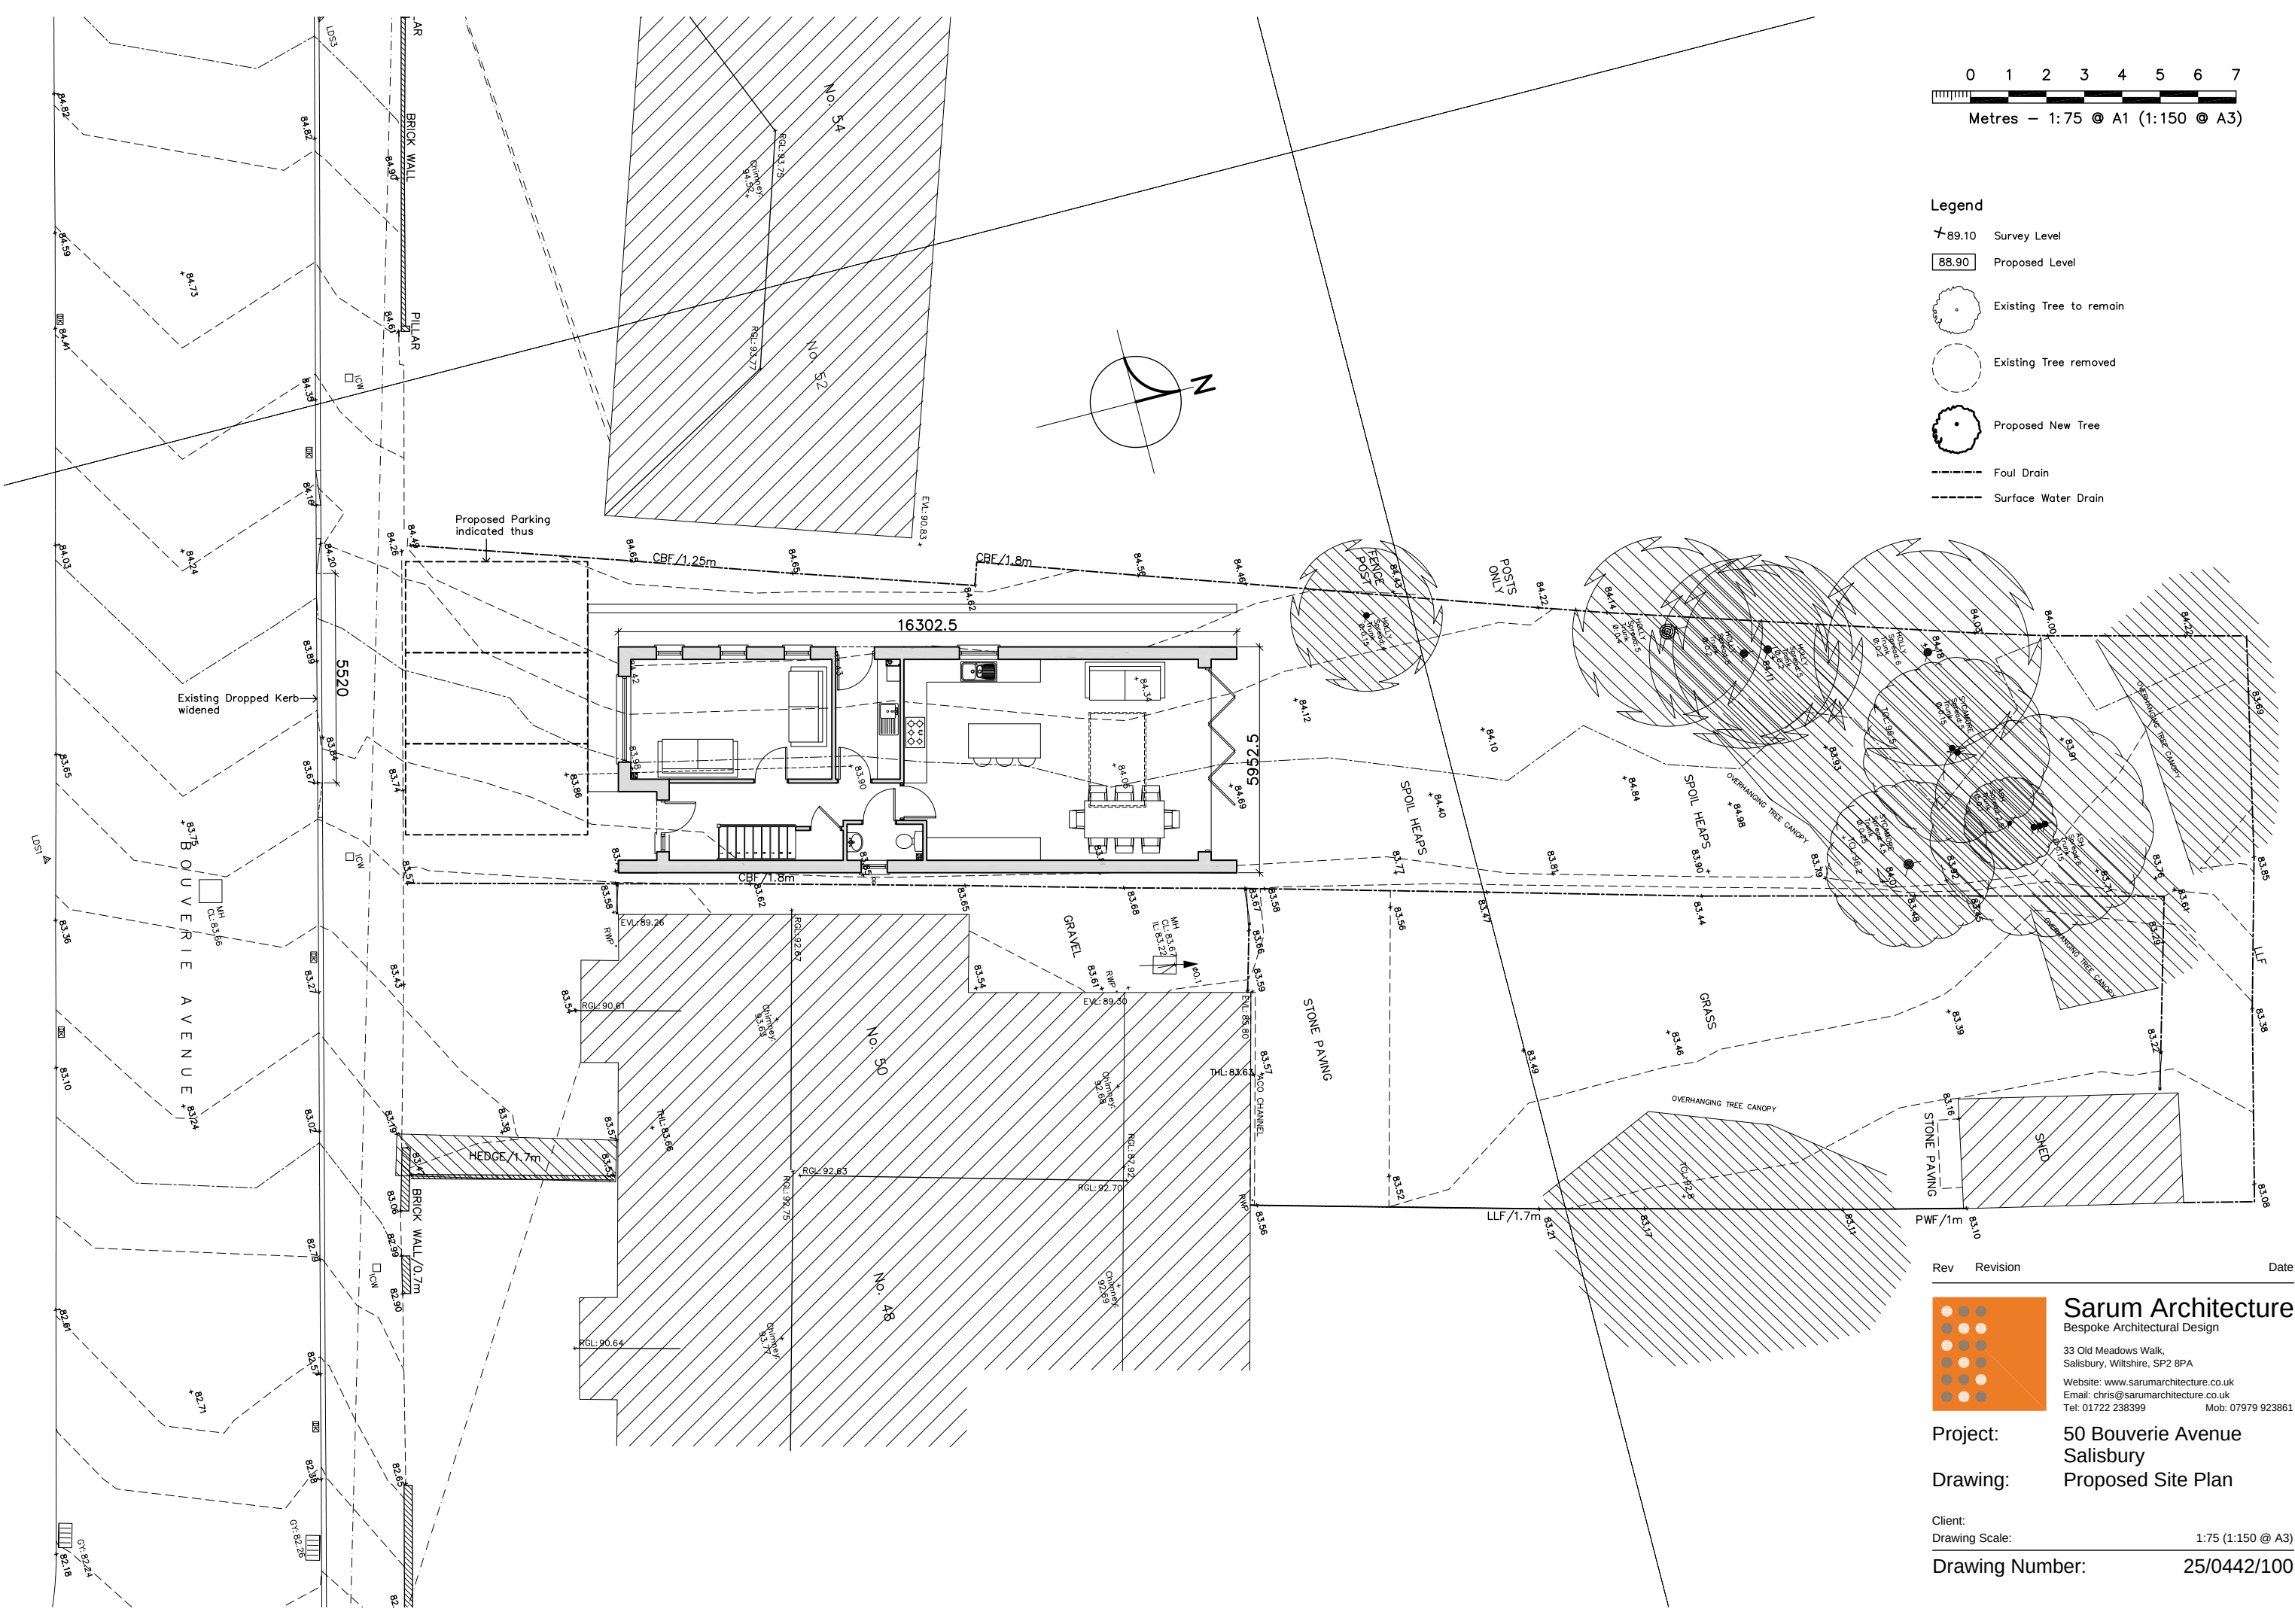

Rev	Revision	Date
-----	----------	------

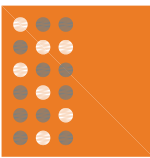

Sarum Architecture
Bespoke Architectural Design
33 Old Meadows Walk,
Salisbury, Wiltshire, SP2 8PA
Website: www.sarumarchitecture.co.uk
Email: chris@sarumarchitecture.co.uk
Tel: 01722 238399 Mob: 07979 923861

Project: 50 Bouverie Avenue
Salisbury
Drawing: Proposed Site Plan

Client:
Drawing Scale: 1:75 (1:150 @ A3)
Drawing Number: 25/0442/100