


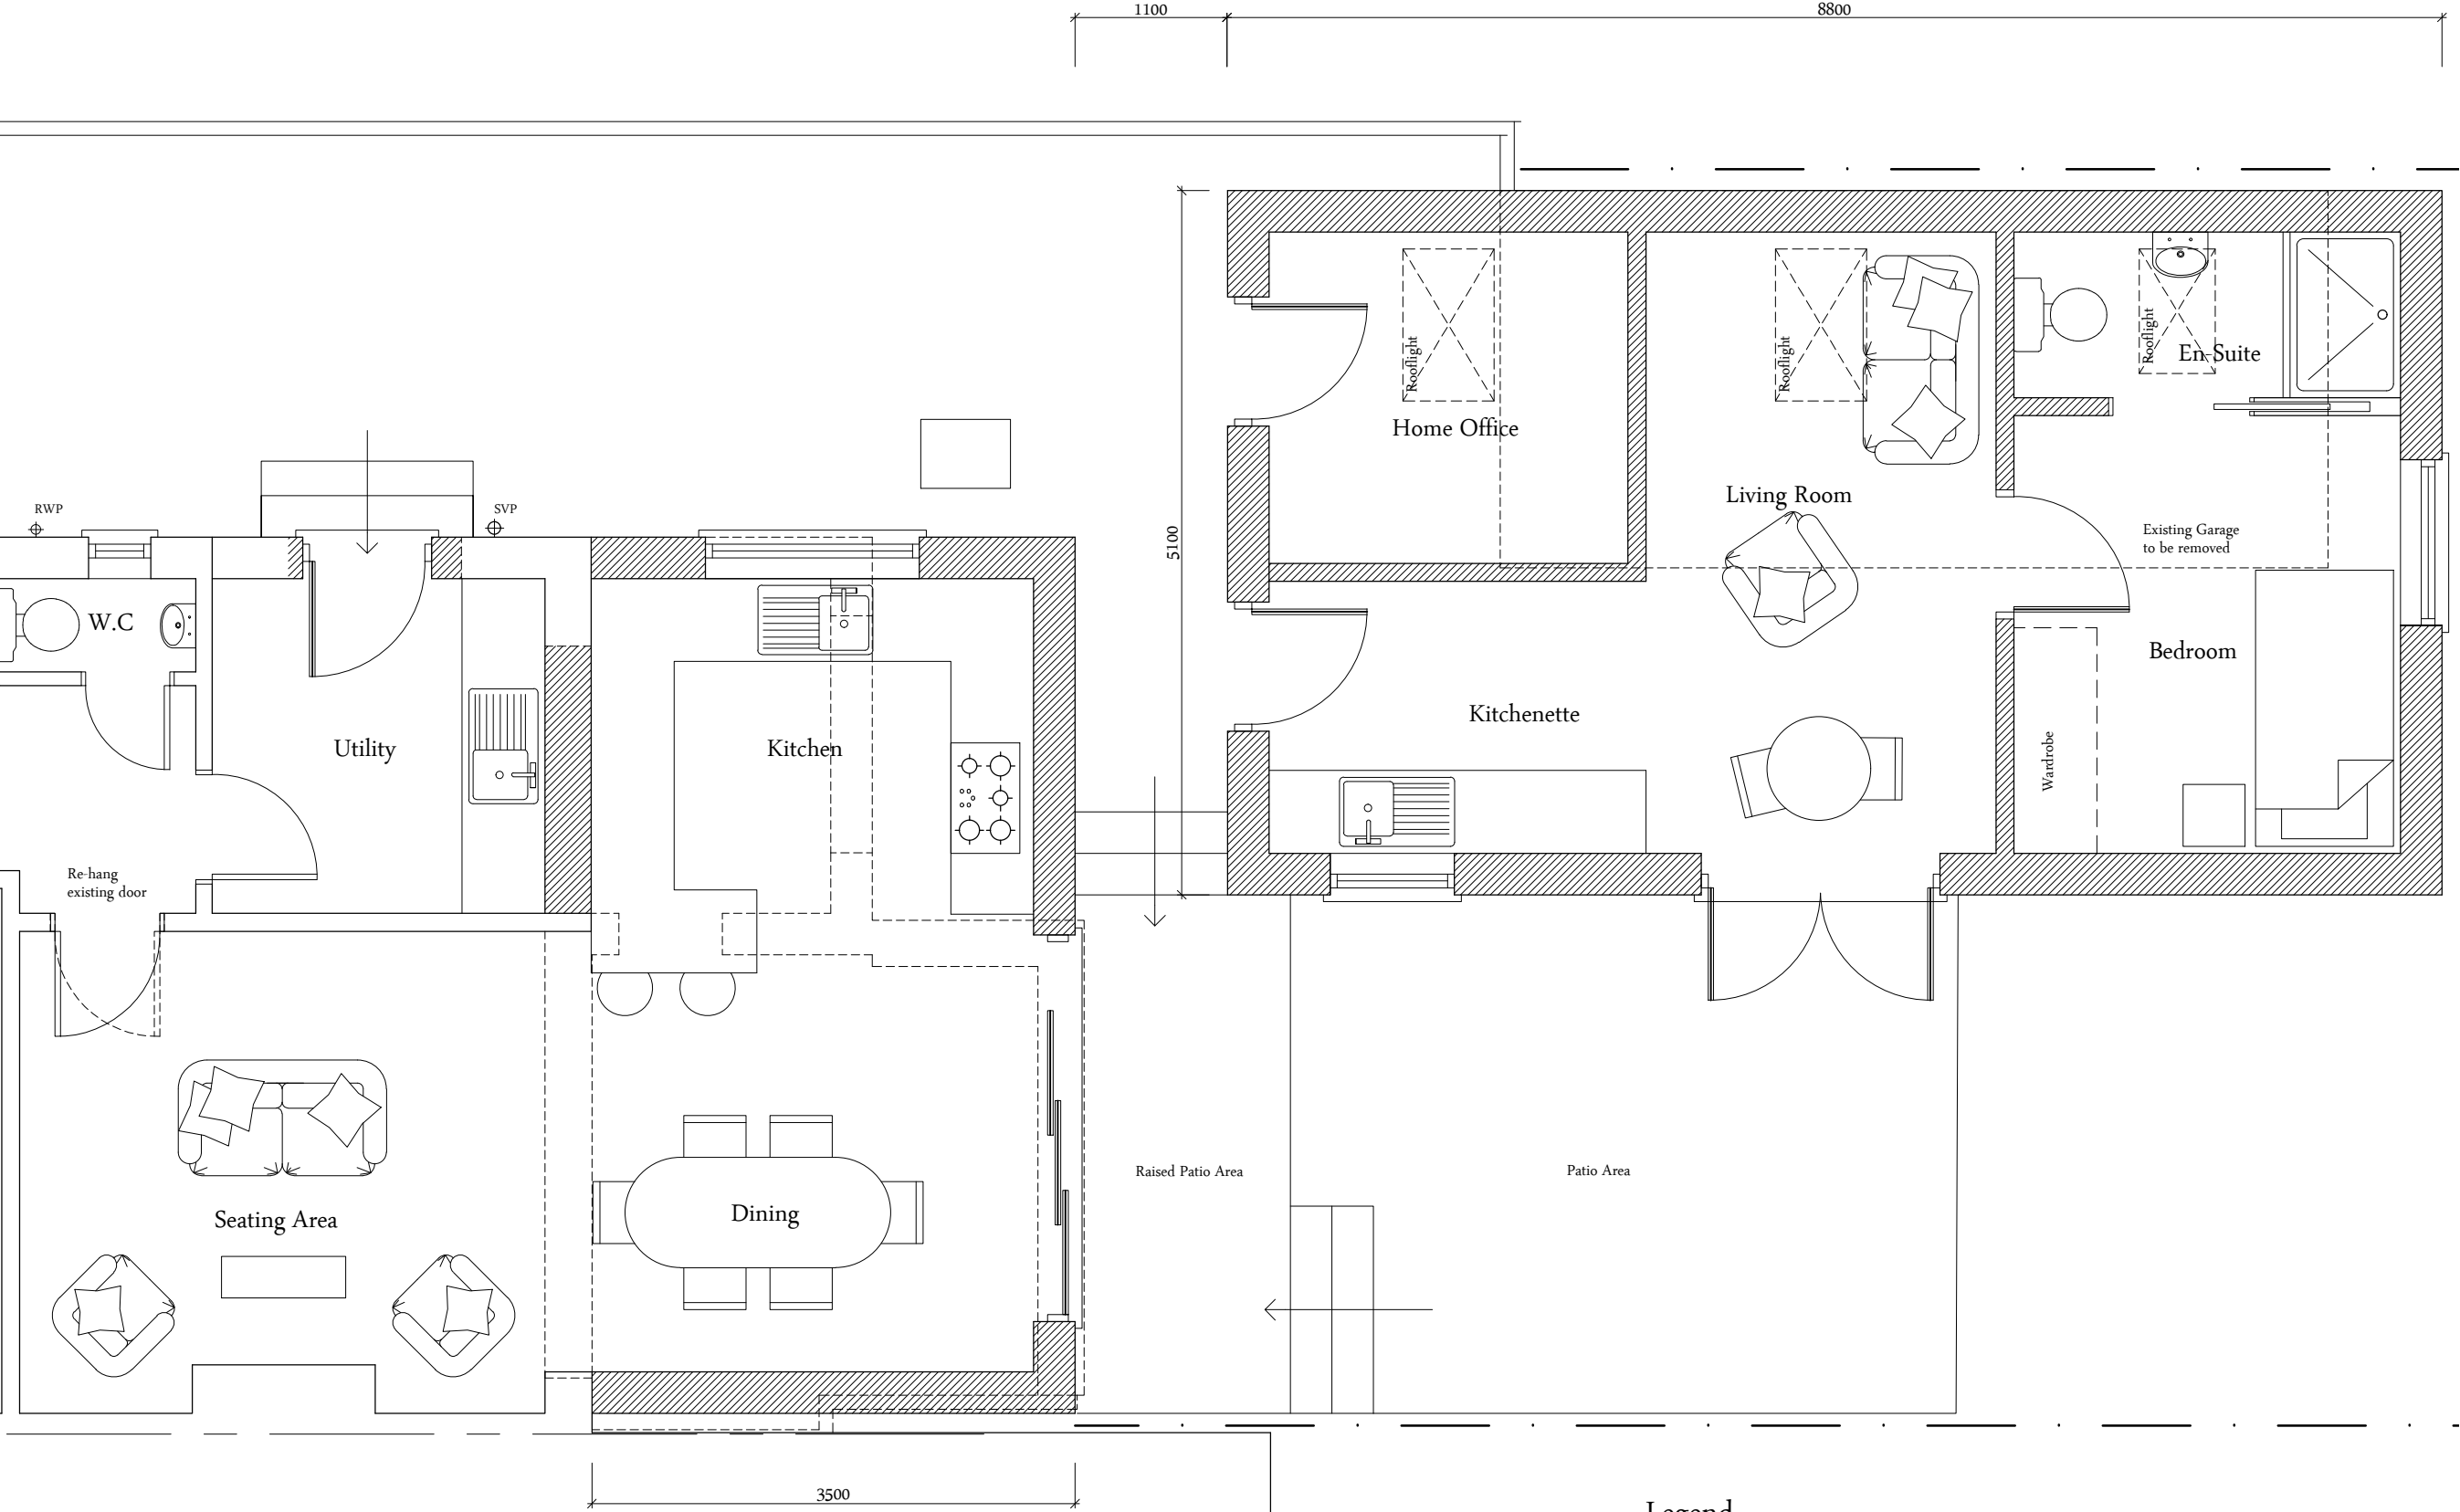

NOTES:

- This drawing is copyright of Larkham Design Ltd and must not be used without their permission.
- This drawing has been produced to support a planning application and should not be used for any other purpose

Metres

0 0.5 1 1.5 2

Scale Bar (1:50 at A3)

Rev	Amendment	Date
B	Variation of Condition application	01/12/25
A	Clients comments incorporated	11/06/25
	Planning Issue	19/02/25

LARKHAM DESIGN LTD

ARCHITECTURAL SERVICES

Field View Barn, Longhedge, Salisbury, Wilts. SP4 6RS

Tel: 01722 322193

info@larkhamdesign.co.uk

www.larkhamdesign.co.uk

Client & Project Address:

Mr & Mrs A Abbott

17 Cornwall Road,
Salisbury,
Wilts.
SP1 3NH

Project Description:

Proposed Single Storey
Rear/Side Extension

Drawing Title:

Proposed Ground
Floor Plan

Scale:

1:50 at A3

Drawing Ref:	Rev:
0906/PL/01	B