


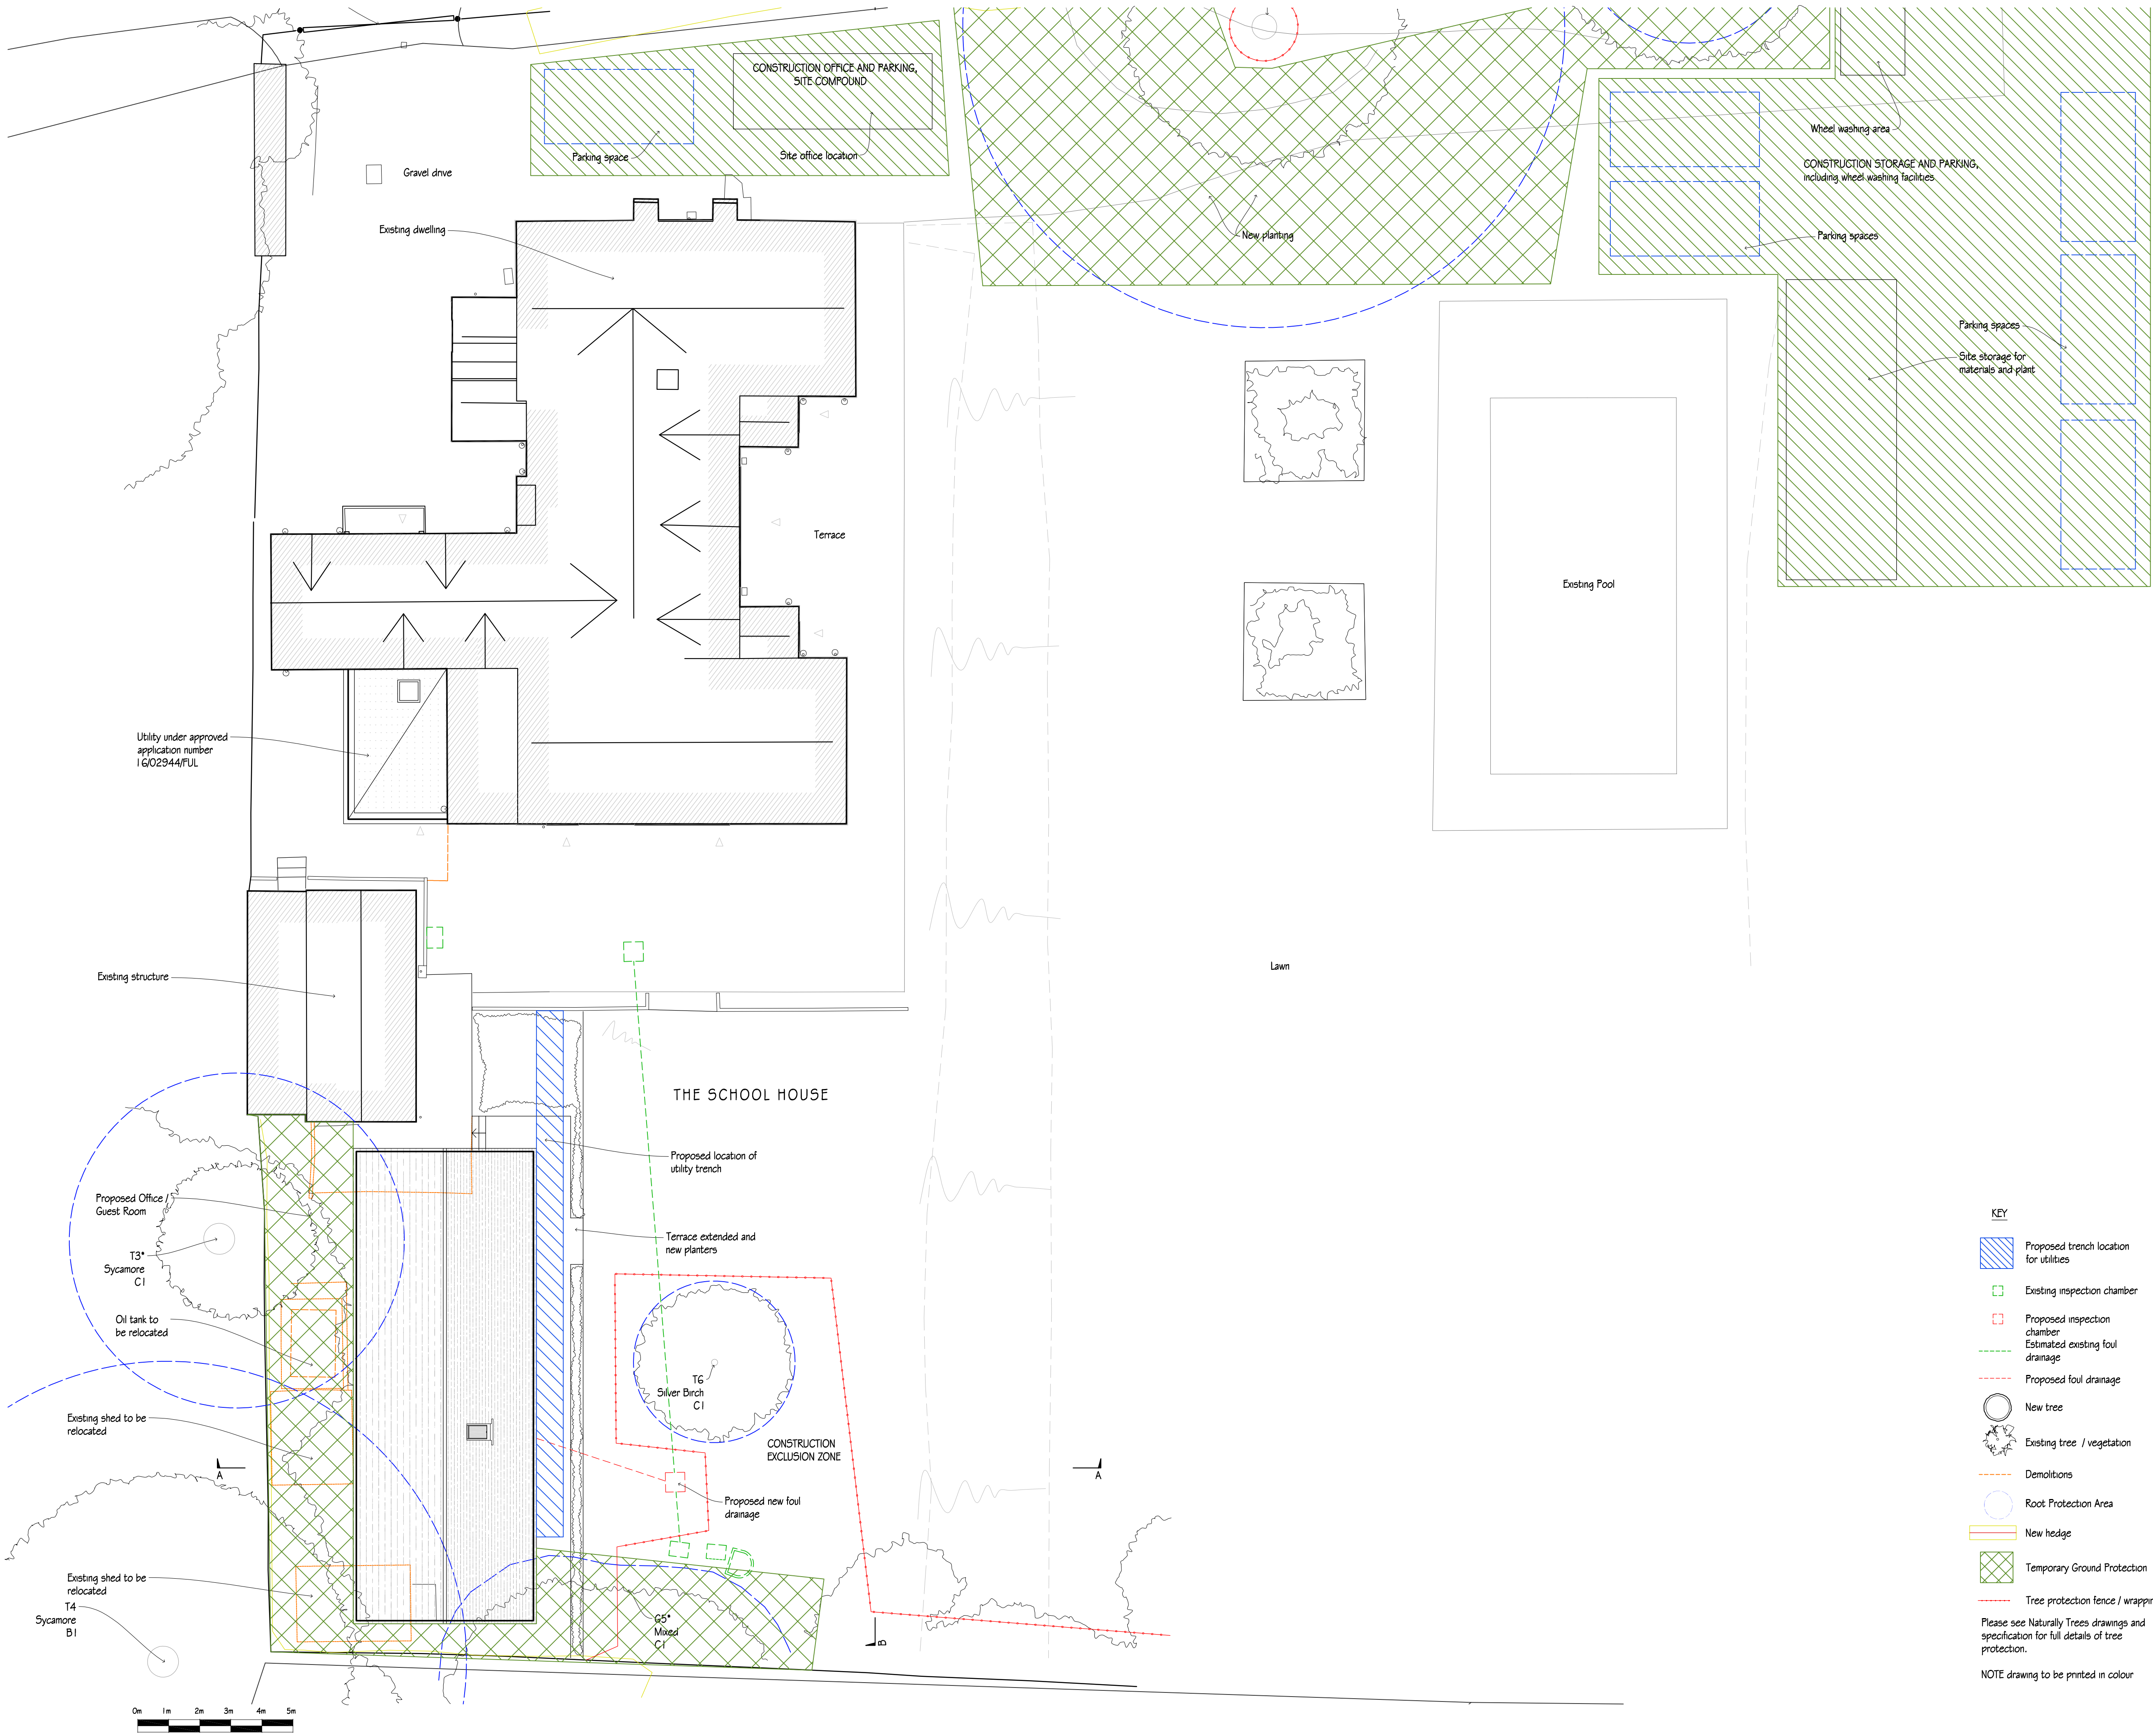

0m 1m 2m 3m 4m 5m
SITE PLAN

revisions	initial	date
-----------	---------	------

Contractors, Sub Contractors and Suppliers are to check all relevant dimensions and levels of site and buildings before commencing any shop drawings or building work.

This drawing is copyright and may not be reproduced in any part of form without the written consent of Fowler Architecture and Planning

project
THE SCHOOL HOUSE
Little Bedwyn
Wiltshire
SN8 3JG

planning

drawing
Site Plan -
Proposed

scale
1:100 @A1


drawn by
SK

date
Sept '25

240309-25

drawing no.

rev

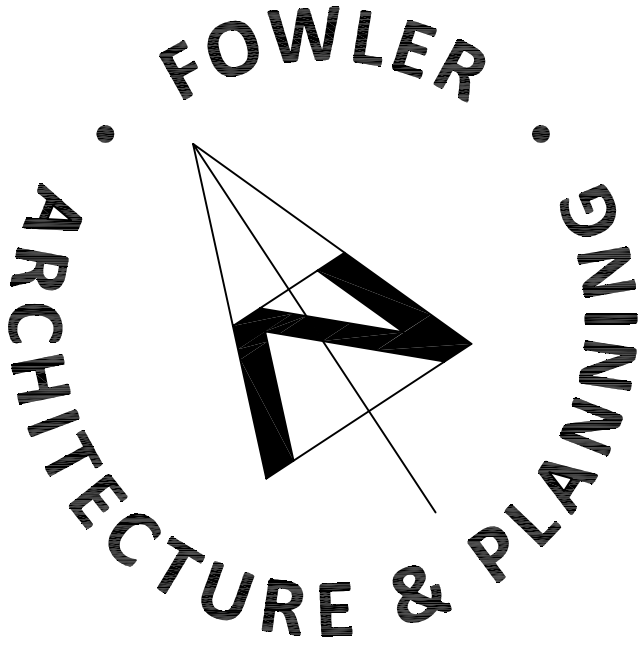

39 High Street
Pewsey
Wiltshire
SN9 5AF

tel (01672) 569444
enquiries@faap.co.uk