




SOUTH-WEST ELEVATION SCALE 1:100

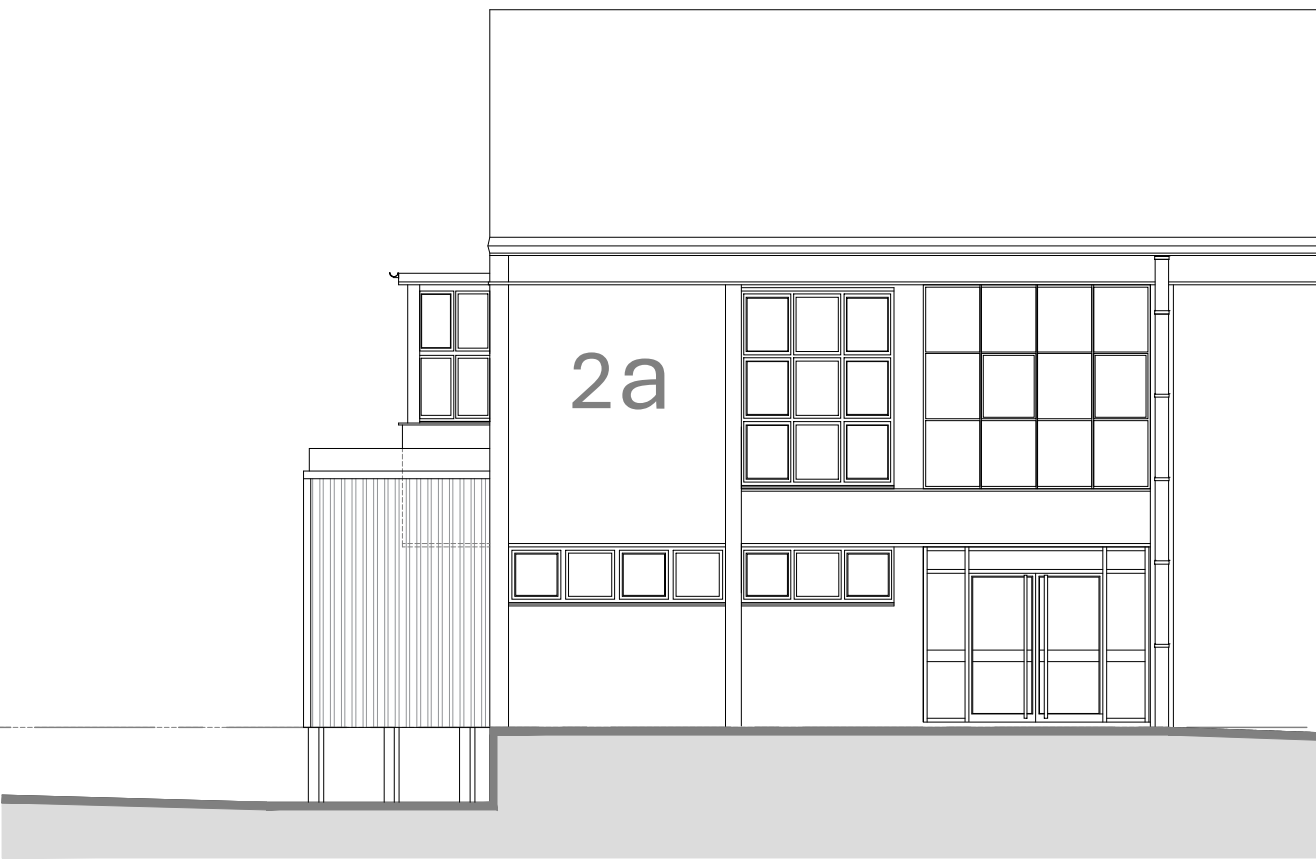


PART SOUTH-EAST ELEVATION SCALE 1:100

NOTE:
OTHER THAN FOR THE PURPOSES OF PLANNING, DO NOT SCALE THESE DRAWINGS. USE WRITTEN DIMENSIONS ONLY. ALL DIMENSIONS TO BE CHECKED ON SITE PRIOR TO COMMENCEMENT OF WORK.
THIS DRAWING IS THE COPYRIGHT OF **SIMPSON HILDER ASSOCIATES** LIMITED AND MAY NOT BE REPRODUCED, COPIED OR ALTERED IN ANY WAY WITHOUT WRITTEN AUTHORITY


REVISION CLOUD

TO BE CONFIRMED


NOTES:
- ALL PROPOSALS ARE SHOWN ARE ILLUSTRATIVE ONLY AND SUBJECT TO ALL STATUTORY APPROVALS INCLUDING PLANNING AND BUILDING REGULATIONS, AND THE DEVELOPMENT OF FULL WORKING DRAWINGS AND STRUCTURAL DESIGNS

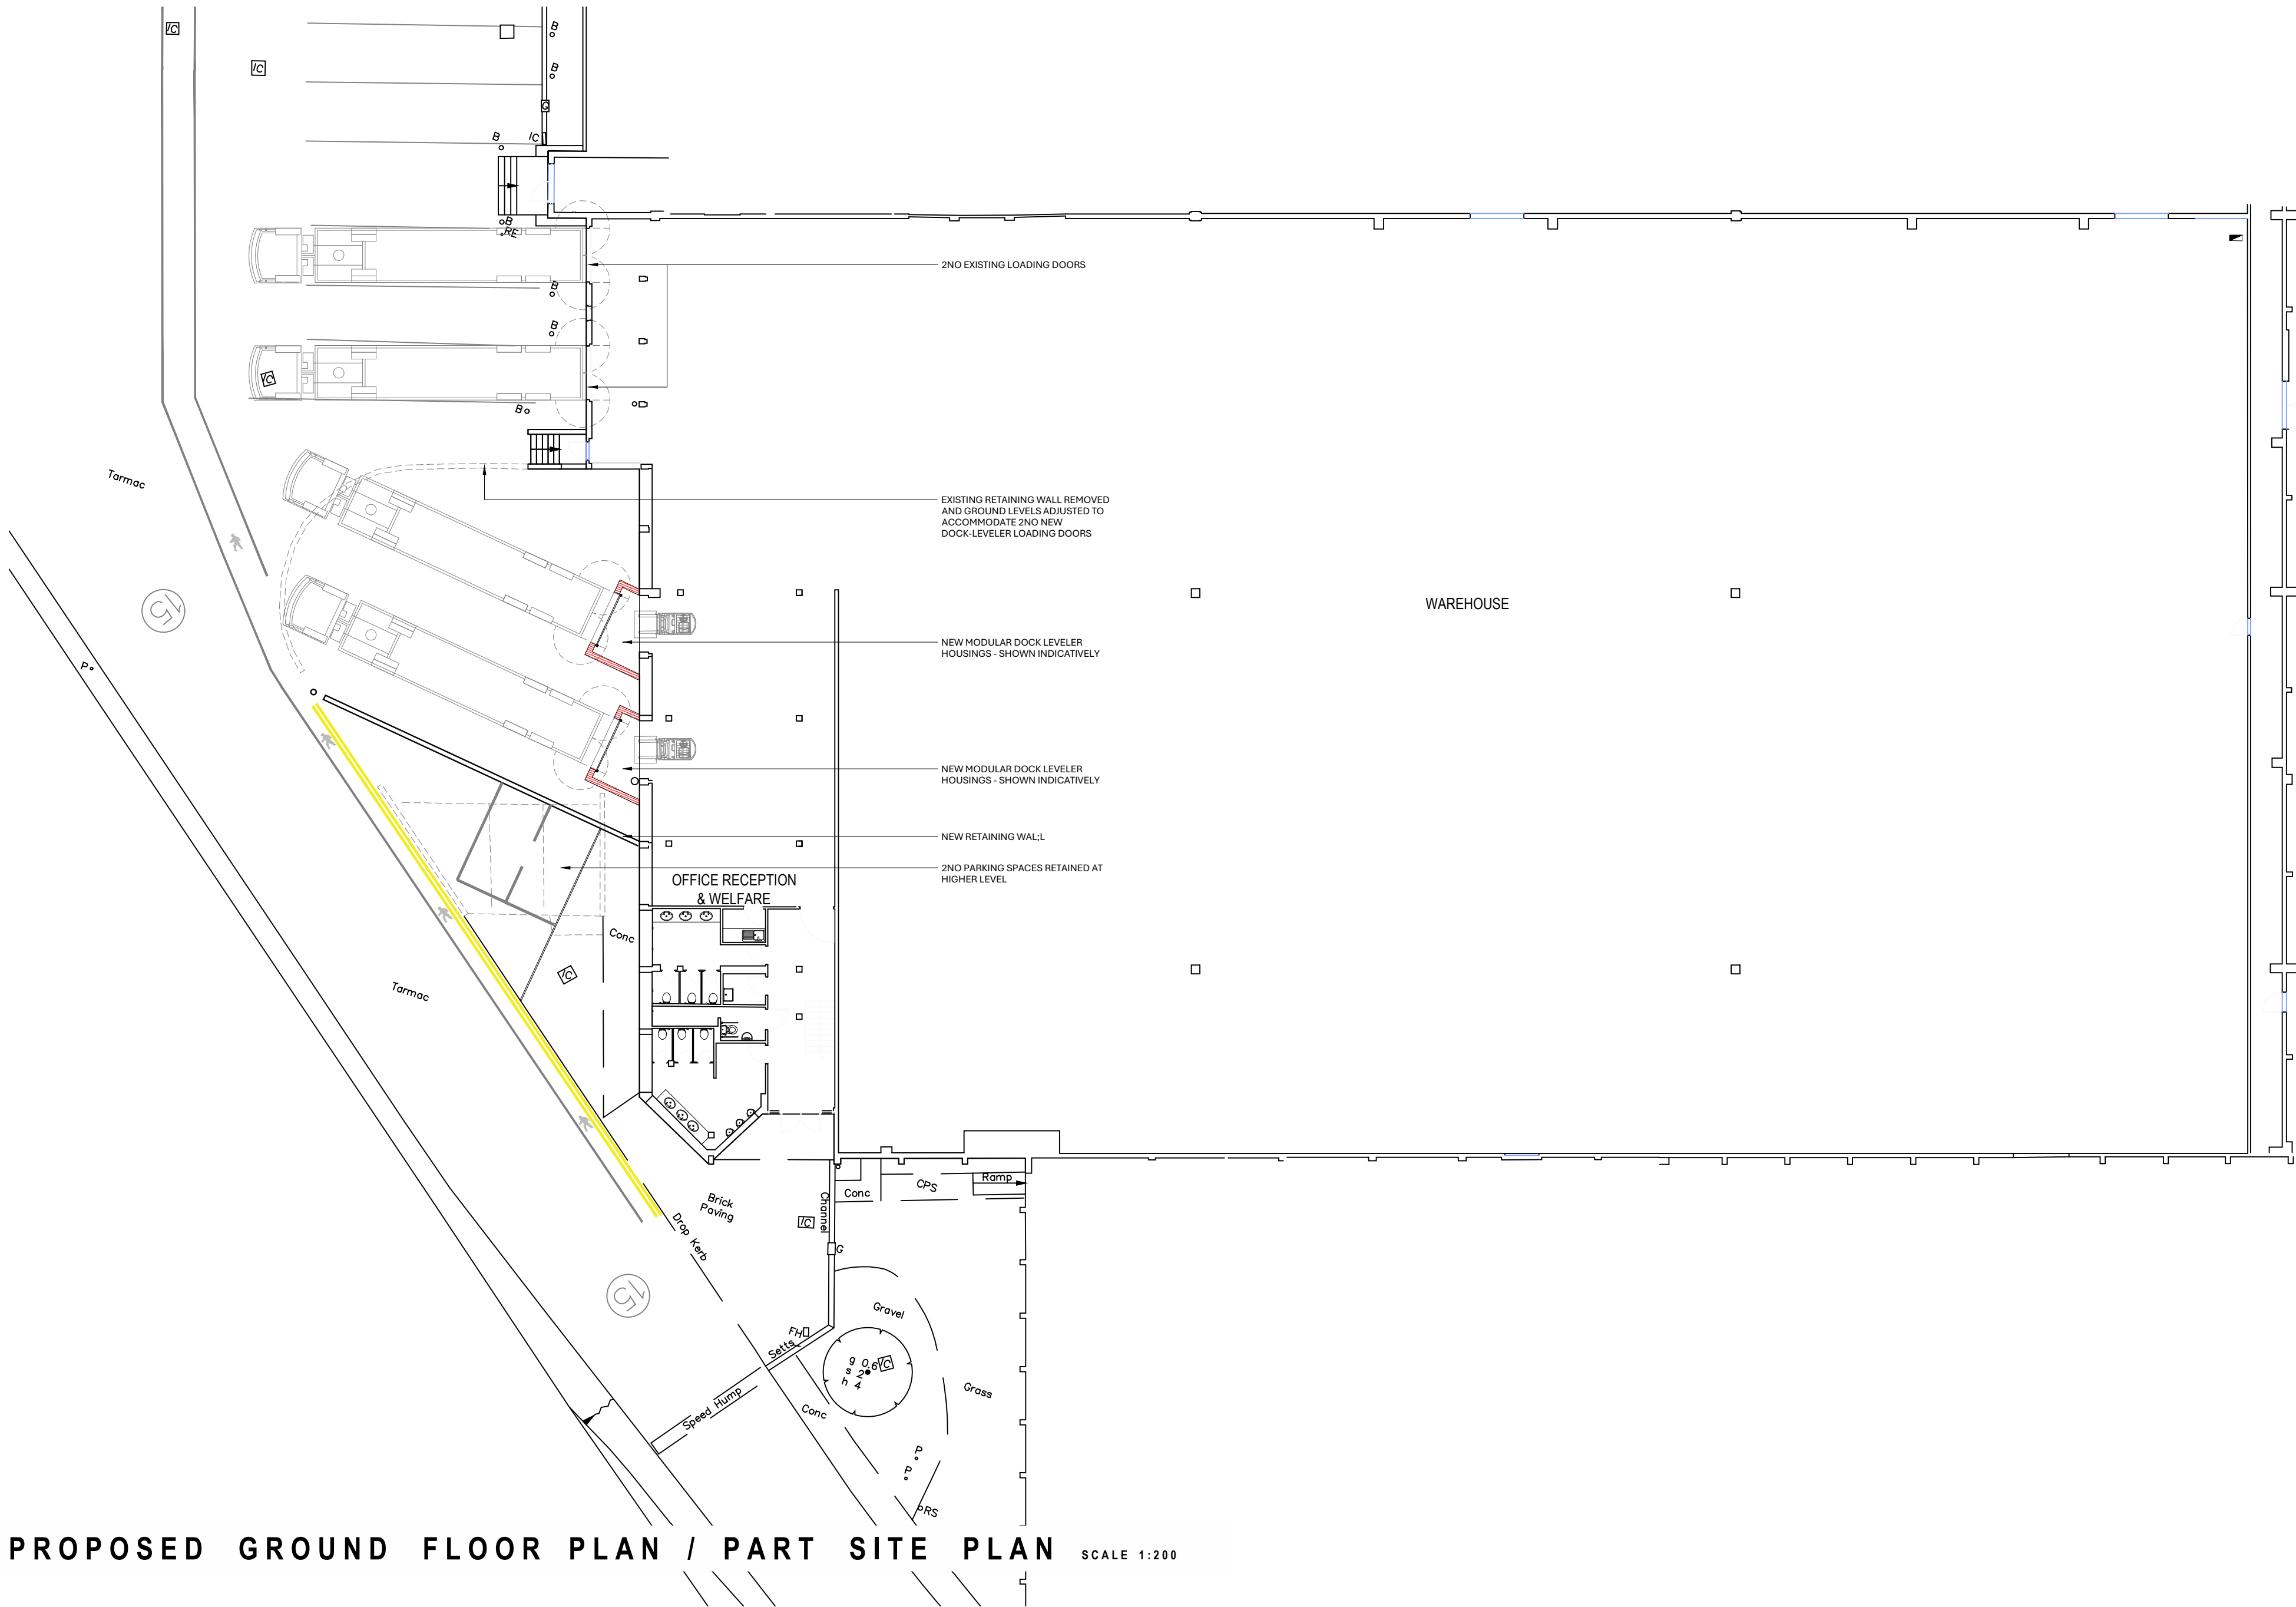

PROPOSED GROUND FLOOR PLAN / PART SITE PLAN SCALE 1:200

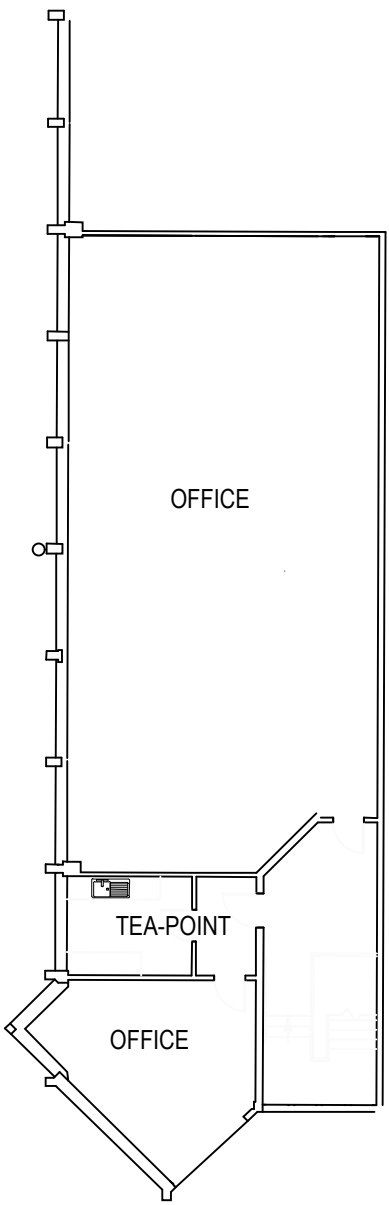

EXISTING FIRST FLOOR PLAN

 

**PRELIMINARY
ONLY**

Rev	Date	Description	By	Chkd
SIMPSON HILDER Architects & Surveyors 023 8028 3798 simpsonhilder.co.uk Project UNIT 2A, AMESBURY DISTRIBUTION PARK LONDON ROAD AMESBURY WILTSHIRE, SP4 7RT Description PROPOSED ELEVATIONS, FLOOR PLANS & PART SITE PLAN				
PRELIMINARY				
Drawn BL	Checked GL	Scale 1:100, 1:200	Date DEC 2025	Revision
Drawing No. 10112.102				
Original size 100mm @ A1				