




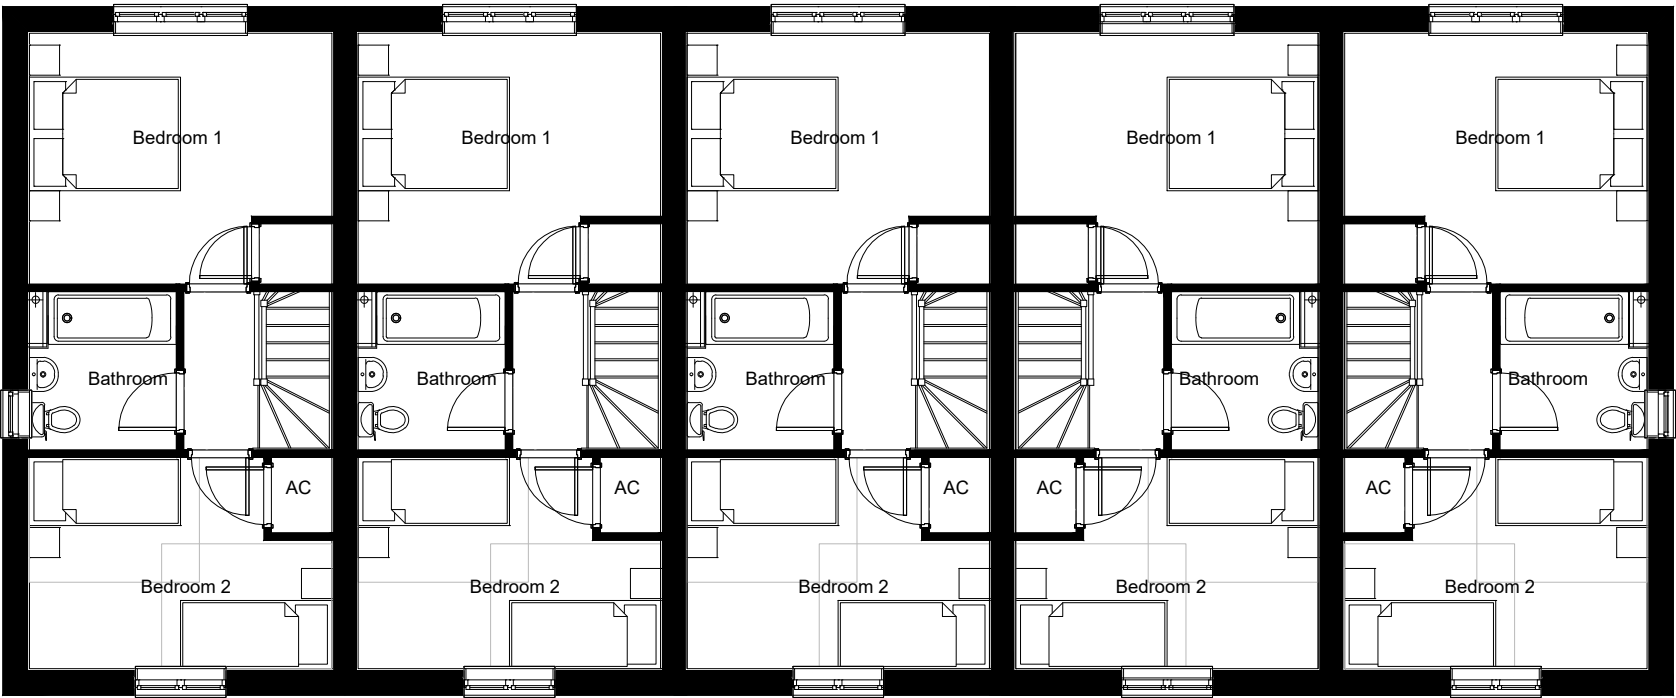

House Type A2 - First Floor Plan

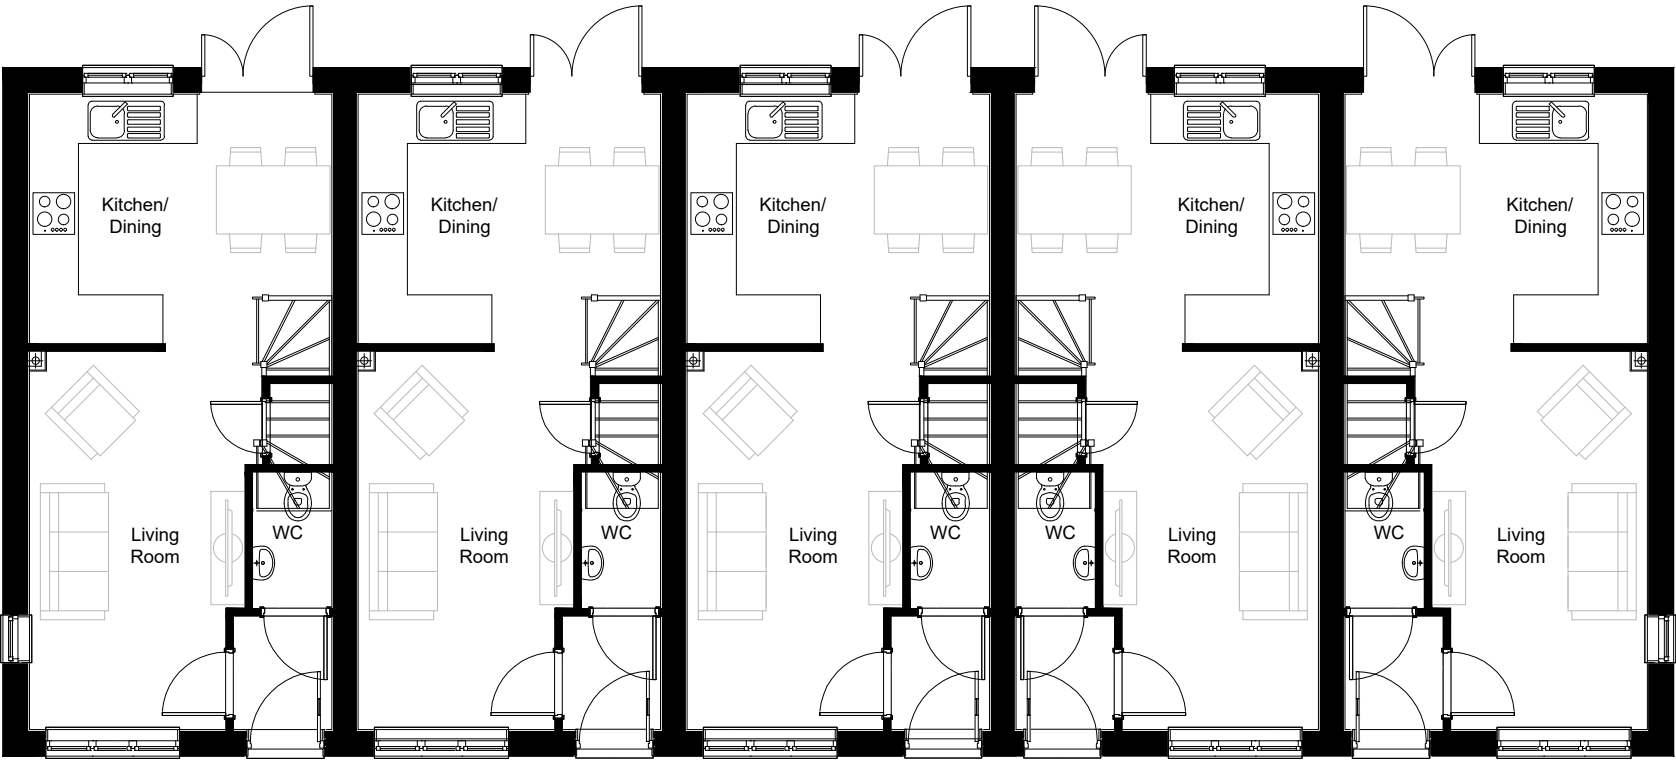

House Type A2 - Ground Floor Plan

 

House Type A2

Total Internal (Finished) Floor Area
Measured to a 1.5m minimum headroom:

Floor Area - 67.2m²723 sq.ft

Revision	REV A - PLAN REVISED TO SUIT SITE PLAN UPDATES. NOV 2025		
Client:	COTSWOLD HOMES LTD	Scales:	1:100@A3
Site Address:	LAND OFF BIDDESTONE LANE, YATTON KEYNELL	Project Number:	948
Drawing Title:	TYPE A2 - FLOORPLANS - TERRACED	Drawing Number:	063
Date:	JAN 2025	Drawn by:	BT
		Revision:	A



COTSWOLD
HOMES



CIAT
CHARTERED PRACTICE



Trower Davies
Architectural Consultants

8 Manor Park
Mackenzie Way
Cheltenham
Gloucestershire
GL51 9TX
Tel: 01242 224247