



 

House Type A3 - First Floor Plan

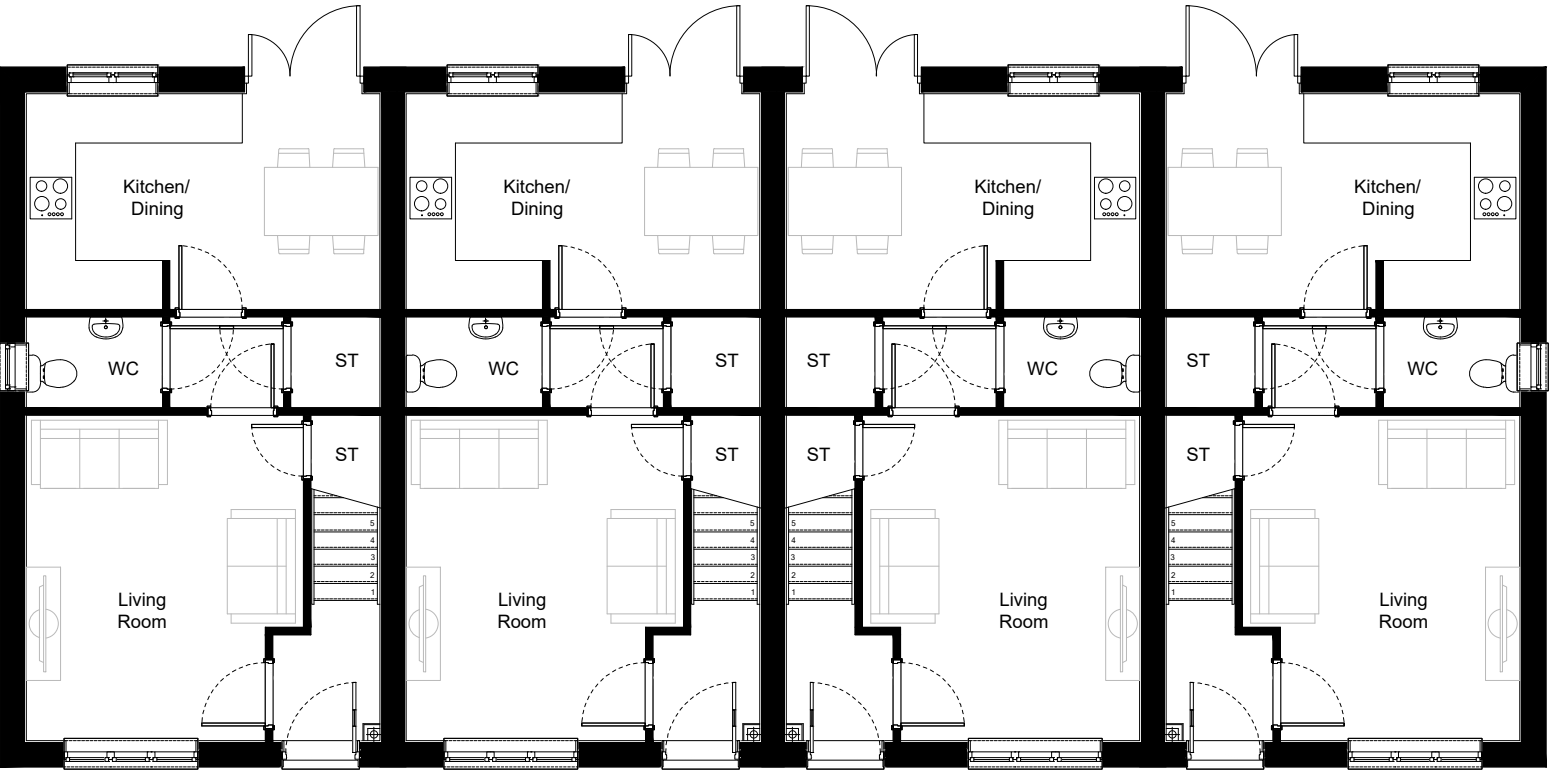

House Type A3 - Ground Floor Plan

House Type A3
Stone

Revision		
Client:	COTSWOLD HOMES LTD	Scales: 1:100@A3
Site Address:	LAND OFF BIDDESTONE LANE, YATTON KEYNELL	Project Number: 948
Drawing Title:	TYPE A3 - ELEVATIONS - TERRACED	Drawing Number: 072
Date:	SEPT 2025	Drawn by: BT
		Revision:



8 Manor Park
Mackenzie Way
Cheltenham
Gloucestershire
GL51 9TX
Tel: 01242 224247