






FRONT ELEVATION

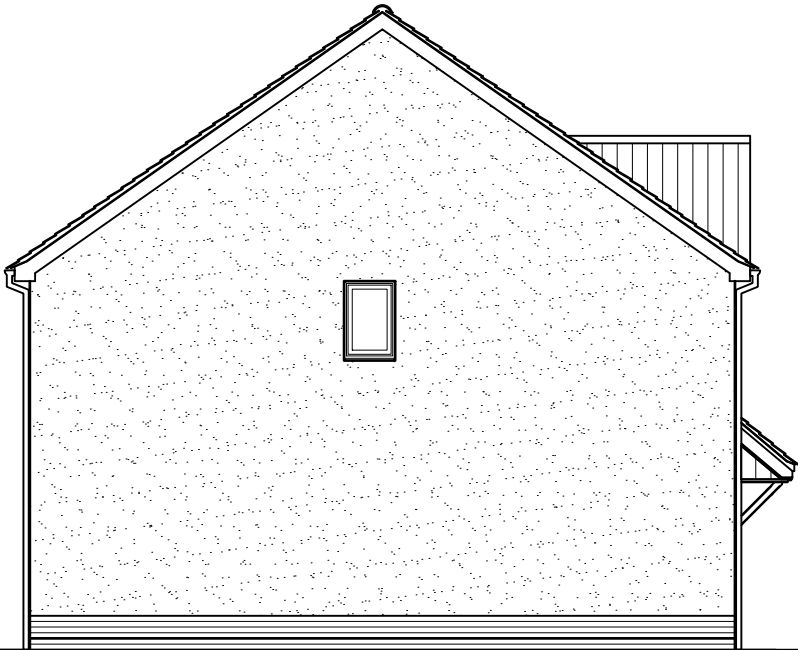


SIDE ELEVATION

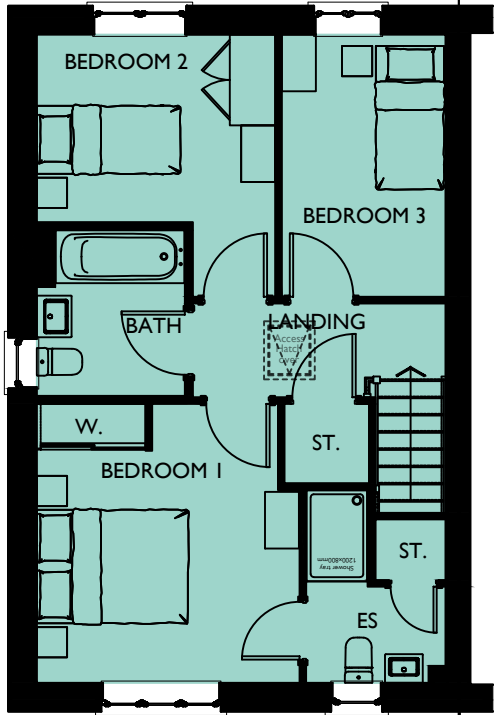


FIRST FLOOR PLAN

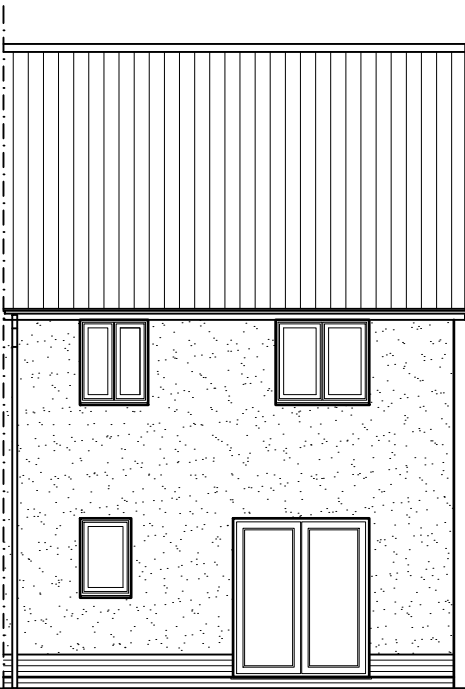

REAR ELEVATION

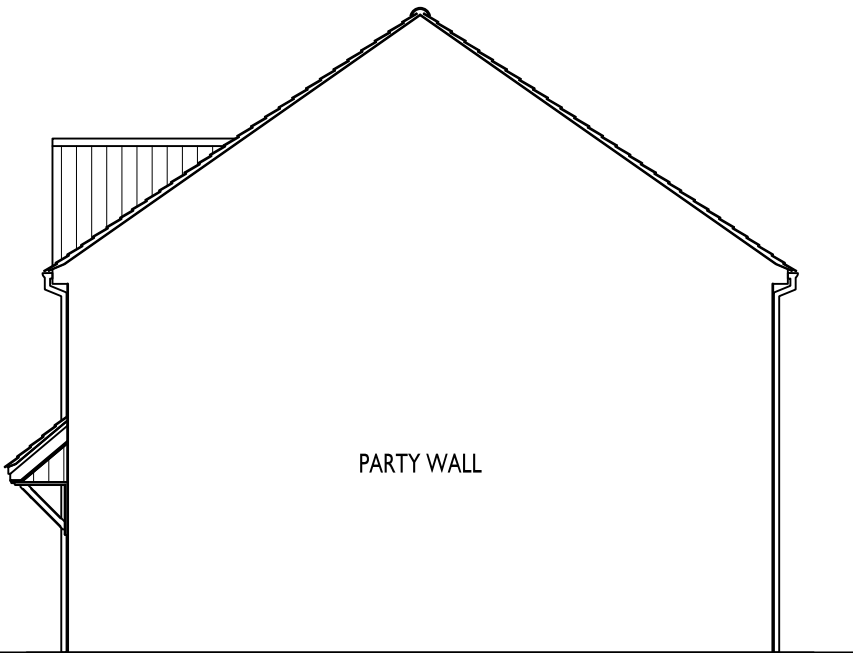

SIDE ELEVATION

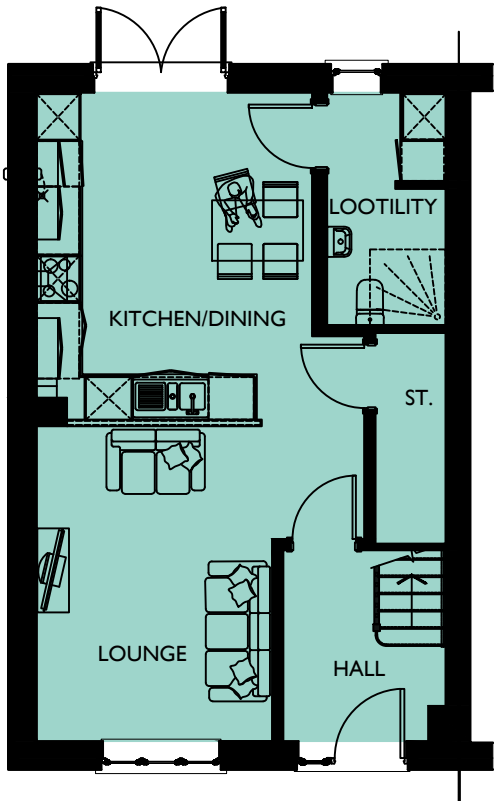

GROUND FLOOR PLAN

SOUTHWICK COURT FARM, TROWBRIDGE

DRAWING NO: 0844-644 **HOUSE TYPE REF:** PARKLAND **TENURE:** AFFORDABLE

PLOT NO/S :
165

STOREY HEIGHT : 2 **SQFT :** 1012
NO OF BED/S : 3 **SQM :** 94.02

DRAWING TITLE : PLANS & ELEVATIONS
DRAWING NO : 0844-644
DRAWN : JIJ

DATE : OCTOBER 2025
SCALE : 1:100 @ A3
0 1 2[m]

The Distillery, The Old Brewery Office Park,
7 - 11 Lodway, Pill, Bristol BS20 0DH
T. 01275 813380 E:admin@focusdp.com
www.focusdp.com



FOCUS
ON DESIGN