






FRONT ELEVATION

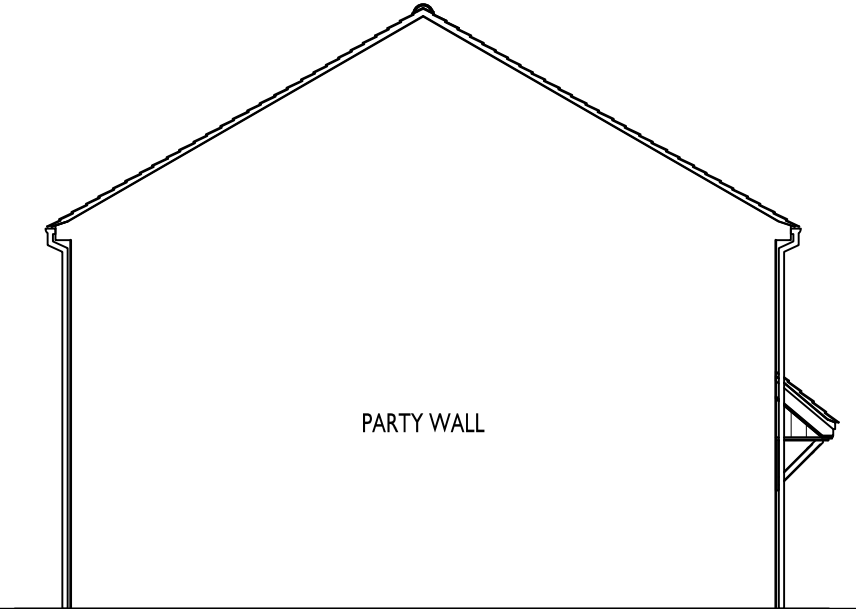


SIDE ELEVATION

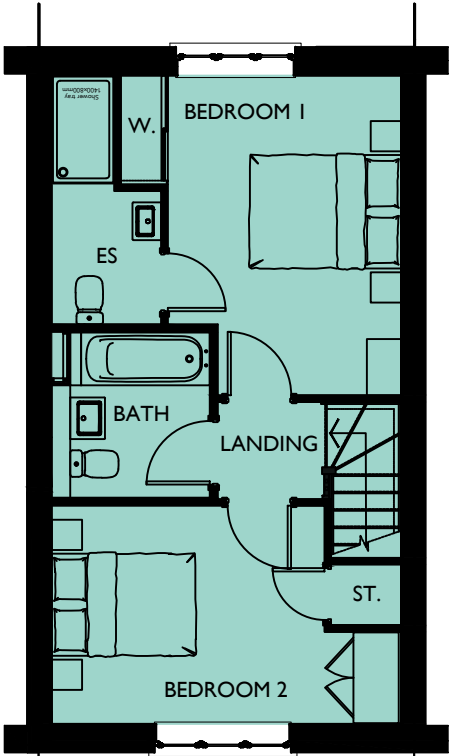


FIRST FLOOR PLAN

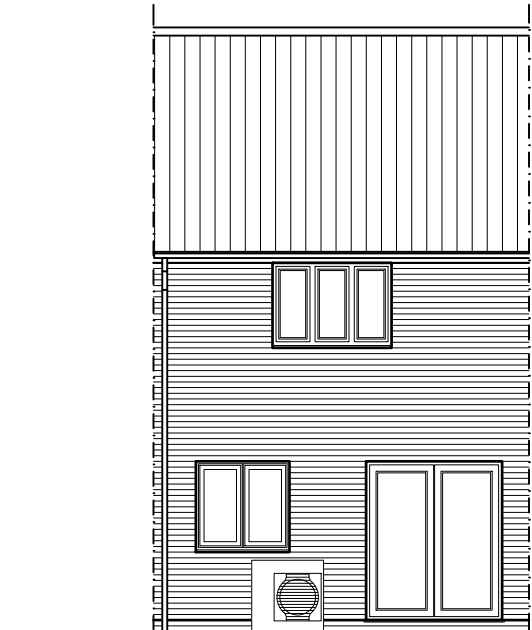

REAR ELEVATION

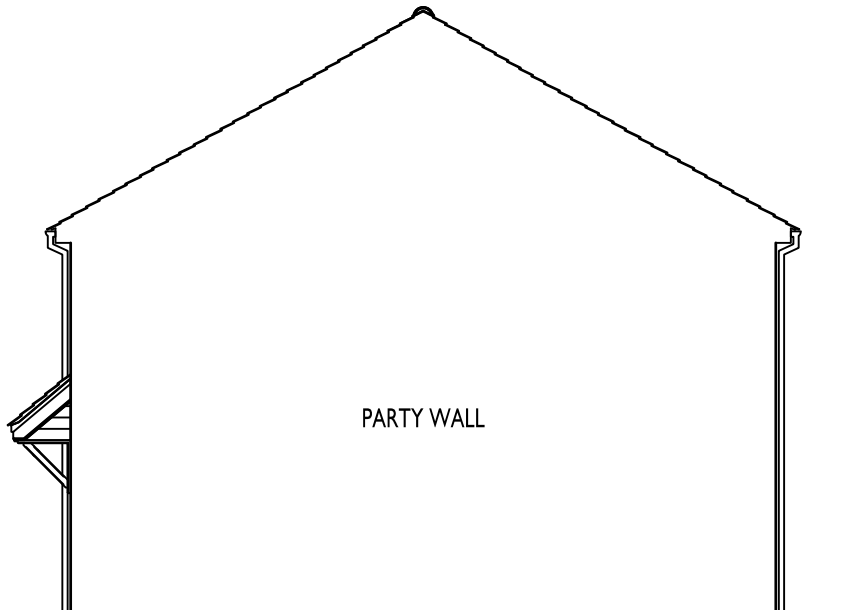

SIDE ELEVATION

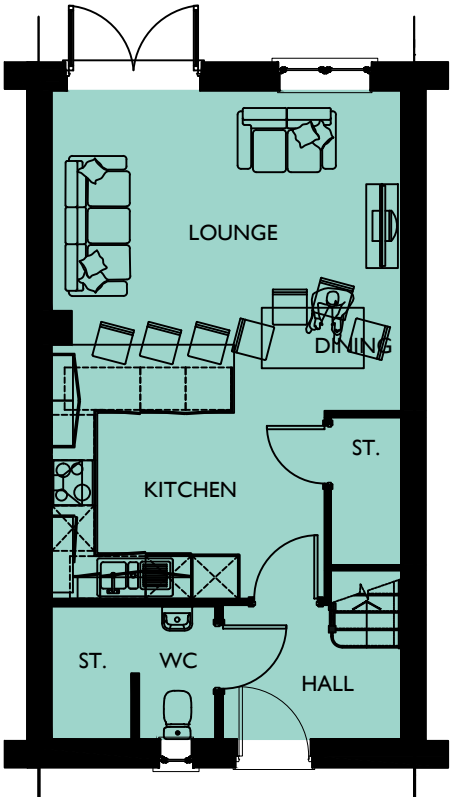

GROUND FLOOR PLAN

SOUTHWICK COURT FARM, TROWBRIDGE


DRAWING NO: 0844-641
HOUSE TYPE REF: GLENSIDE
TENURE: AFFORDABLE

PLOT NO/S :
11 & 42

STOREY HEIGHT : 2
NO OF BED/S : 2
SQFT : 867
SQM : 80.55

DRAWING TITLE : PLANS & ELEVATIONS
DRAWING NO : 0844-641
DRAWN : JIJ

DATE : OCTOBER 2025
SCALE : 1:100 @ A3

 

The Distillery, The Old Brewery Office Park,
7 - 11 Lodway, Pill, Bristol BS20 0DH
T. 01275 813380 E: admin@focusdp.com
www.focusdp.com

**NEIGHBOURHOOD
CORE**



**FOCUS
ON DESIGN**