




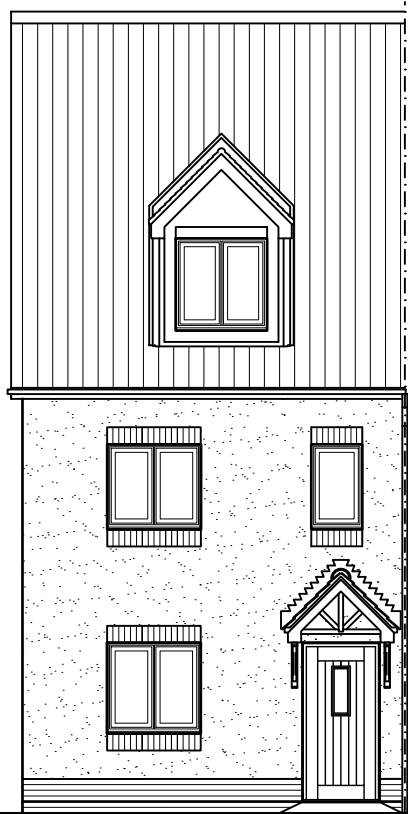


FRONT ELEVATION

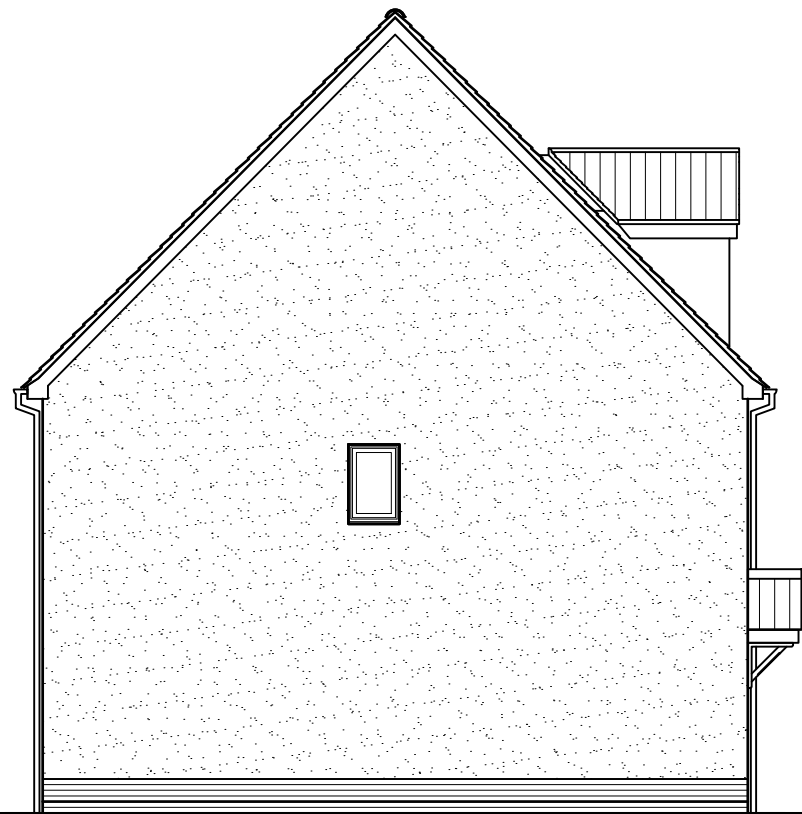


SIDE ELEVATION

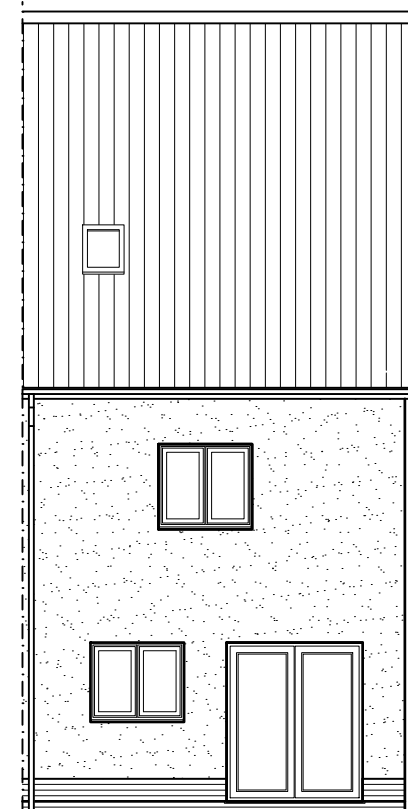


REAR ELEVATION

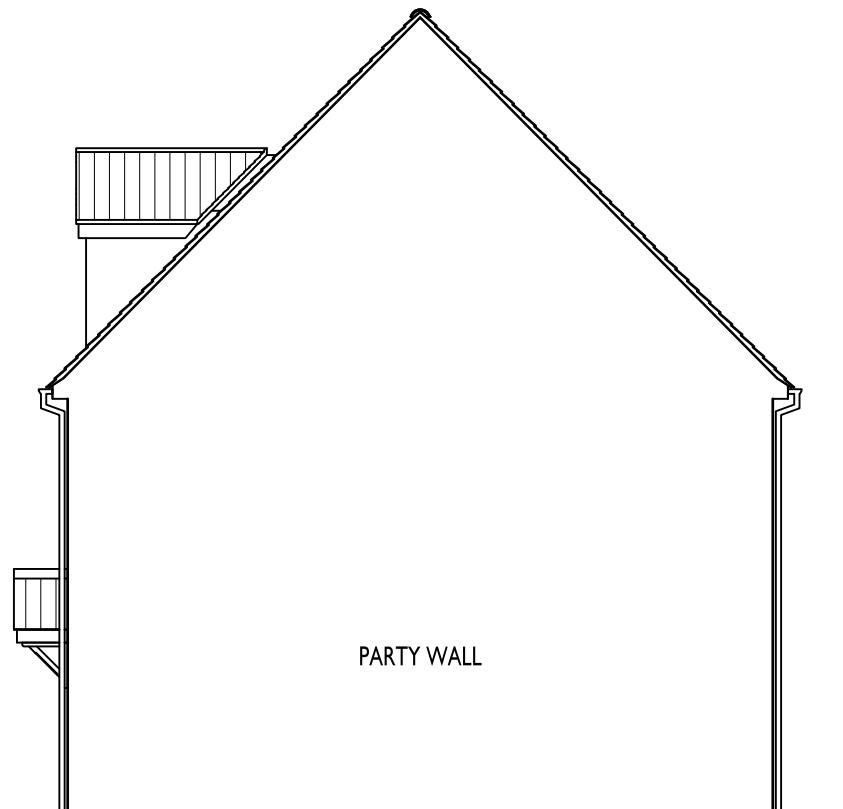


SIDE ELEVATION

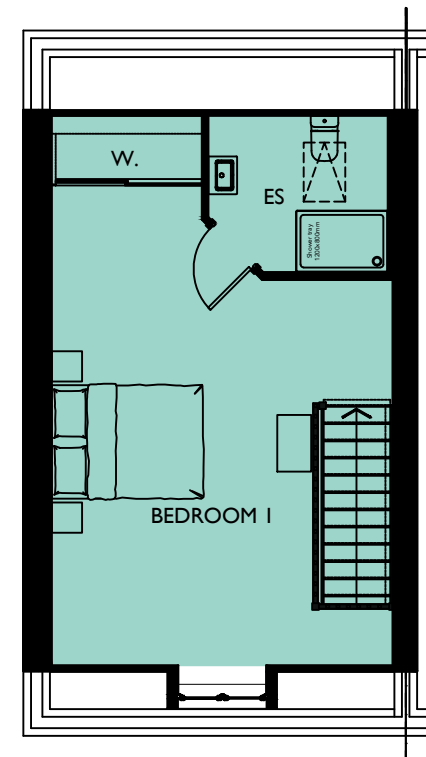

SECOND FLOOR PLAN

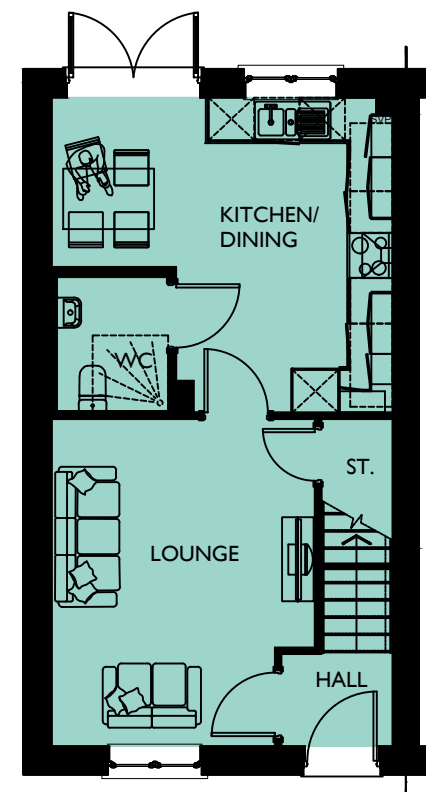

GROUND FLOOR PLAN

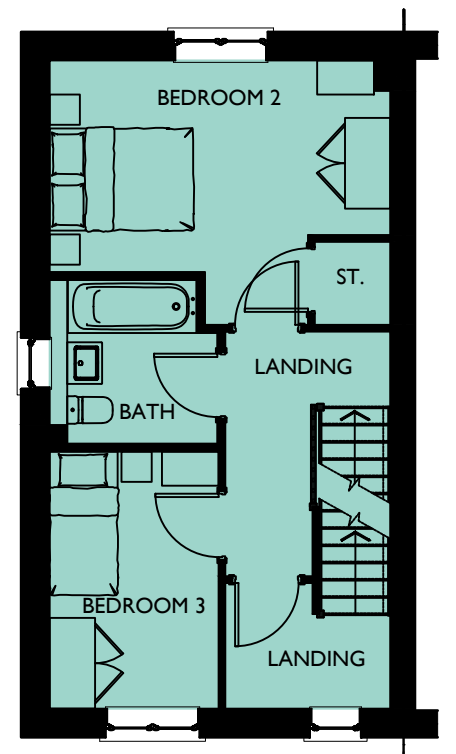

FIRST FLOOR PLAN

REVISION/S:

ENTRANCE
AND ARRIVAL
NEIGHBOURHOOD
CORE

SOUTHWICK COURT FARM, TROWBRIDGE

DRAWING NO: 0844-609 **HOUSE TYPE REF:** GREENDALE **TENURE:** OPEN MARKET

PLOT NO/S :
6, 7, 89, 91, 95-98, 175 & 176

STOREY HEIGHT : 2.5 **SQFT :** 1169
NO OF BED/S : 3 **SQM :** 108.60

DRAWING TITLE : PLANS & ELEVATIONS
DRAWING NO : 0844-609
DRAWN : JIJ

DATE : OCTOBER 2025
SCALE : 1:100 @ A3
0 1 2[m]

The Distillery, The Old Brewery Office Park,
7 - 11 Lodway, Pill, Bristol BS20 0DH
T. 01275 813380 Eadmin@focusdp.com
www.focusdp.com



FOCUS
ON DESIGN