





FRONT ELEVATION

SIDE ELEVATION

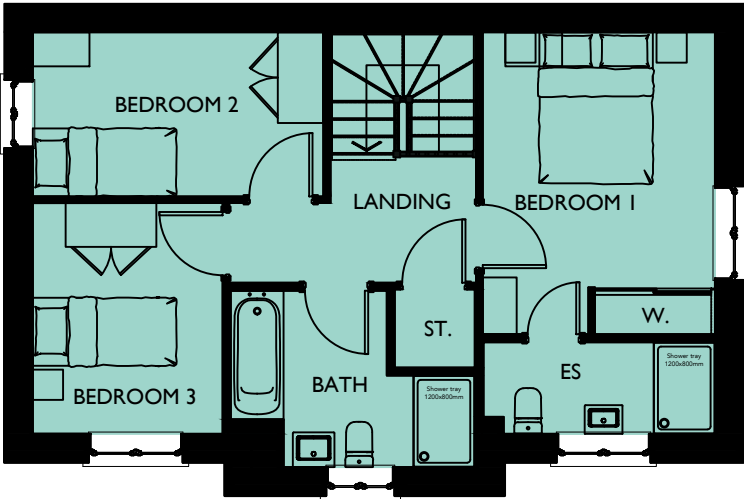


FIRST FLOOR PLAN

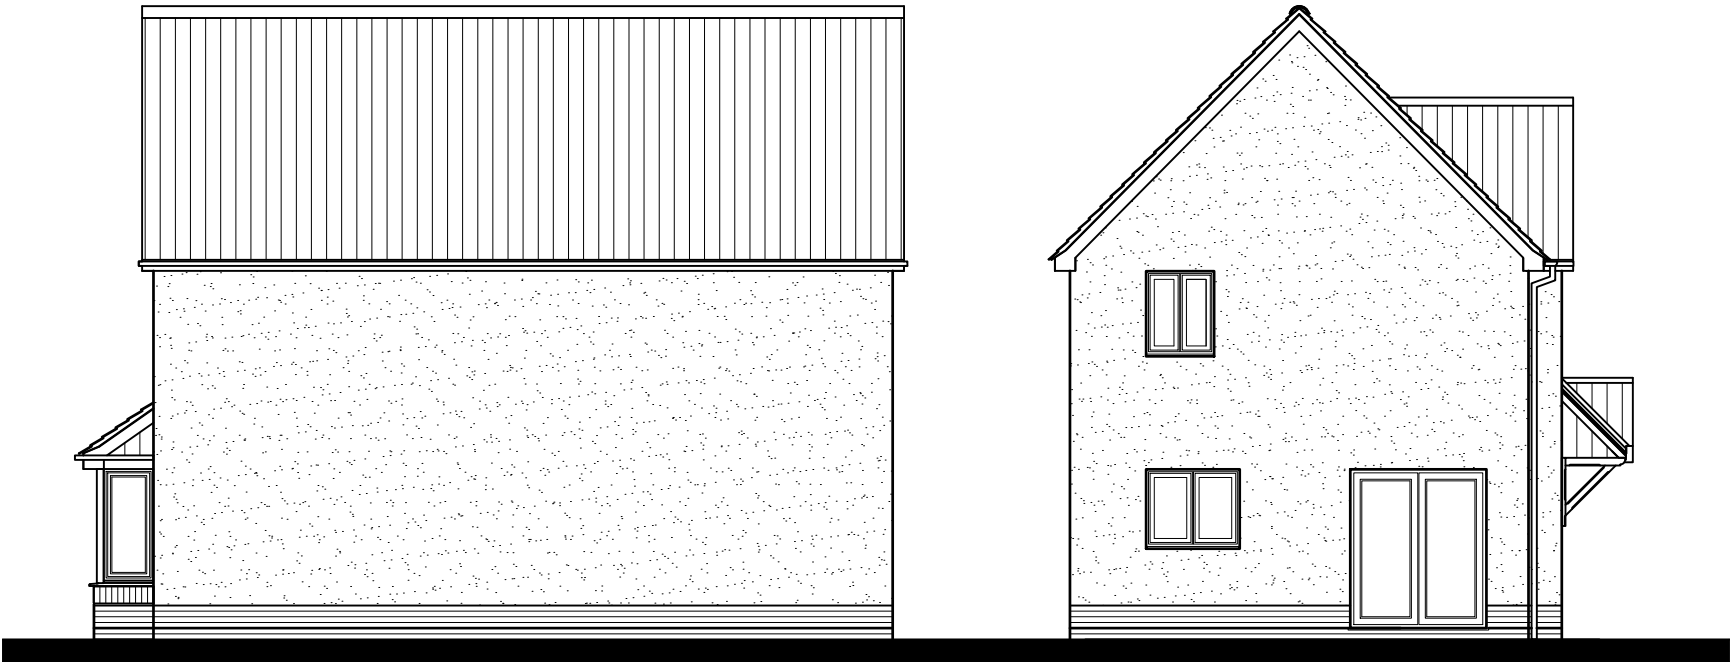

REAR ELEVATION

SIDE ELEVATION

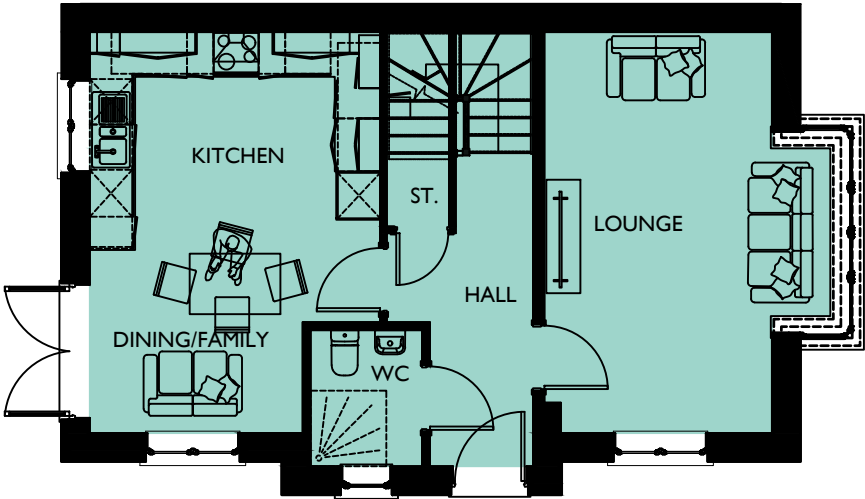

GROUND FLOOR PLAN

NEIGHBOURHOOD
CORE

SOUTHWICK COURT FARM, TROWBRIDGE

PLOT NO/S :
50 & 167

STOREY HEIGHT : 2 **SQFT : 1094**
NO OF BED/S : 3 **SQM : 101.64**

DRAWING TITLE : PLANS & ELEVATIONS

DRAWING NO : 0844-608

DRAWN : JLJ

DATE : OCTOBER 2025

SCALE : 1:100 @ A3

0 1 2 (m)

The Distillery, The Old Brewery Office Park,
7 - 11 Lodway, Pill, Bristol BS20 0DH
T. 01275 813380 Eadmin@focusdp.com
www.focusdp.com



FOCUS
ON DESIGN