

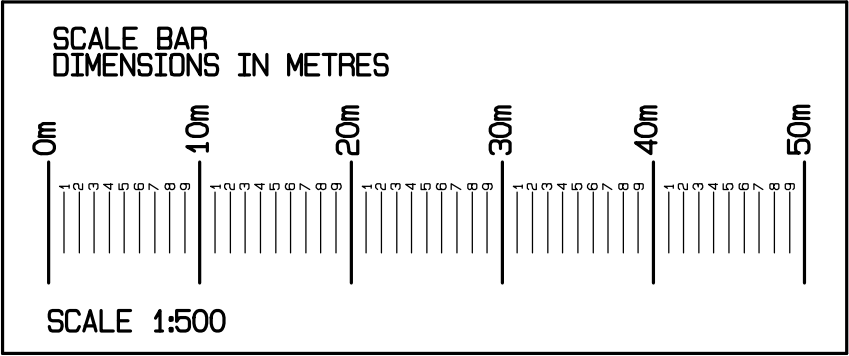


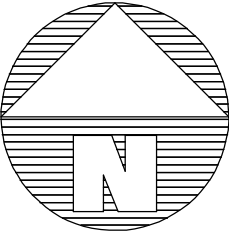

Mapserve OS partner license number is 100053143.

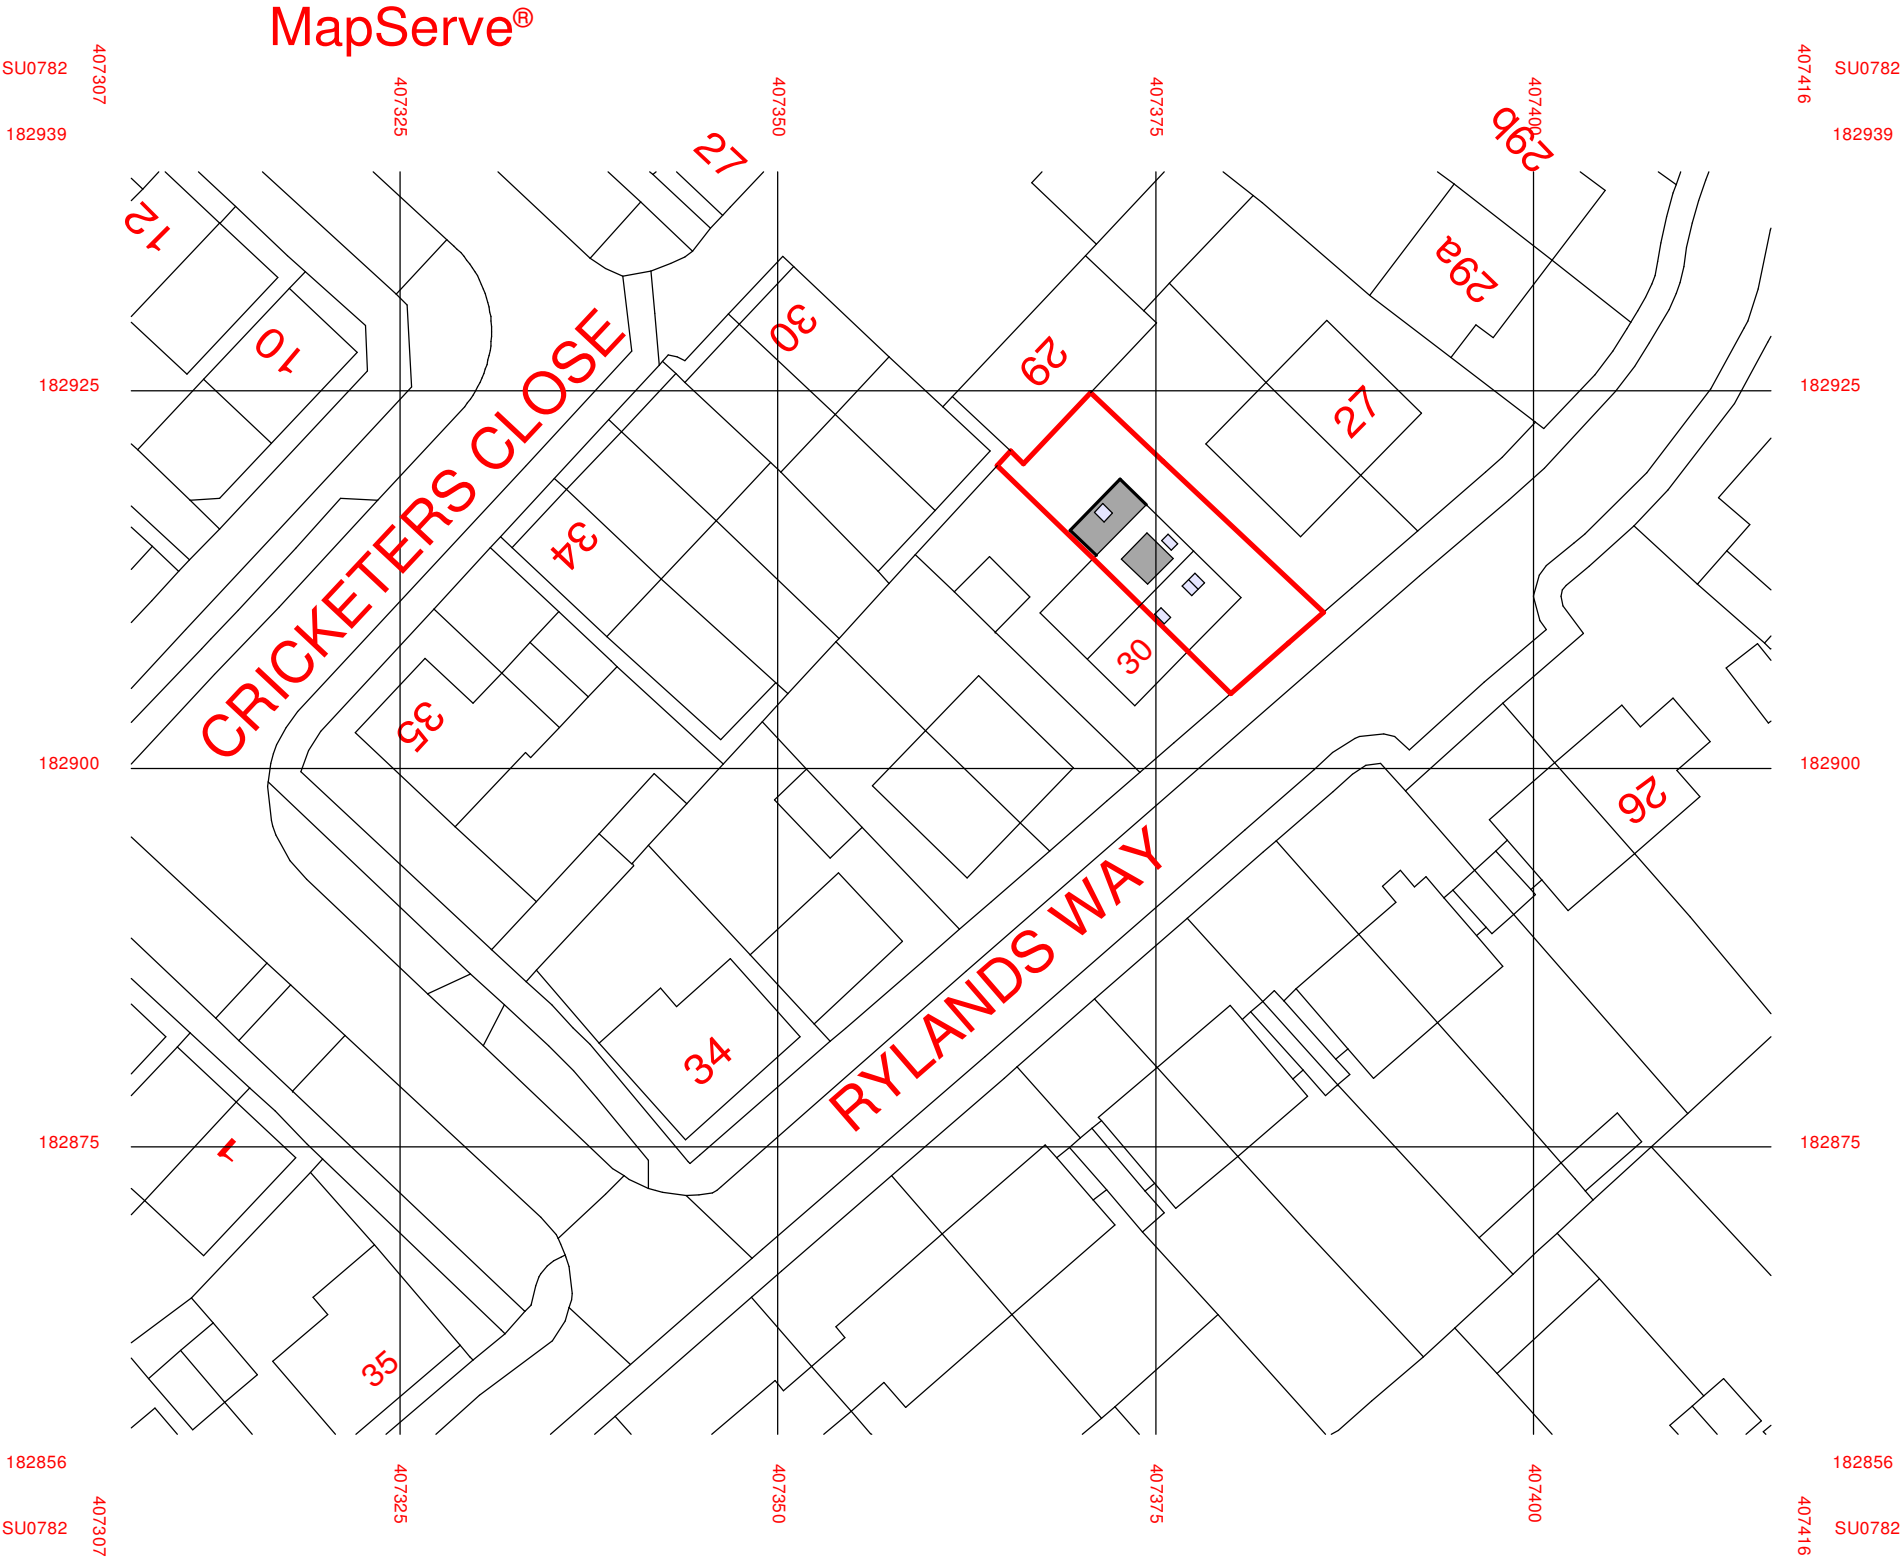

NEIL
ARMSTRONG
ARCHITECTURAL SERVICES

31 Church Ground, South Marston,
Swindon, Wilts. SN3 4FL. Tel: (01793) 832158

clientMR AND MRS F READ
29 RYLANDS WAY
ROYAL WOOTTON BASSETT
SWINDON
WILTS
SN4 8AY

project29 RYLANDS WAY
ROYAL WOOTTON BASSETT
SWINDON
WILTS
SN4 8AY

titlePROPOSED SITE PLAN

scale1:500

date11-12-2025

drawnNBA
paperA3

revisionno.Y25-136-4

Work to figured dimensions only.
Any queries should be referred to the address shown above.
This drawing is the Copyright of Neil Armstrong Architectural Services and shall not be altered, copied or reproduced in anyway without prior written consent.