






FRONT ELEVATION

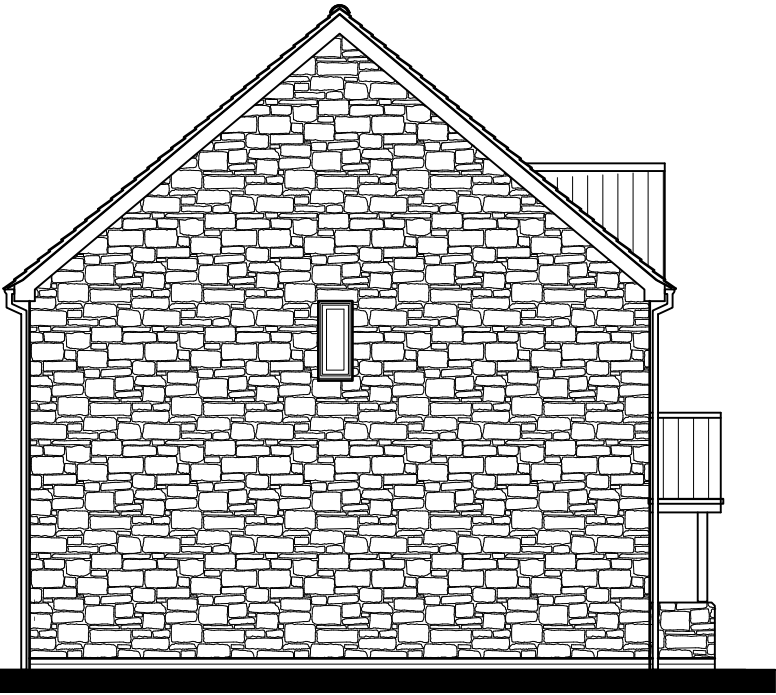


SIDE ELEVATION

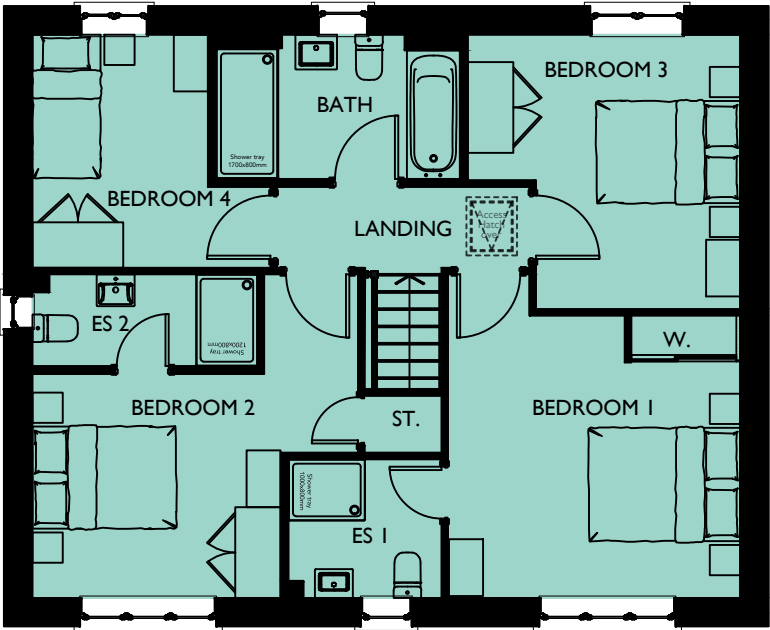


FIRST FLOOR PLAN

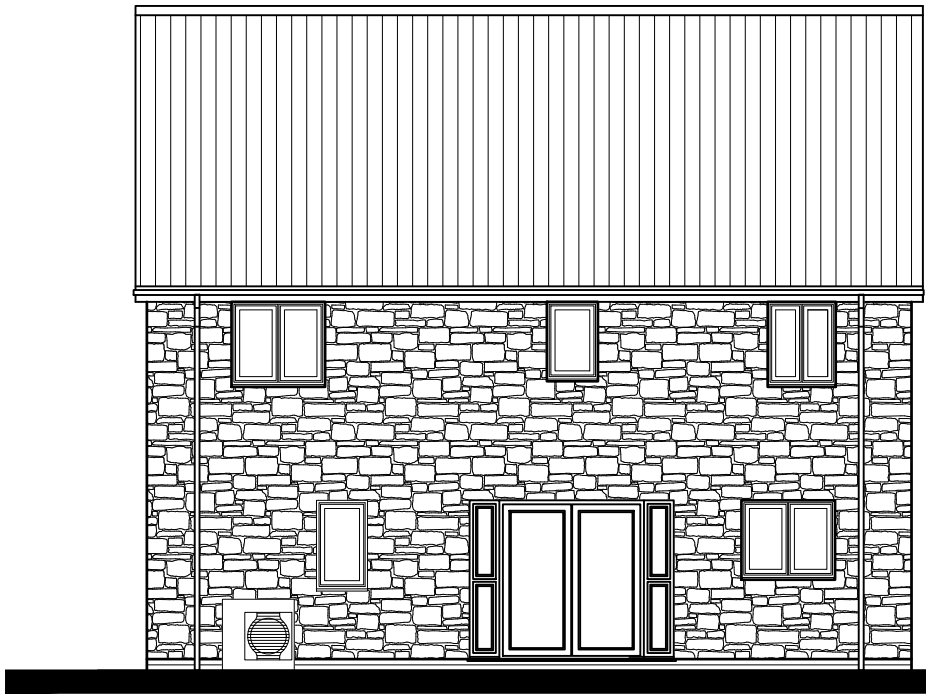

REAR ELEVATION

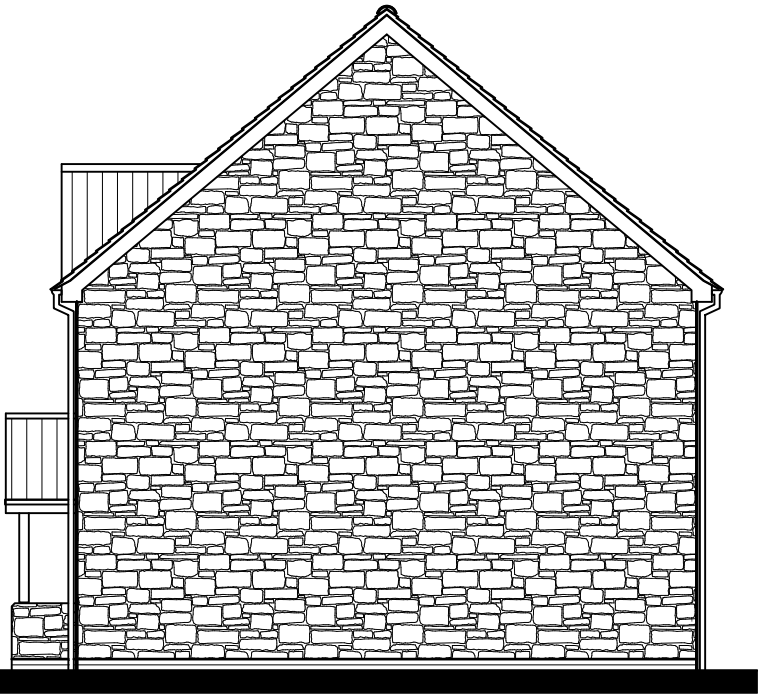

SIDE ELEVATION

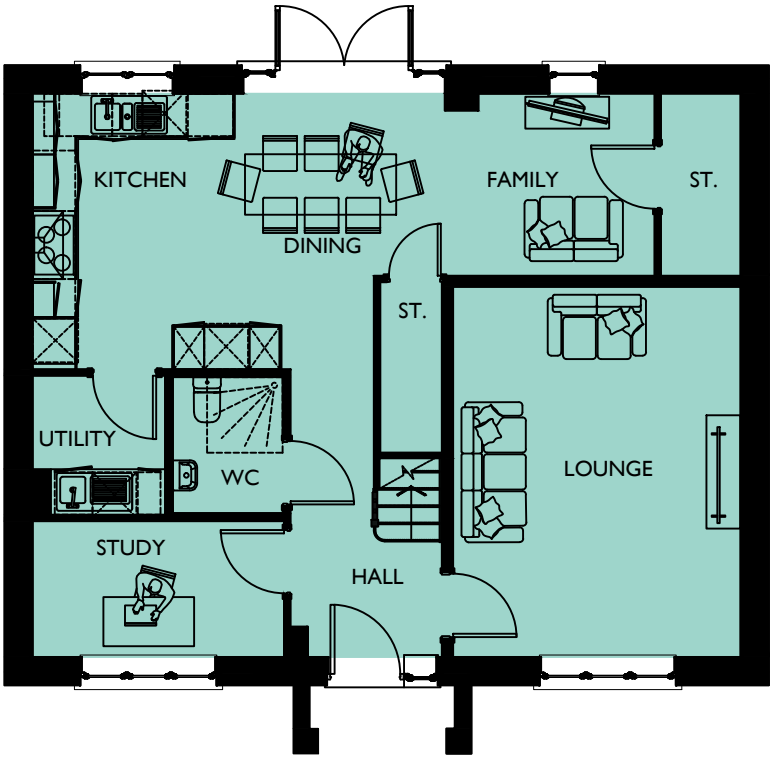

GROUND FLOOR PLAN

PARKLAND
EDGE

SOUTHWICK COURT FARM, TROWBRIDGE

DRAWING NO: 0844-625
HOUSE TYPE REF: WOODMOUNT
TENURE: OPEN MARKET

PLOT NO/S :
107, 132, 170 & 173

STOREY HEIGHT : 2
NO OF BED/S : 4
SQFT : 1518
SQM : 141.03

DRAWING TITLE : PLANS & ELEVATIONS
DRAWING NO : 0844-625
DRAWN : :JLJ

DATE : OCTOBER 2025
SCALE : 1:100 @ A3



The Distillery, The Old Brewery Office Park,
7 - 11 Lodway, Pill, Bristol BS20 0DH
T. 01275 813380 Eadmin@focusdp.com
www.focusdp.com

