





FRONT ELEVATION

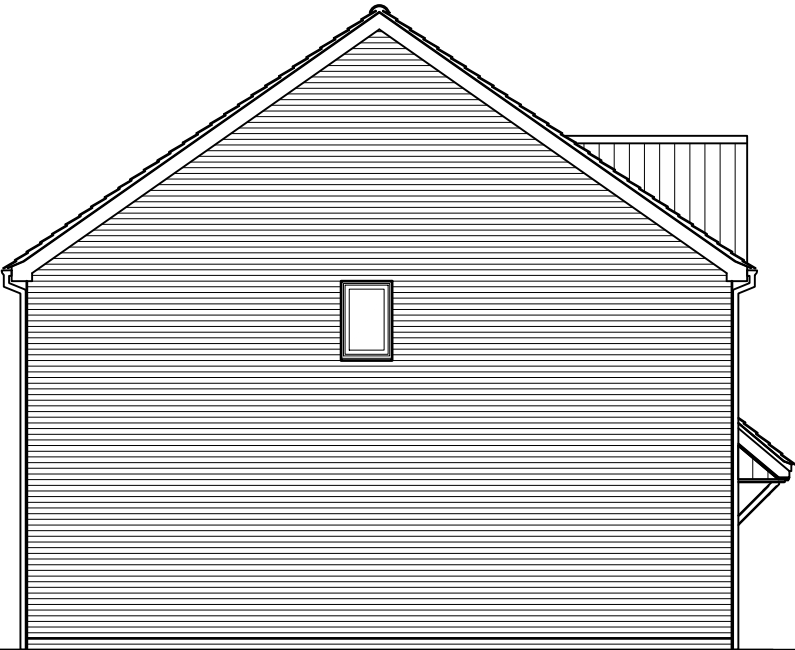


SIDE ELEVATION
SIDE WINDOW TO PLOTS 8, 34, 39, 128, 129, 138,
139, 144, 145 & 160-164 ONLY.

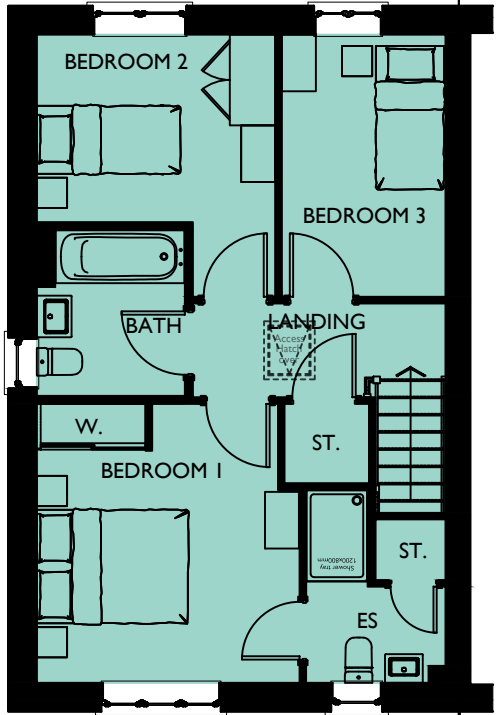


SIDE WINDOW
TO PLOTS 8, 34,
39, 128, 129, 138,
139, 144, 145 &
160-164 ONLY.


FIRST FLOOR PLAN

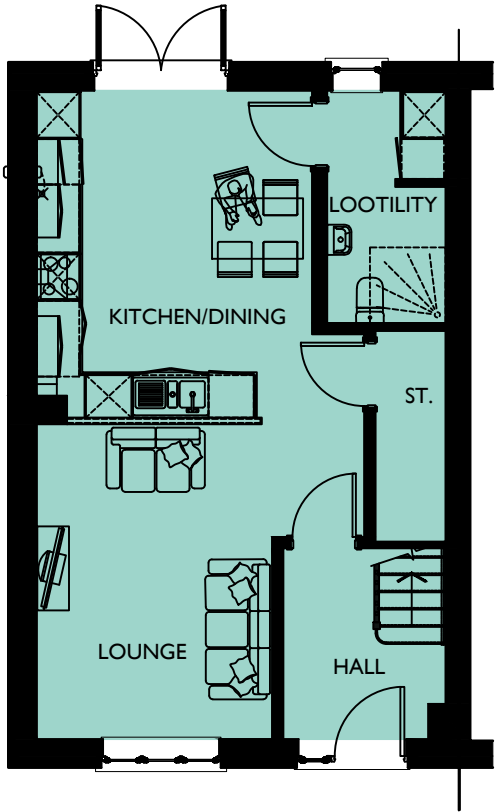

GROUND FLOOR PLAN

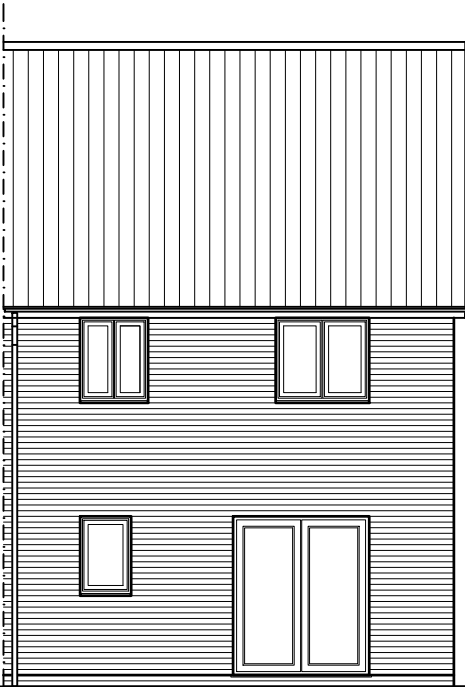

REAR ELEVATION

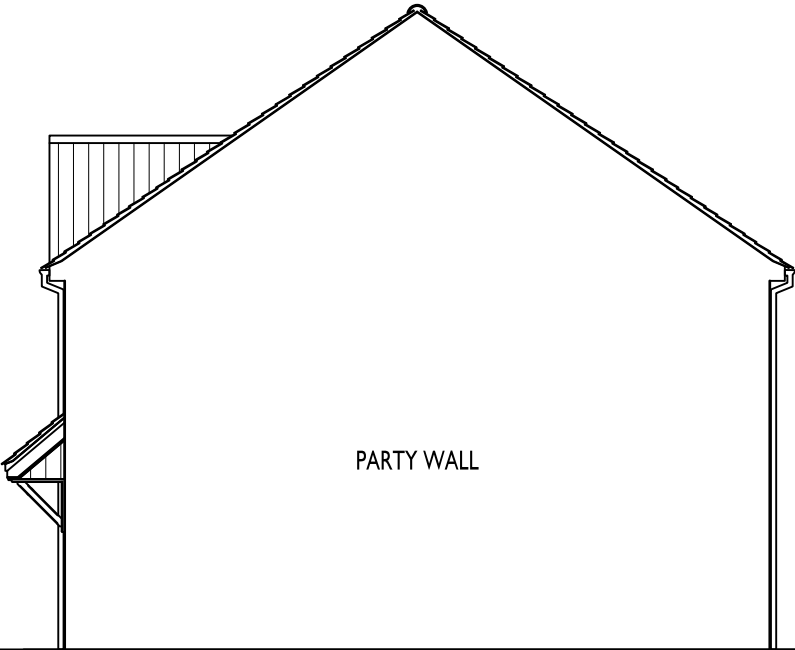

SIDE ELEVATION

NEIGHBOURHOOD
CORE

SOUTHWICK COURT FARM, TROWBRIDGE

DRAWING NO: 0844-642
HOUSE TYPE REF: PARKLAND
TENURE: AFFORDABLE

PLOT NO/S :
8, 34, 36, 39, 128, 129, 138, 139, 144,
145 & 160-164

STOREY HEIGHT : 2
NO OF BED/S : 3
SQFT : 1012
SQM : 94.02

DRAWING TITLE : PLANS & ELEVATIONS
DRAWING NO : 0844-642
DRAWN : JLJ

DATE : OCTOBER 2025
SCALE : 1:100 @ A3
0 1 2[m]

The Distillery, The Old Brewery Office Park,
7 - 11 Lodway, Pill, Bristol BS20 0DH
T. 01275 813380 E: admin@focusdp.com
www.focusdp.com



FOCUS
ON DESIGN