





FRONT ELEVATION

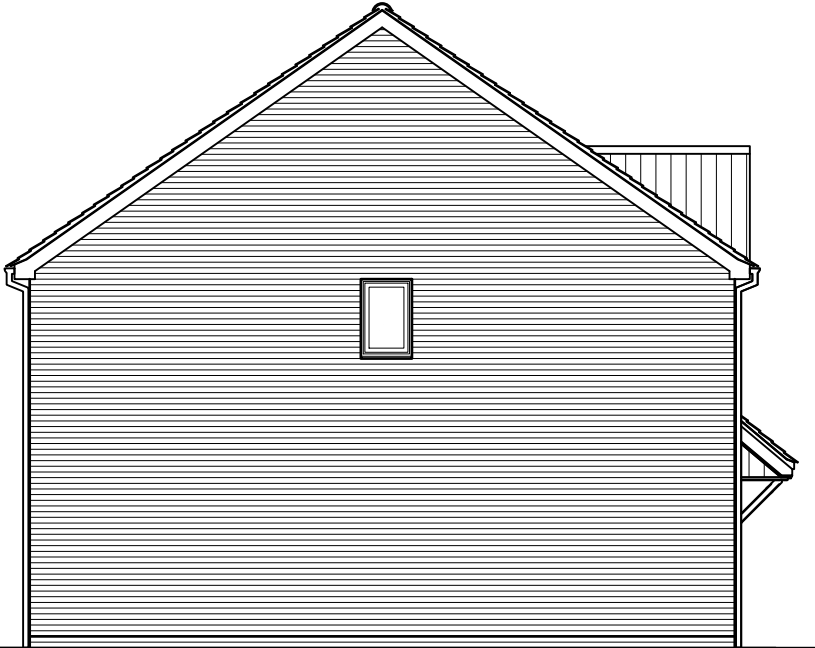


SIDE ELEVATION

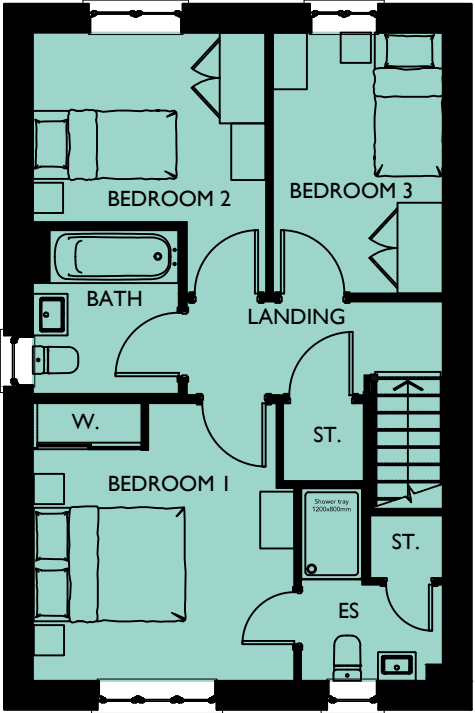


FIRST FLOOR PLAN



REAR ELEVATION

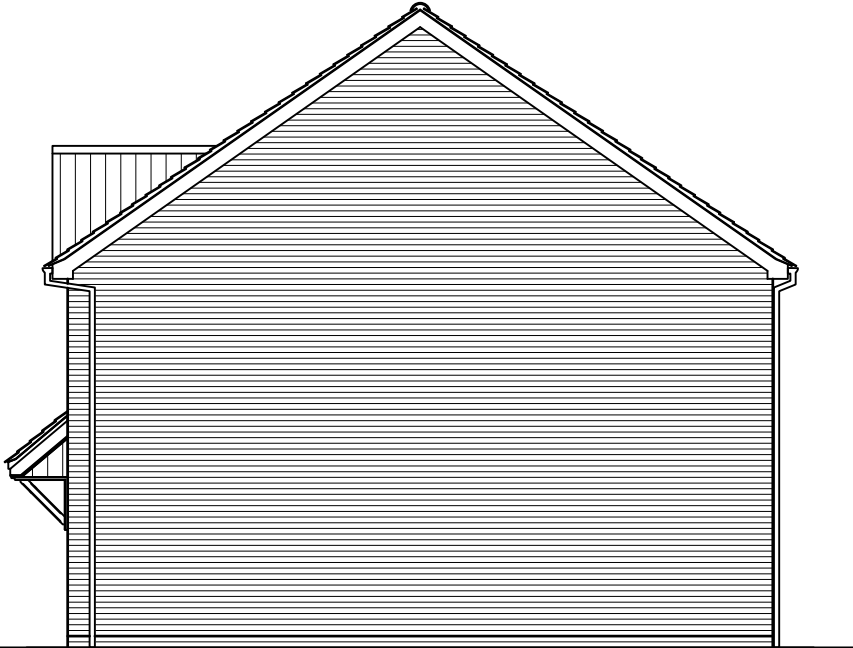

SIDE ELEVATION

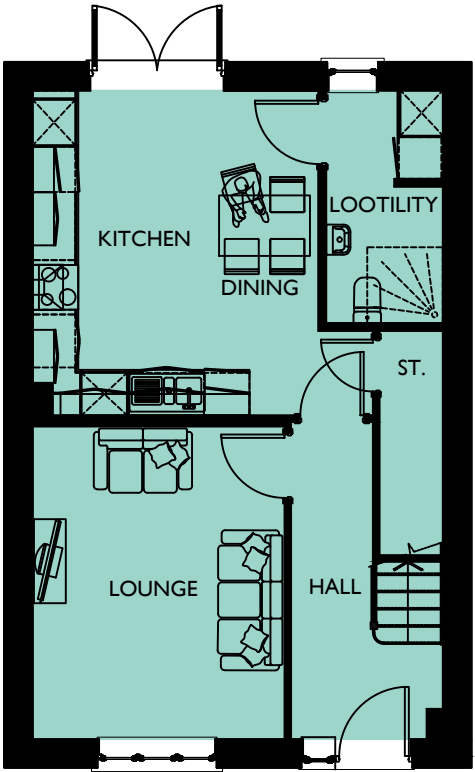

GROUND FLOOR PLAN

NEIGHBOURHOOD
CORE

SOUTHWICK COURT FARM, TROWBRIDGE

DRAWING NO: 0844-603
HOUSE TYPE REF: COPPICE
TENURE: OPEN MARKET

PLOT NO/S :
19, 58, 62, 100, 101, 125, 151, 152 & 177

STOREY HEIGHT : 2
NO OF BED/S : 3
SQFT : 1015
SQM : 94.30

DRAWING TITLE : PLANS & ELEVATIONS
DRAWING NO : 0844-603
DRAWN : JLJ

DATE : OCTOBER 2025
SCALE : 1:100 @ A3
0 1 2[m]

The Distillery, The Old Brewery Office Park,
7 - 11 Lodway, Pill, Bristol BS20 0DH
T. 01275 813380 E: admin@focusdp.com
www.focusdp.com



FOCUS
ON DESIGN