




FRONT ELEVATION

SIDE ELEVATION

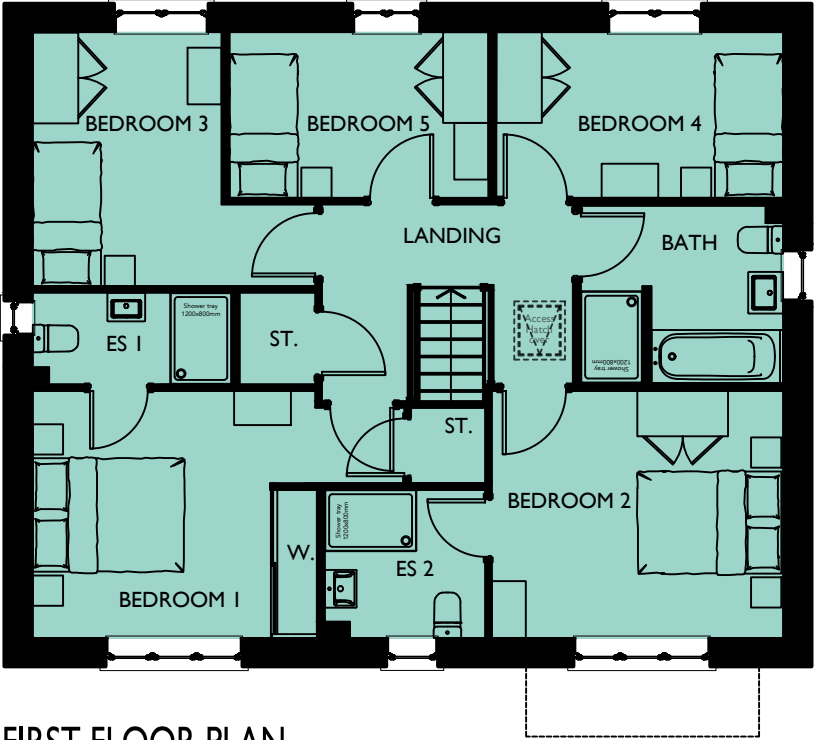


FIRST FLOOR PLAN



REAR ELEVATION

SIDE ELEVATION

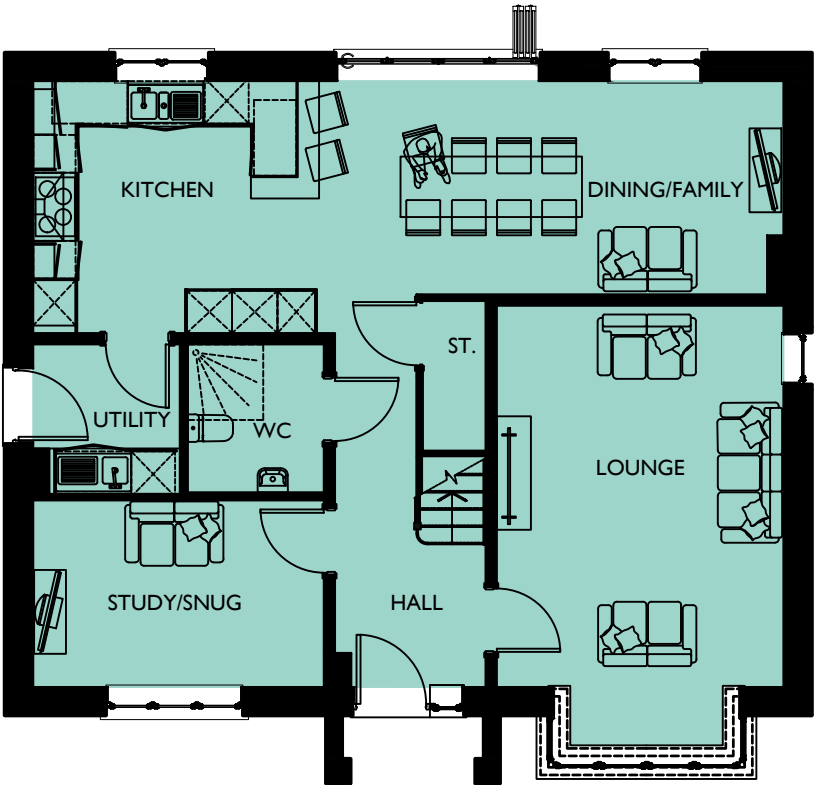

GROUND FLOOR PLAN

PARKLAND
EDGE

SOUTHWICK COURT FARM, TROWBRIDGE

PLOT NO/S :
116 & 118

STOREY HEIGHT : 2 **SQFT :** 1748
NO OF BED/S : 5 **SQM :** 162.39

DRAWING TITLE : PLANS & ELEVATIONS
DRAWING NO : 0844-628
DRAWN : JLJ

DATE : OCTOBER 2025
SCALE : 1:100 @ A3

The Distillery, The Old Brewery Office Park,
7 - 11 Lodway, Pill, Bristol BS20 0DH
T. 01275 813380 Eadmin@focusdp.com
www.focusdp.com

