





FRONT ELEVATION

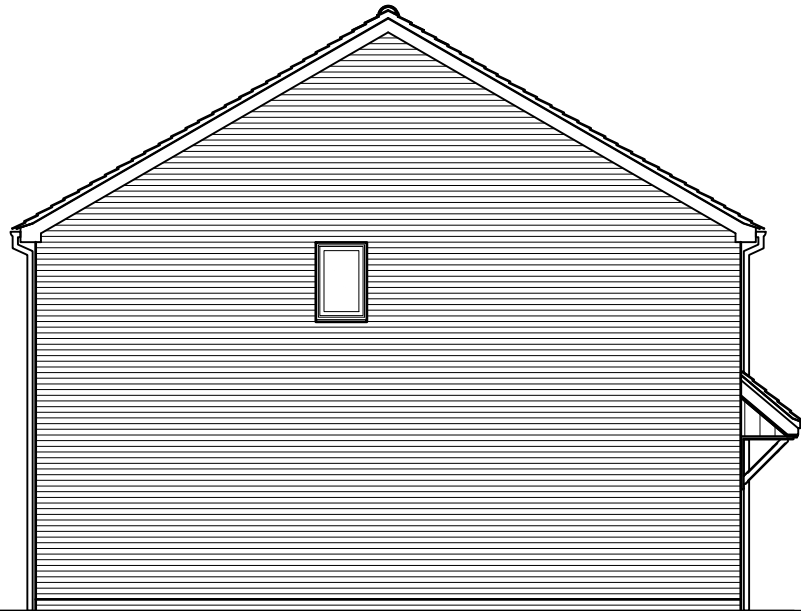


SIDE ELEVATION
SIDE WINDOW TO PLOTS 13, 28, 29, 51, 52,
75, 76, 130, 131, 136, 137, 156 & 168 ONLY.


SIDE WINDOW
TO PLOTS 13, 28,
29, 51, 52, 75, 76,
130, 131, 136, 137,
156 & 168 ONLY.

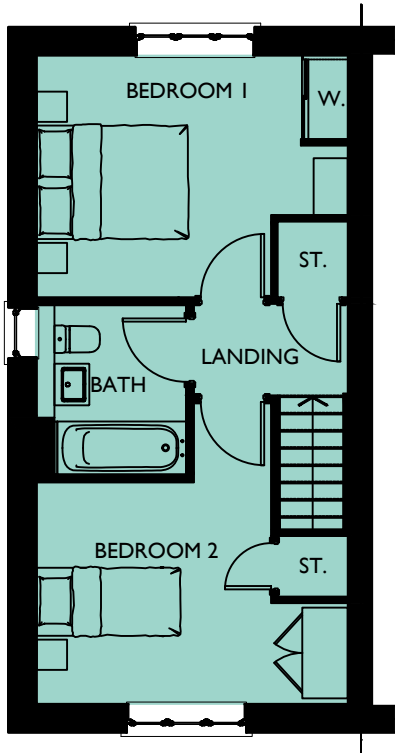


FIRST FLOOR PLAN

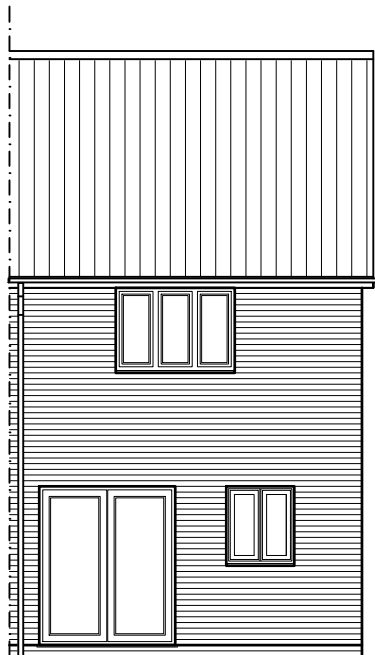

REAR ELEVATION

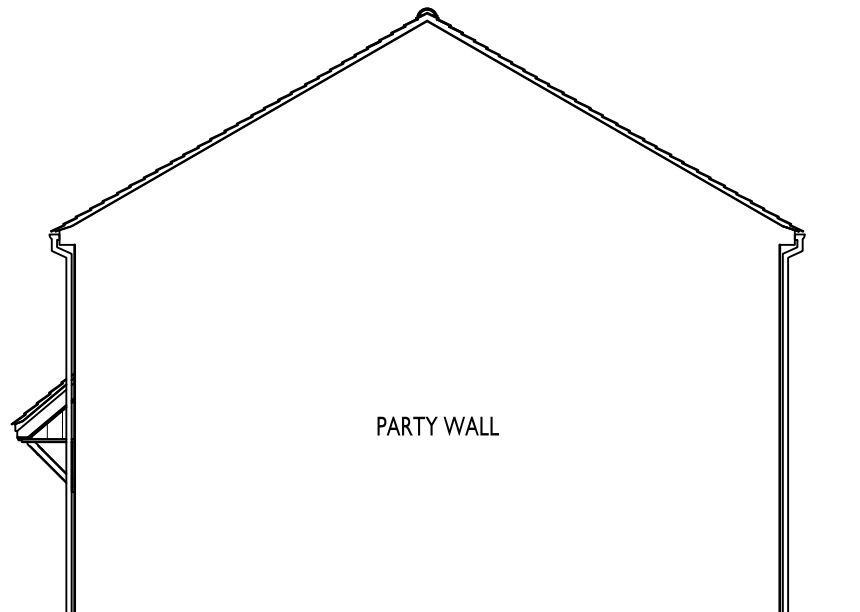

SIDE ELEVATION

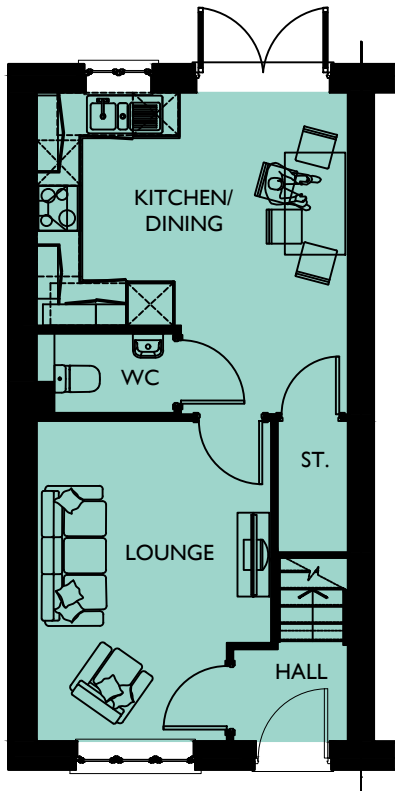

GROUND FLOOR PLAN

NEIGHBOURHOOD
CORE

SOUTHWICK COURT FARM, TROWBRIDGE

DRAWING NO: 0844-600
HOUSE TYPE REF: BECKFOLD
TENURE: OPEN MARKET

PLOT NO/S : 13, 28, 29, 51, 52, 75-77, 130, 131, 136, 137, 156 & 168
STOREY HEIGHT : 2
NO OF BED/S : 2
SQFT : 771
SQM : 71.63

DRAWING TITLE : PLANS & ELEVATIONS
DRAWING NO : 0844-600
DRAWN : JLJ

DATE : OCTOBER 2025
SCALE : 1:100 @ A3

The Distillery, The Old Brewery Office Park,
7 - 11 Lodway, Pill, Bristol BS20 0DH
T. 01275 813380 Eadmin@focusdp.com
www.focusdp.com



FOCUS
ON DESIGN