




FRONT ELEVATION

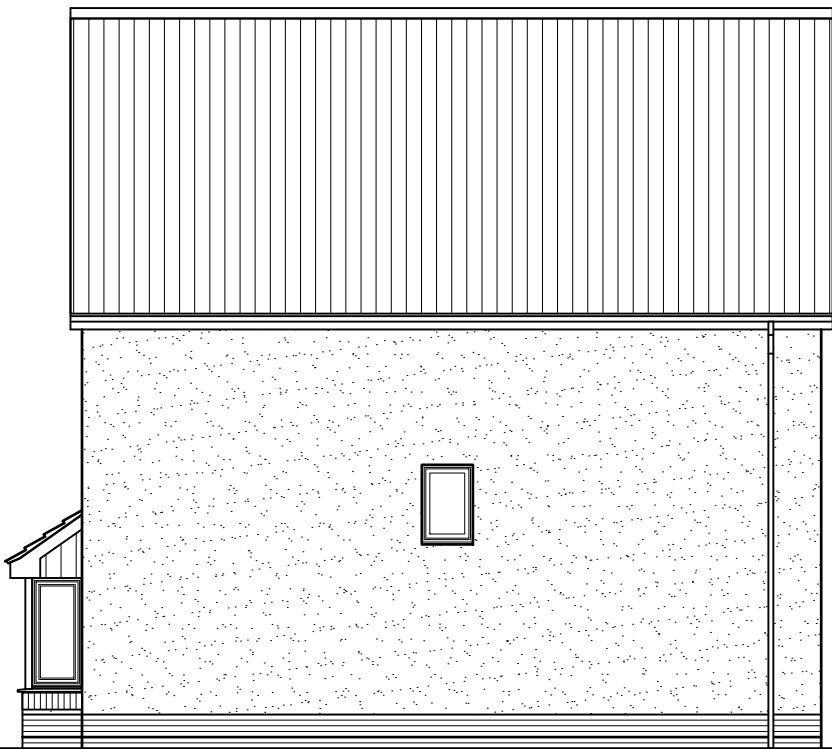


SIDE ELEVATION




REAR ELEVATION




SIDE ELEVATION

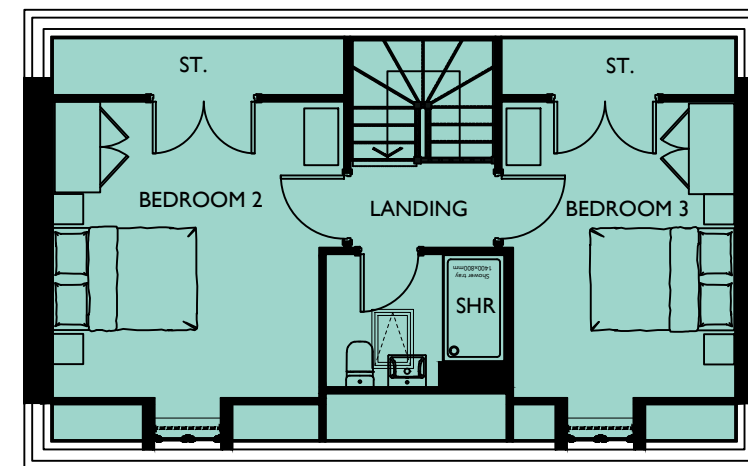

SECOND FLOOR PLAN

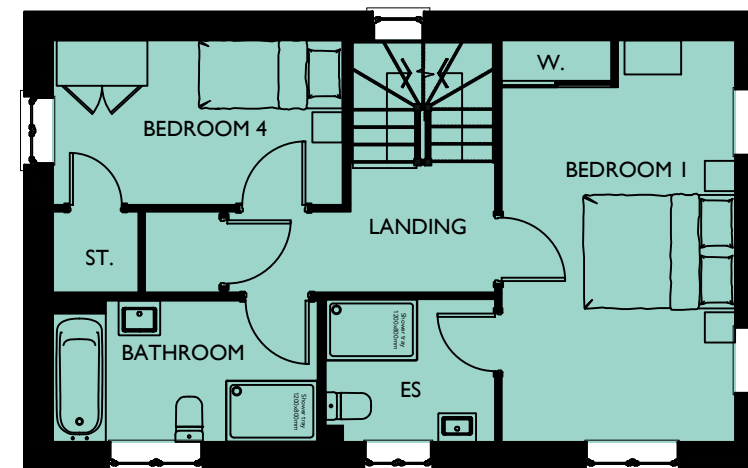

FIRST FLOOR PLAN

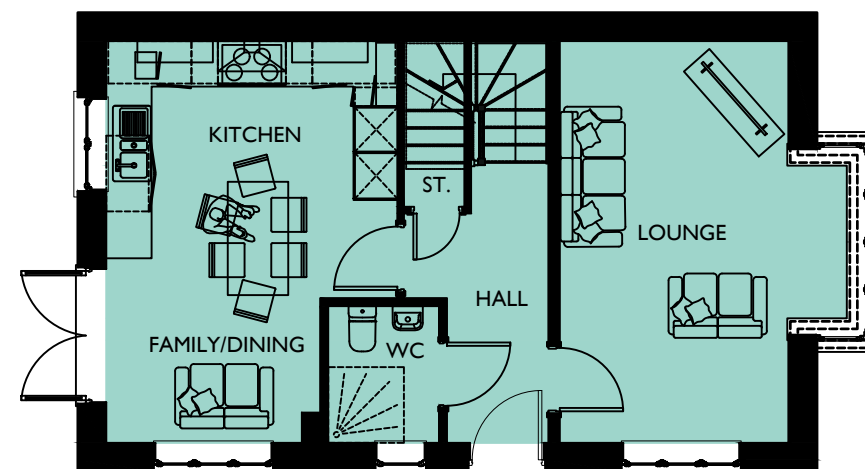

GROUND FLOOR PLAN

REVISION/S:

NEIGHBOURHOOD
CORE

SOUTHWICK COURT FARM, TROWBRIDGE

DRAWING NO: 0844-624
HOUSE TYPE REF: HILLGROVE
TENURE: OPEN MARKET

PLOT NO/S :
82, 83, 88 & 102

STOREY HEIGHT : 2.5 **SQFT :** 1449
NO OF BED/S : 4 **SQM :** 134.62

DRAWING TITLE : PLANS & ELEVATIONS
DRAWING NO : 0844-624
DRAWN : JIJ

DATE : OCTOBER 2025
SCALE : 1:100 @ A3



The Distillery, The Old Brewery Office Park,
7 - 11 Lodway, Pill, Bristol BS20 0DH
T. 01275 813380 Eadmin@focusdp.com
www.focusdp.com



FOCUS
ON DESIGN