



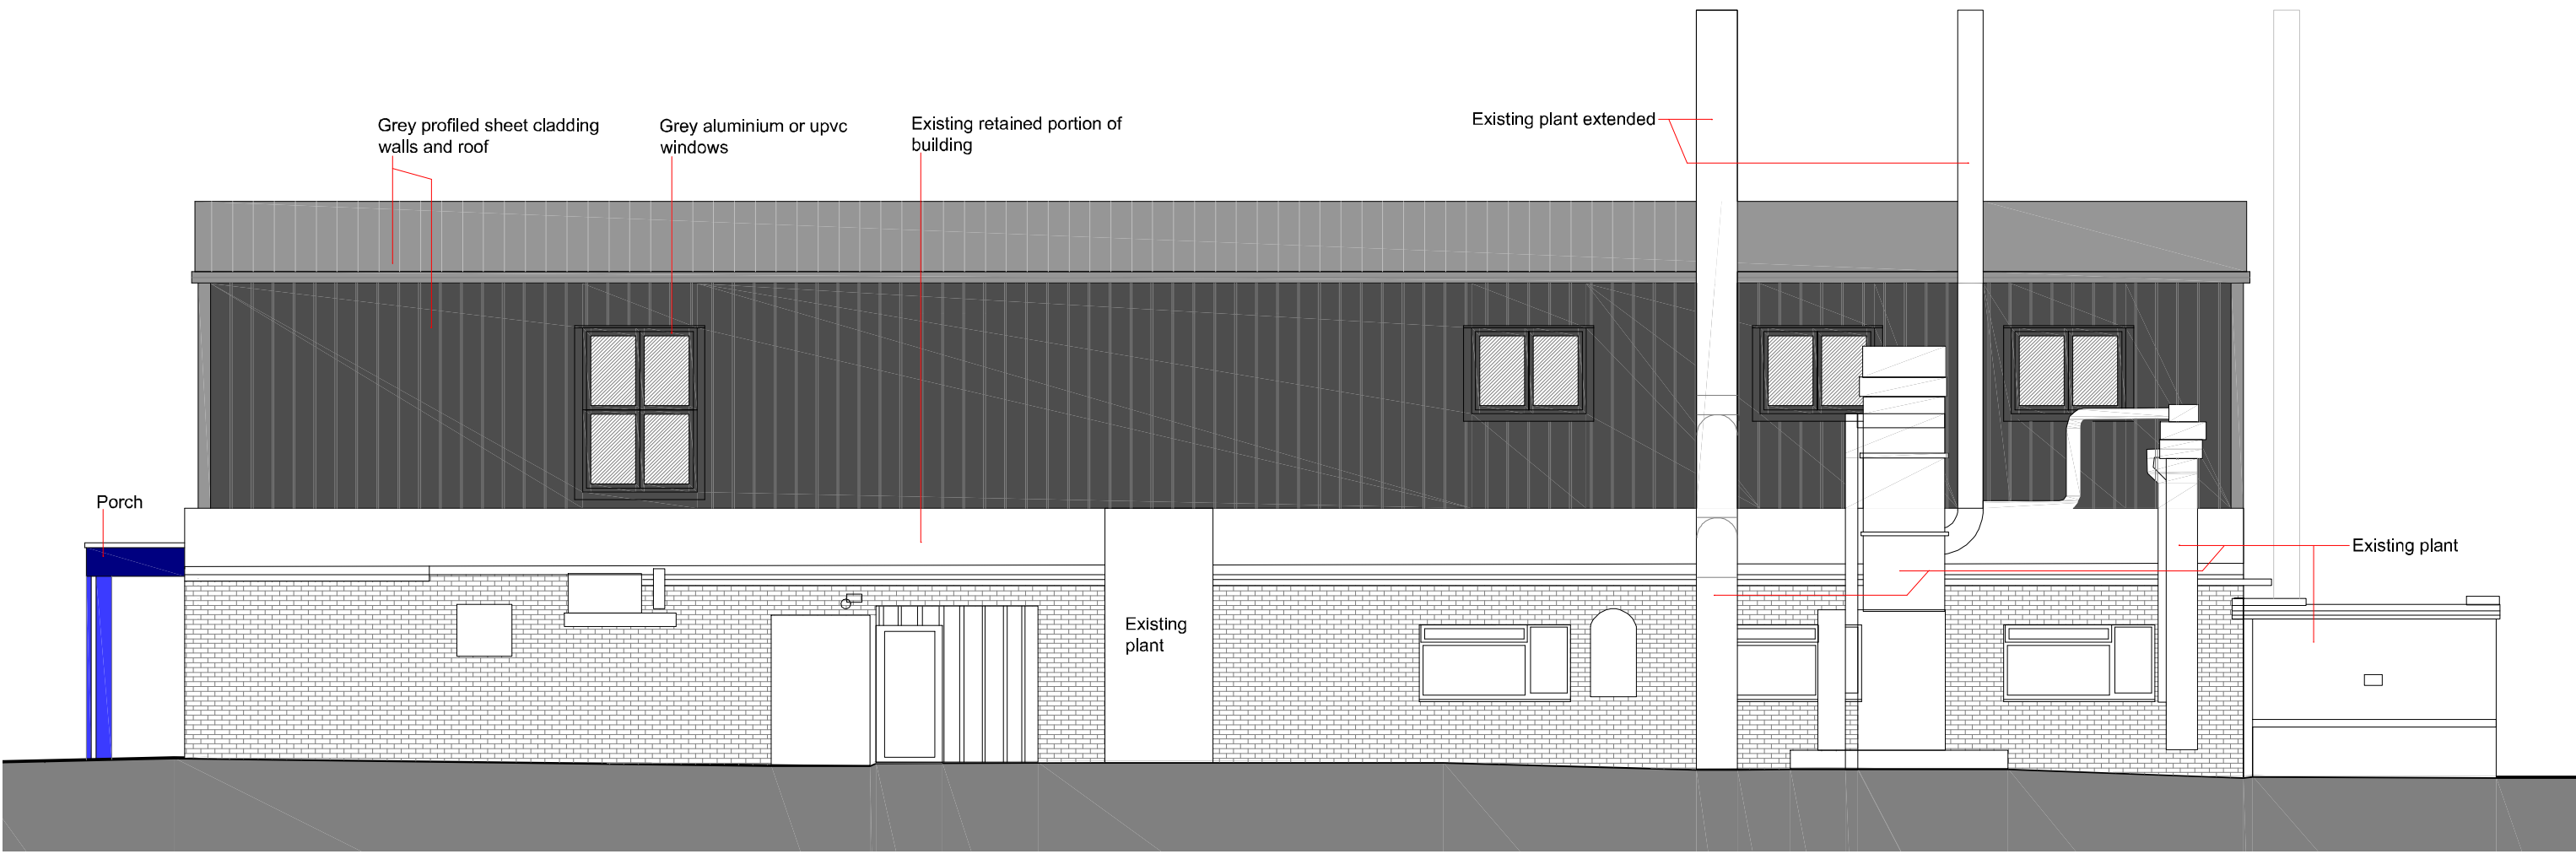


PROPOSED EAST ELEVATION

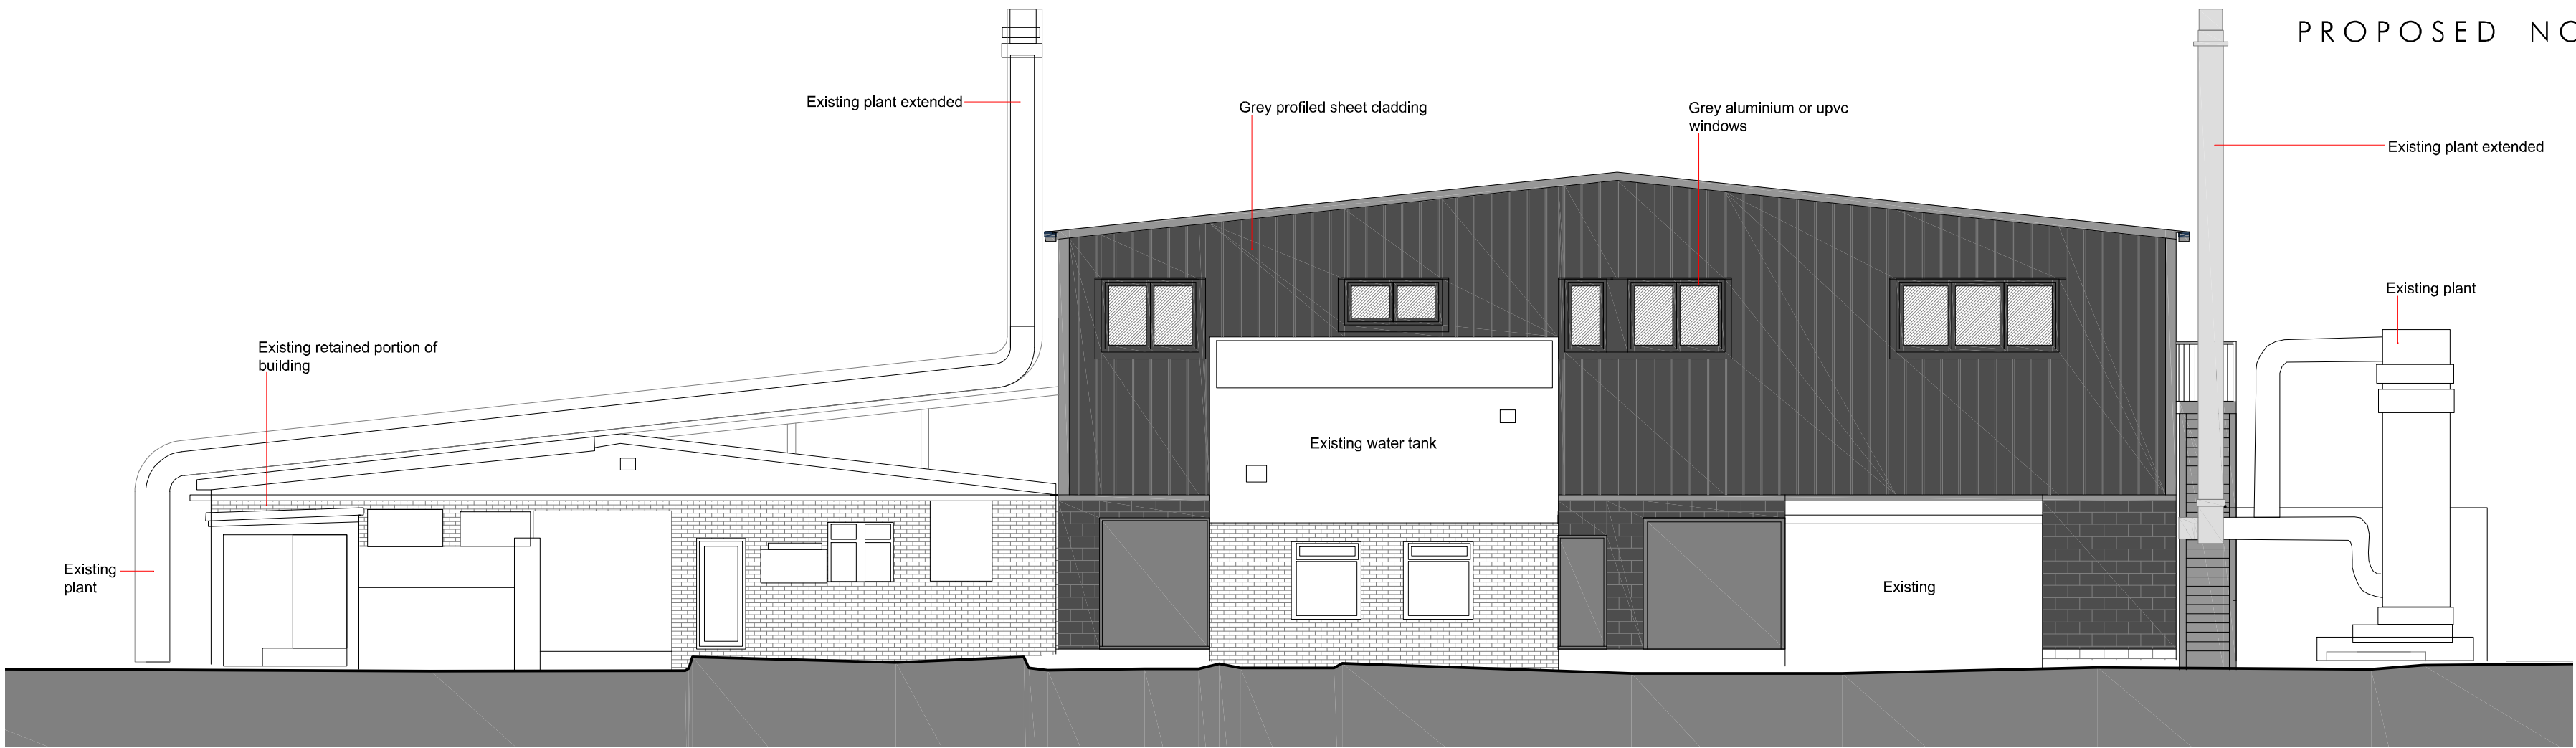


PROPOSED NORTH ELEVATION



PROPOSED WEST ELEVATION

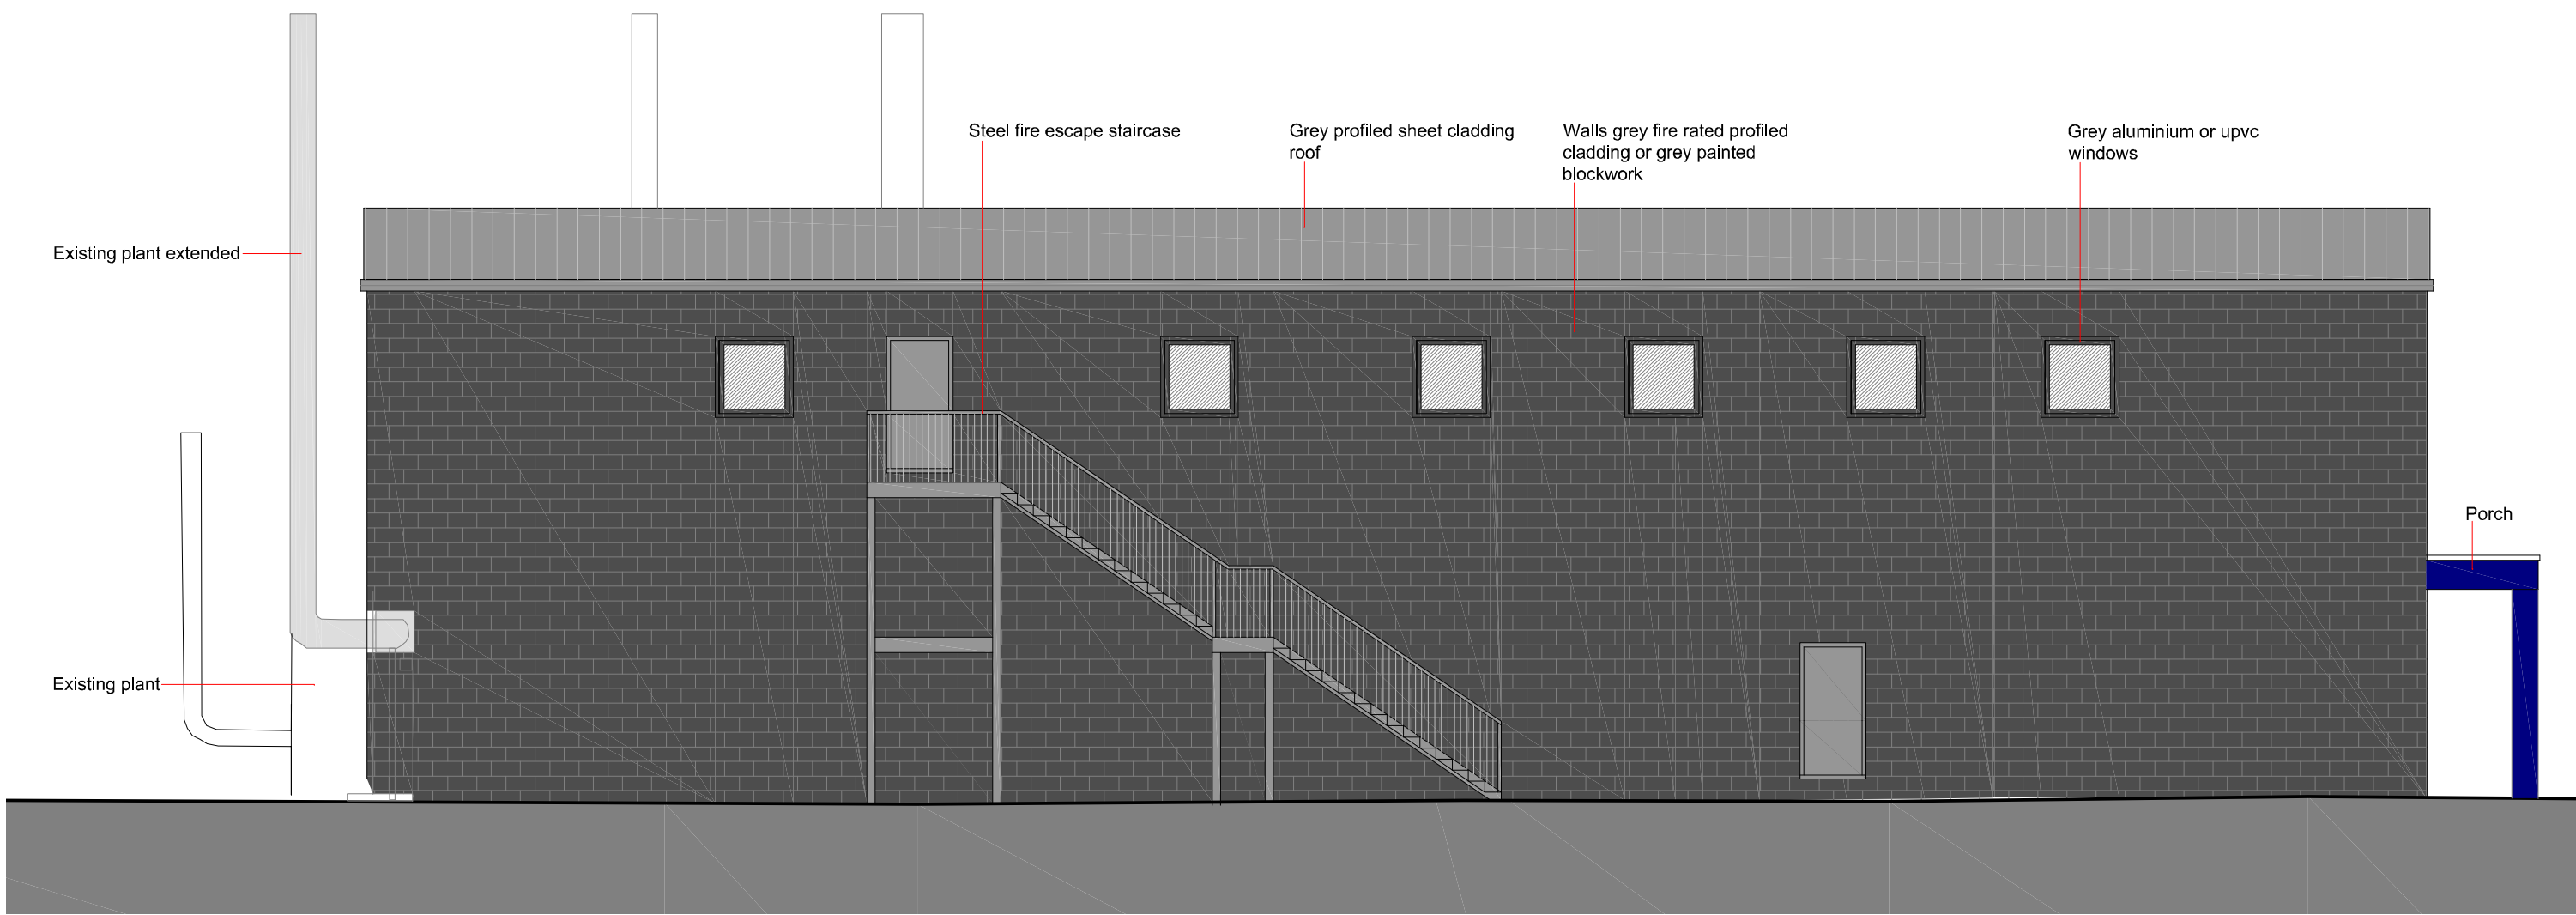

PROPOSED SOUTH ELEVATION

 

This drawing is the copyright of PKA Architects Ltd.
Registered in England and Wales No 8695083.
Do not rely on Scaled Dimensions - work to figured dimensions only.
If in doubt - ASK.
All dimensions to be checked on site by contractor.
Work to existing building features where appropriate.
Any OS copyright data on this drawing is reproduced under license

Date	No.	Revision Notes
------	-----	----------------

PKA
ARCHITECTS

PKA Architects Limited
Featherbrook, Witley Road, Potters, Dorking, Surrey, UK. SN30 5TD
tel: 01380 756688 | email: tom@pka-architects.com | www.pka-architects.com

RIBA Chartered Practice

Project Title.
Proposed extension

Address.
Qsil, Porte Marsh Industrial Estate, Calne

Client.
Qsil Metals UK Ltd

Sheet Title
Proposed Elevations

Scale.	Drawn By.	Date.
1:100 @A1	mc	02-12-2025

Project ID.	Stage.	Sheet No.	Revision.
2147		PL 002	

Status.
ISSUED FOR PLANNING APPLICATION

File Name.
2147-Planning 1.dwg

Stage Key.
EX - Existing
SI - Sketch
PL - Planning
WD - Working Drawings
BR - Building Regulations
TR - Tender
CN - Construction
AB - As Built