



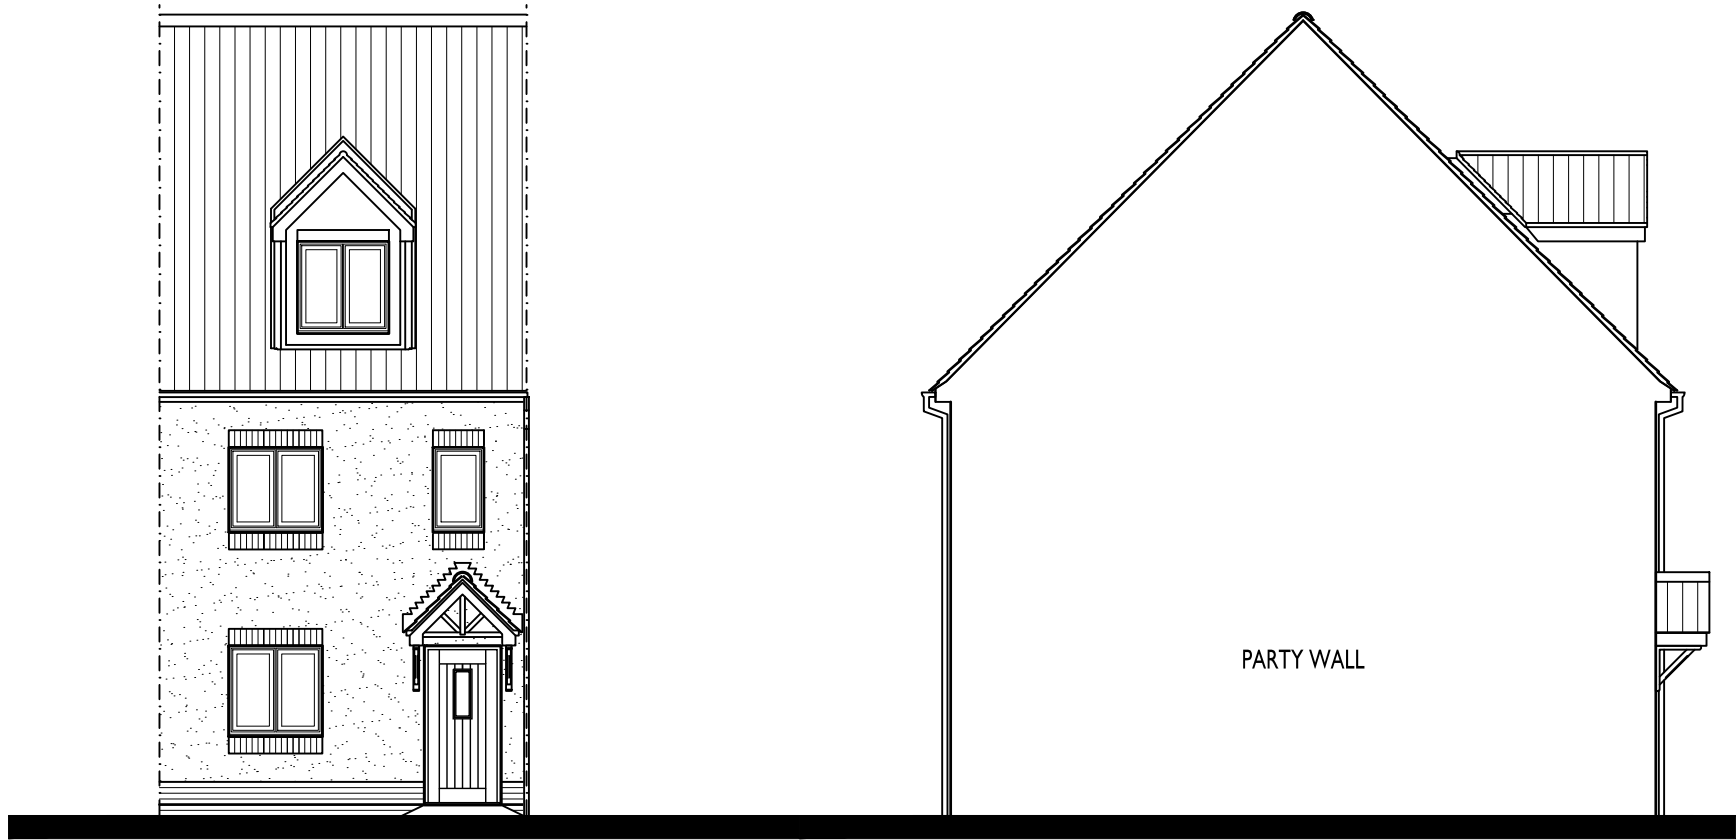


FRONT ELEVATION

SIDE ELEVATION

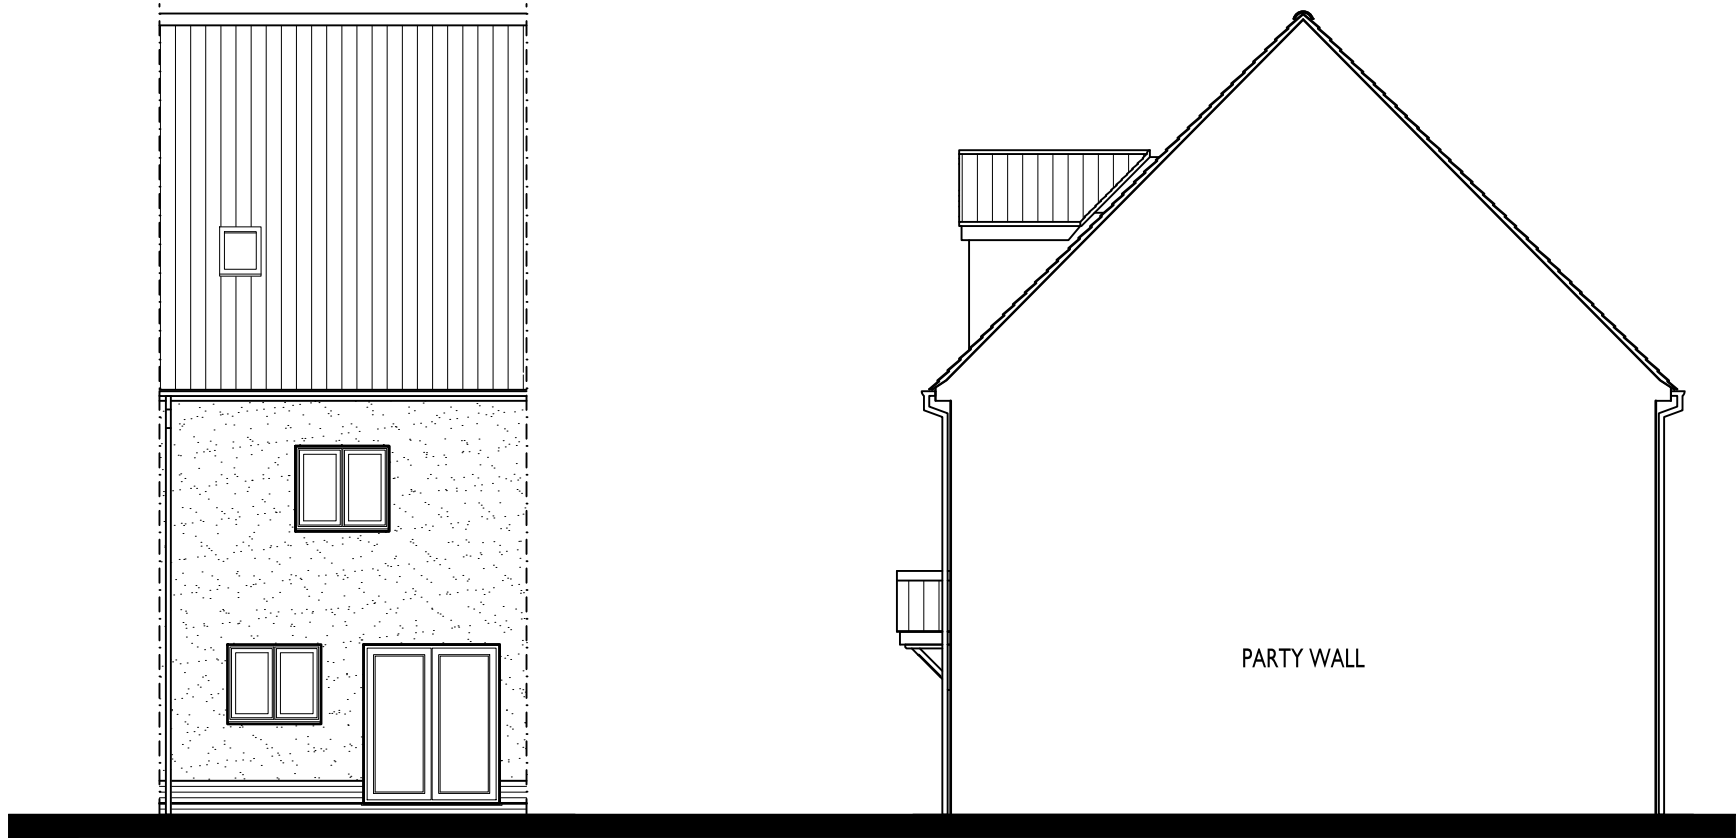


REAR ELEVATION


SIDE ELEVATION

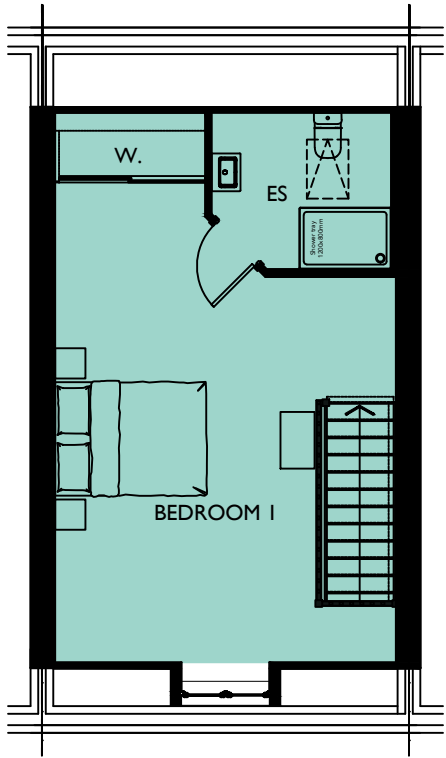

SECOND FLOOR PLAN

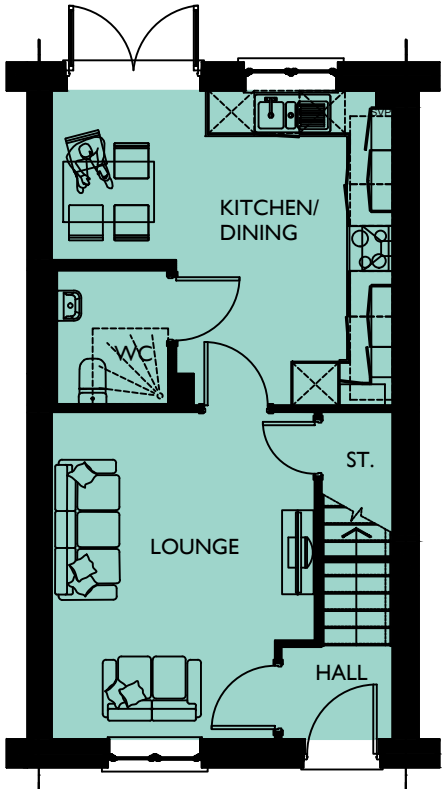

GROUND FLOOR PLAN

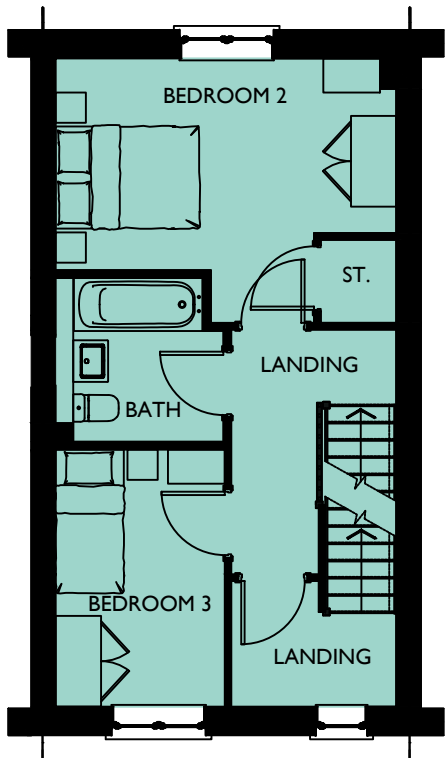

FIRST FLOOR PLAN

REVISION/S:

NEIGHBOURHOOD
CORE

SOUTHWICK COURT FARM, TROWBRIDGE

DRAWING NO: 0844-610
HOUSE TYPE REF: GREENDALE
TENURE: OPEN MARKET

PLOT NO/S :
90

STOREY HEIGHT : 2.5
NO OF BED/S : 3
SQFT : 1169
SQM : 108.60

DRAWING TITLE : PLANS & ELEVATIONS
DRAWING NO : 0844-610
DRAWN : JIJ

DATE : OCTOBER 2025
SCALE : 1:100 @ A3

The Distillery, The Old Brewery Office Park,
7 - 11 Lodway, Pill, Bristol BS20 0DH
T. 01275 813380 Eadmin@focusdp.com
www.focusdp.com



FOCUS
ON DESIGN